



THIS DRAWING IS COPYRIGHT
Contractor must take site sizes

Any discrepancies between the
drawing and site conditions
should be reported to the
Principal Designer



Ordnance Survey, (c) Crown Copyright 2025. All rights reserved. Licence number 100022432




LOCATION PLAN
Scale 1:1250

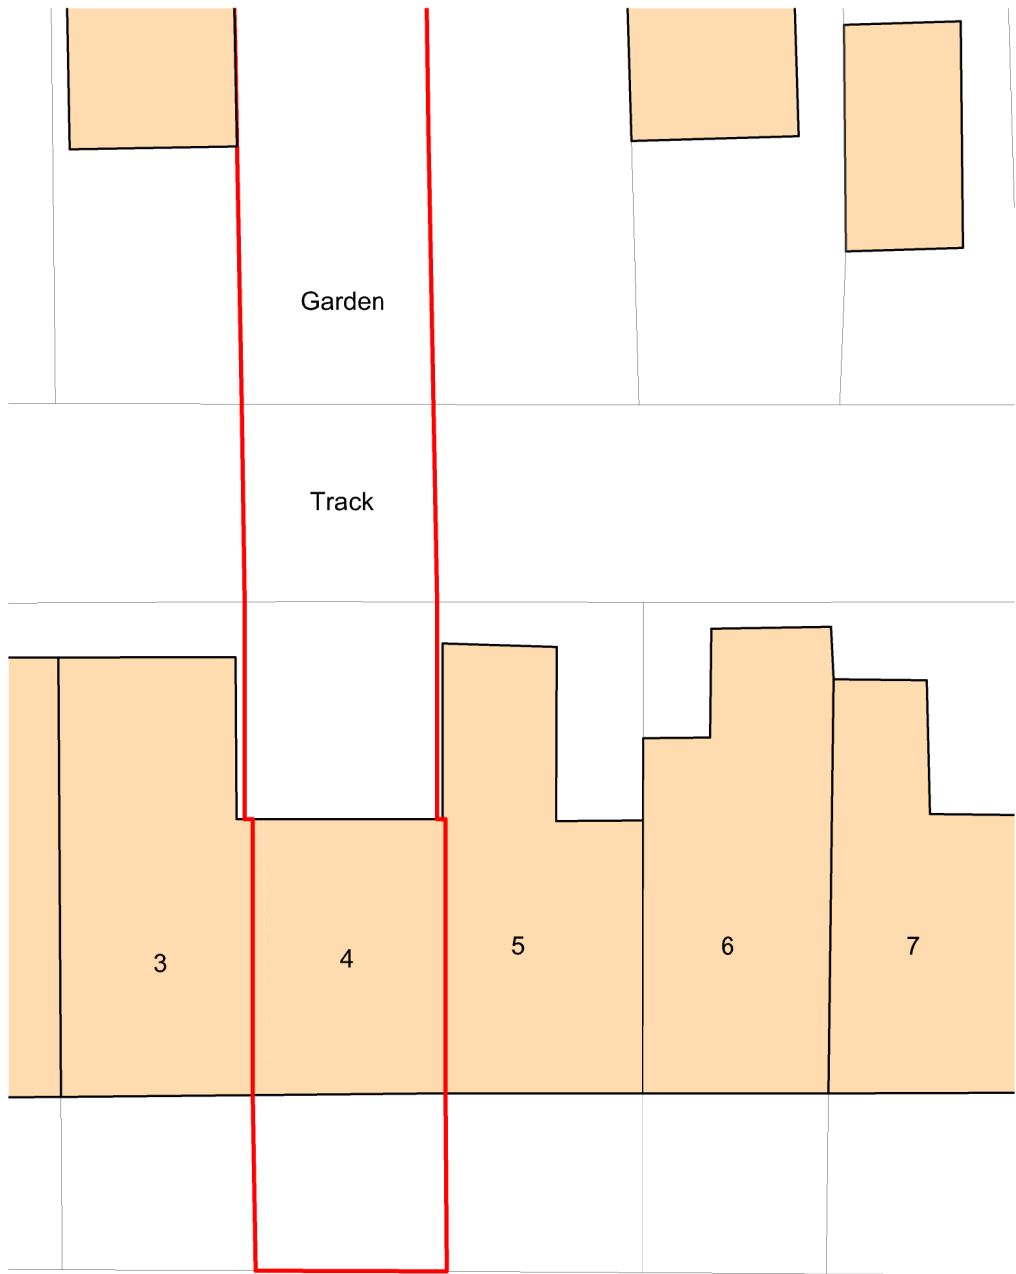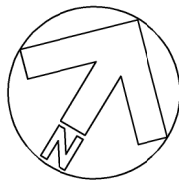


EXISTING
BLOCK PLAN
Scale 1:200

 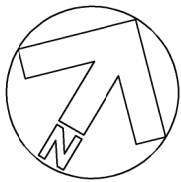

Scale bar (1:50)

 

Scale bar (1:200)

 

Scale bar (1:1250)

A	08.09.25	Existing Wes: and East Elevation added.	JG
Rev.	Date		Init

CLIENT MR ANDREW NEALE 4 NEW BUILDINGS, SEEND CLEEVE, SEEND, MELKSHAM			
PROJECT REAR SINGLE STOREY EXTENSION AND OUTBUILDING			
DRAWING LOCATION PLAN AND EXISTING PLANS AND ELEVATIONS			
DRAWN: JG	Date: 20/06/2025	Scale: AS STATED @ A2	
Drawing number: 4384-01		Rev. A	
DOLMAN ARCHITECTURAL DESIGNERS BUILDING SURVEYORS COST CONSULTANTS CDM PRINCIPAL DESIGNERS Sussex House Bath Road Devizes Wiltshire SN10 2AF Tel: 01380 729456 Web: www.dolmansurveyors.co.uk Email: info@dolmansurveyors.co.uk			