


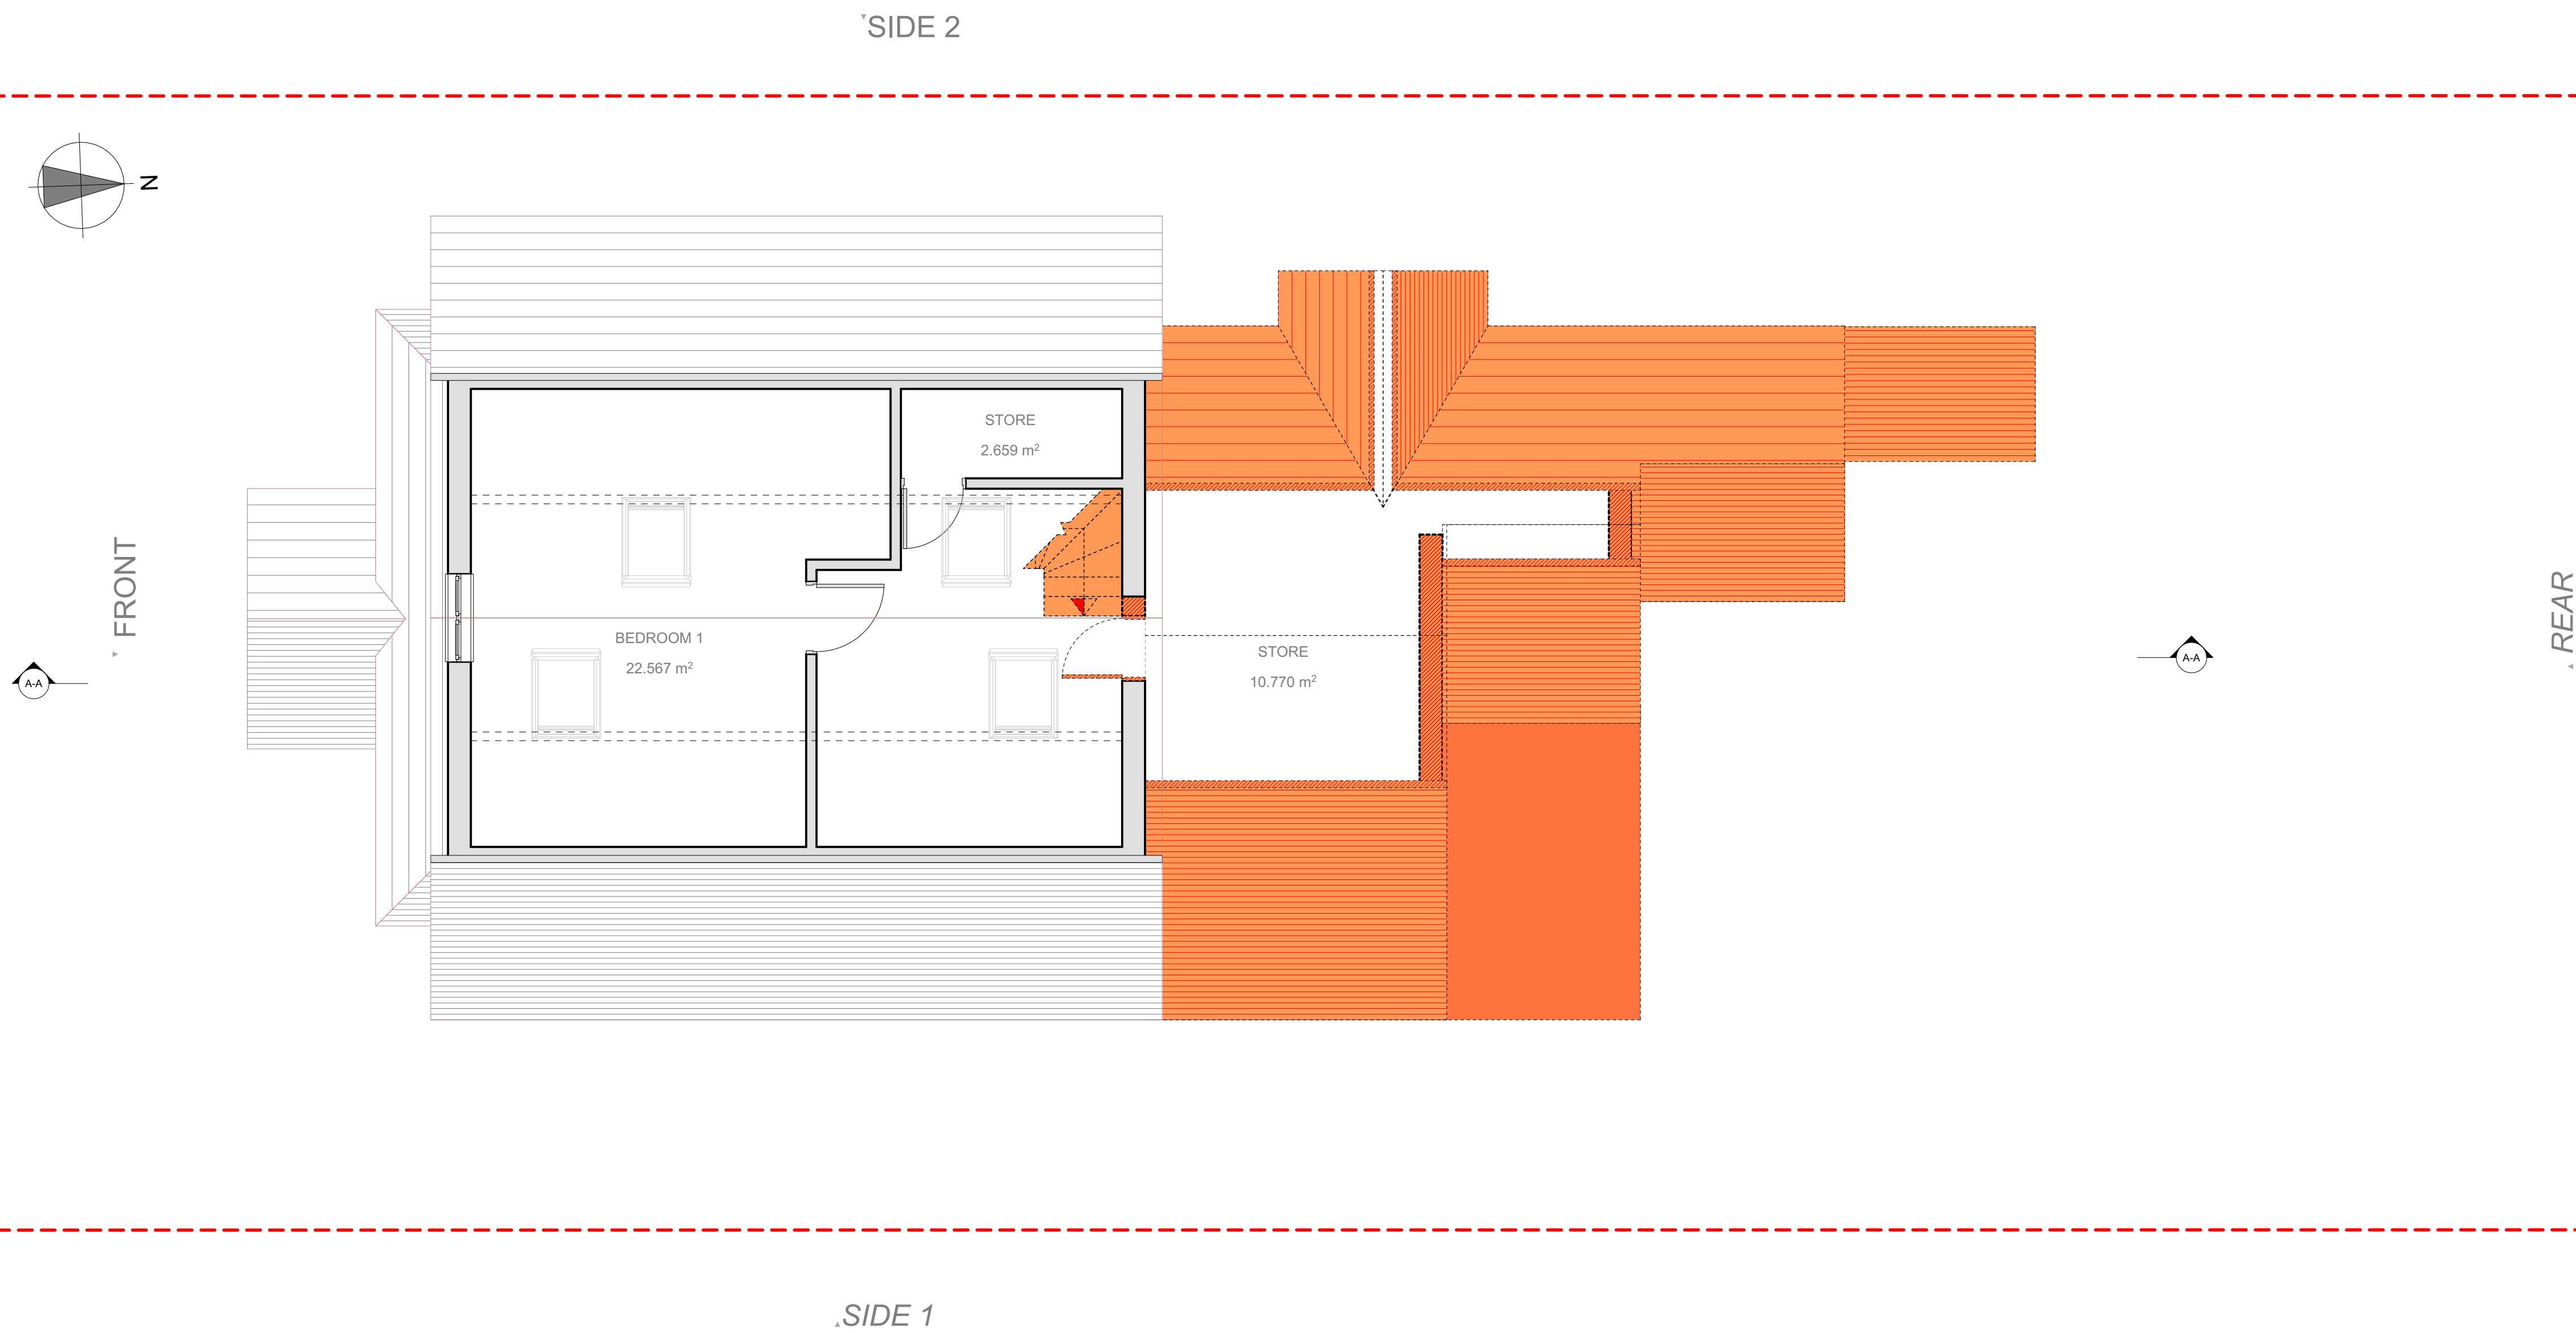

+01-First Floor Plan - Demolished

1:50

All Dims in millimeters unless otherwise stated. Do not scale except for planning purposes. If in doubt - Ask This drawing is confidential and is the property of Keenan Project Designs Ltd. © Copyright	Scale 1:25 1020 020 2m Scale 1:50 1020 020 4m Scale 1:100 2040 020 5m	KEENAN PROJECT DESIGNS	KEENAN PROJECT DESIGNS 0800 233 5787 INFO@KEENANPROJECTDESIGNS.COM WWW.KEENANPROJECTDESIGNS.COM	CLIENT: Lisa Shipway	DATE: 02/10/2025	DRAWN BY: Val Pelovski	PROJECT LEAD: George Cristea
				ADDRESS: 233 Quemerford, Calne SN11 8LA	DRAWING SHEET SIZE: A1	DRAWING NUMBER: 3398 Rev C - 05	REVISION: B 02/02/2026 Val Pelovski