




Building as existing

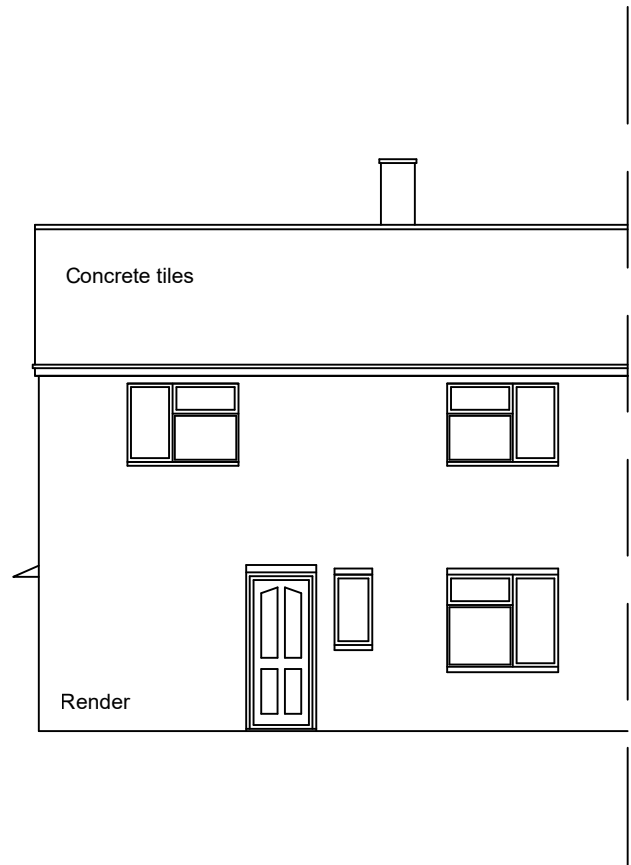


Front Elevation - South East

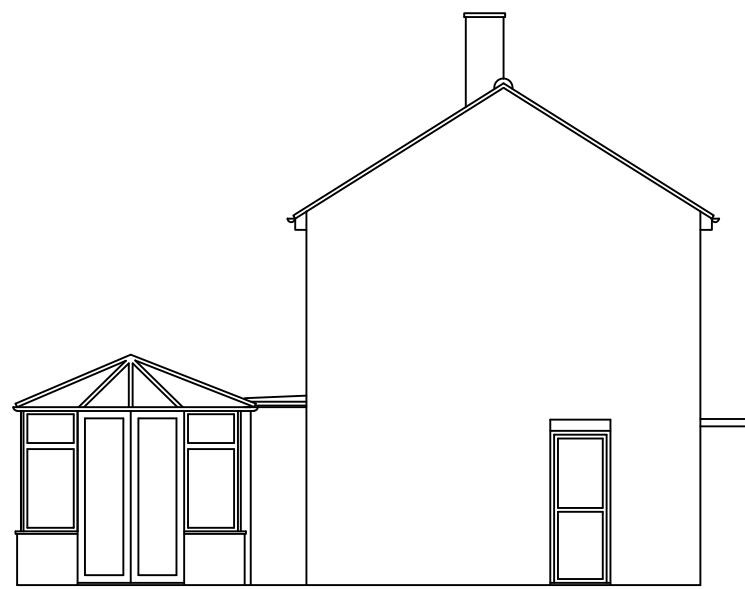


Side elevation - South West

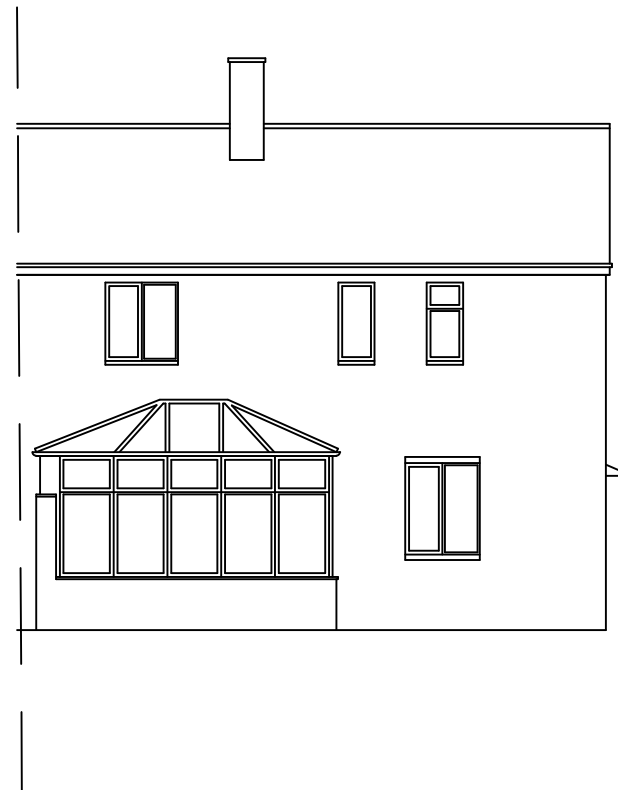


Rear Elevation - North West

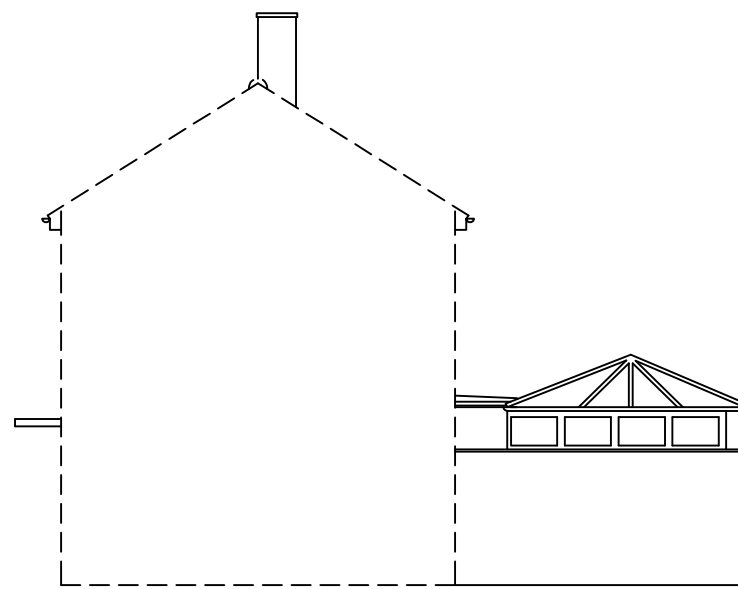


Side elevation - North East

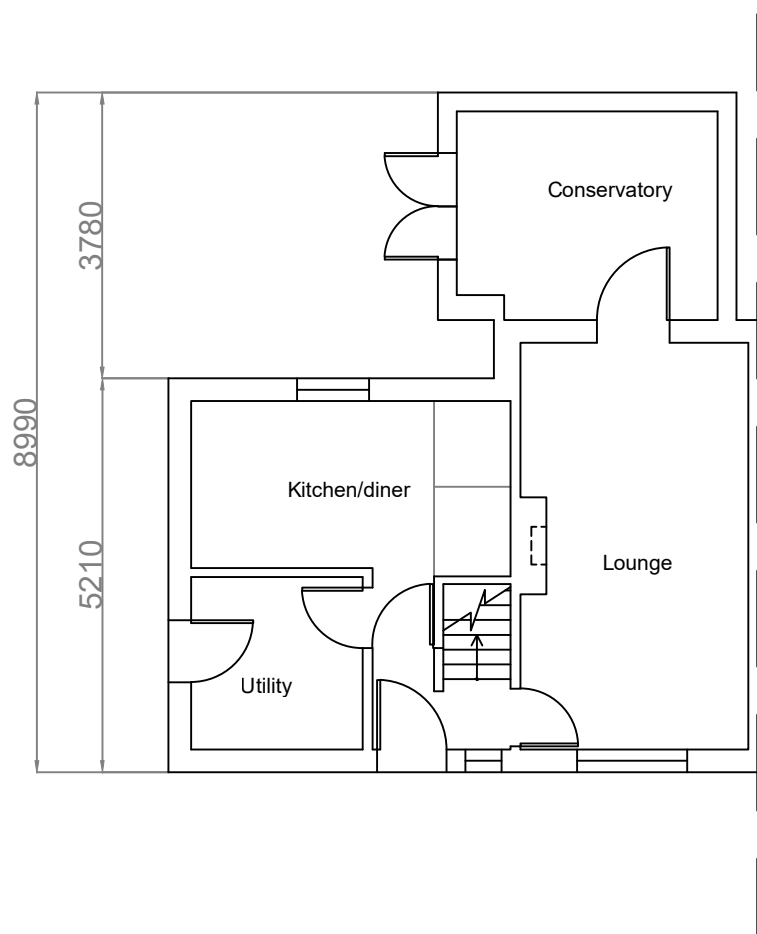


Ground floor layout

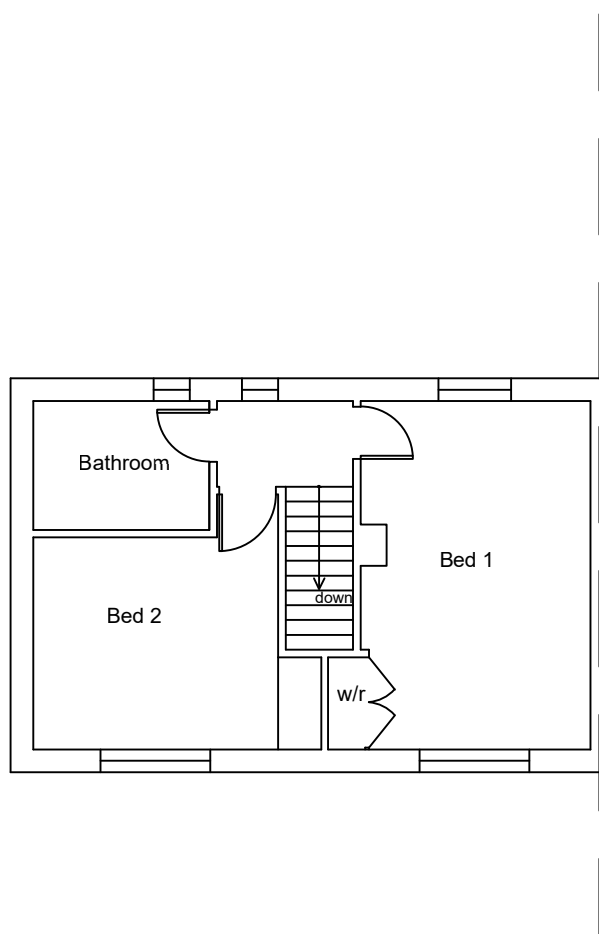

Upper floor layout

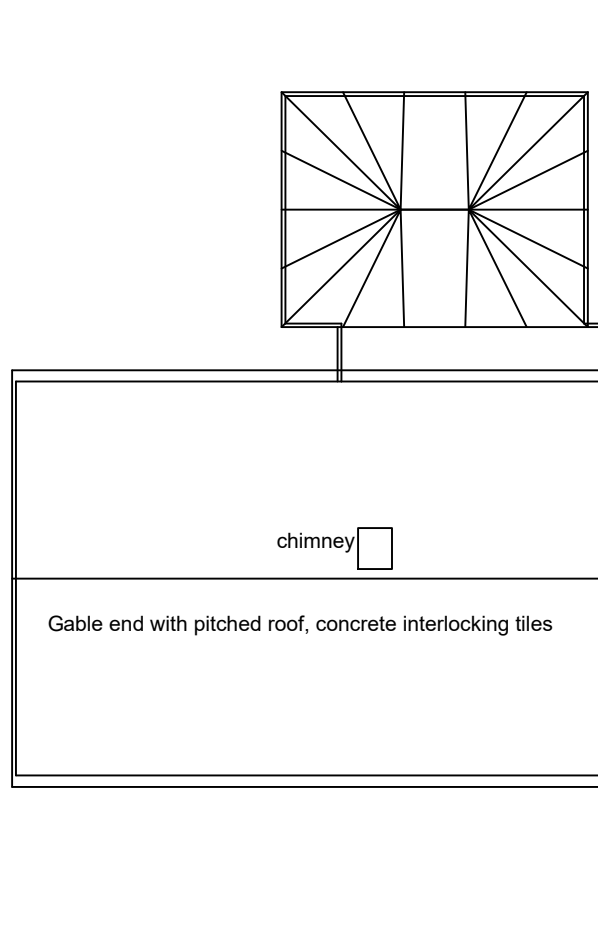

Roof plan

 

POPE plan  build			
Address: Mr and Mrs Murray 8 Beaulieu Road Amesbury SP4 7PD			
Title: Existing			
Date: February 2026	Scale: 1:100	Drawing no: 01/26	Drawn by: Rita Pope