

RE-ROOFING TO THE ORANGERY, GRITTLETON HOUSE, GRITTLETON, SN14 6AP



This drawing is copyright of CLARK & MASLIN Ltd and may not be copied or reproduced without permission.

Figured dimensions are to be taken in preference to scaled dimensions.


Large scale drawings to have preference to small scale drawings.

Dimensions for fixed-in items are to be checked on site prior to manufacture.

REV	DETAIL OF REVISION	BY	DATE
A	GENERAL REVISION	JR	18/02/26

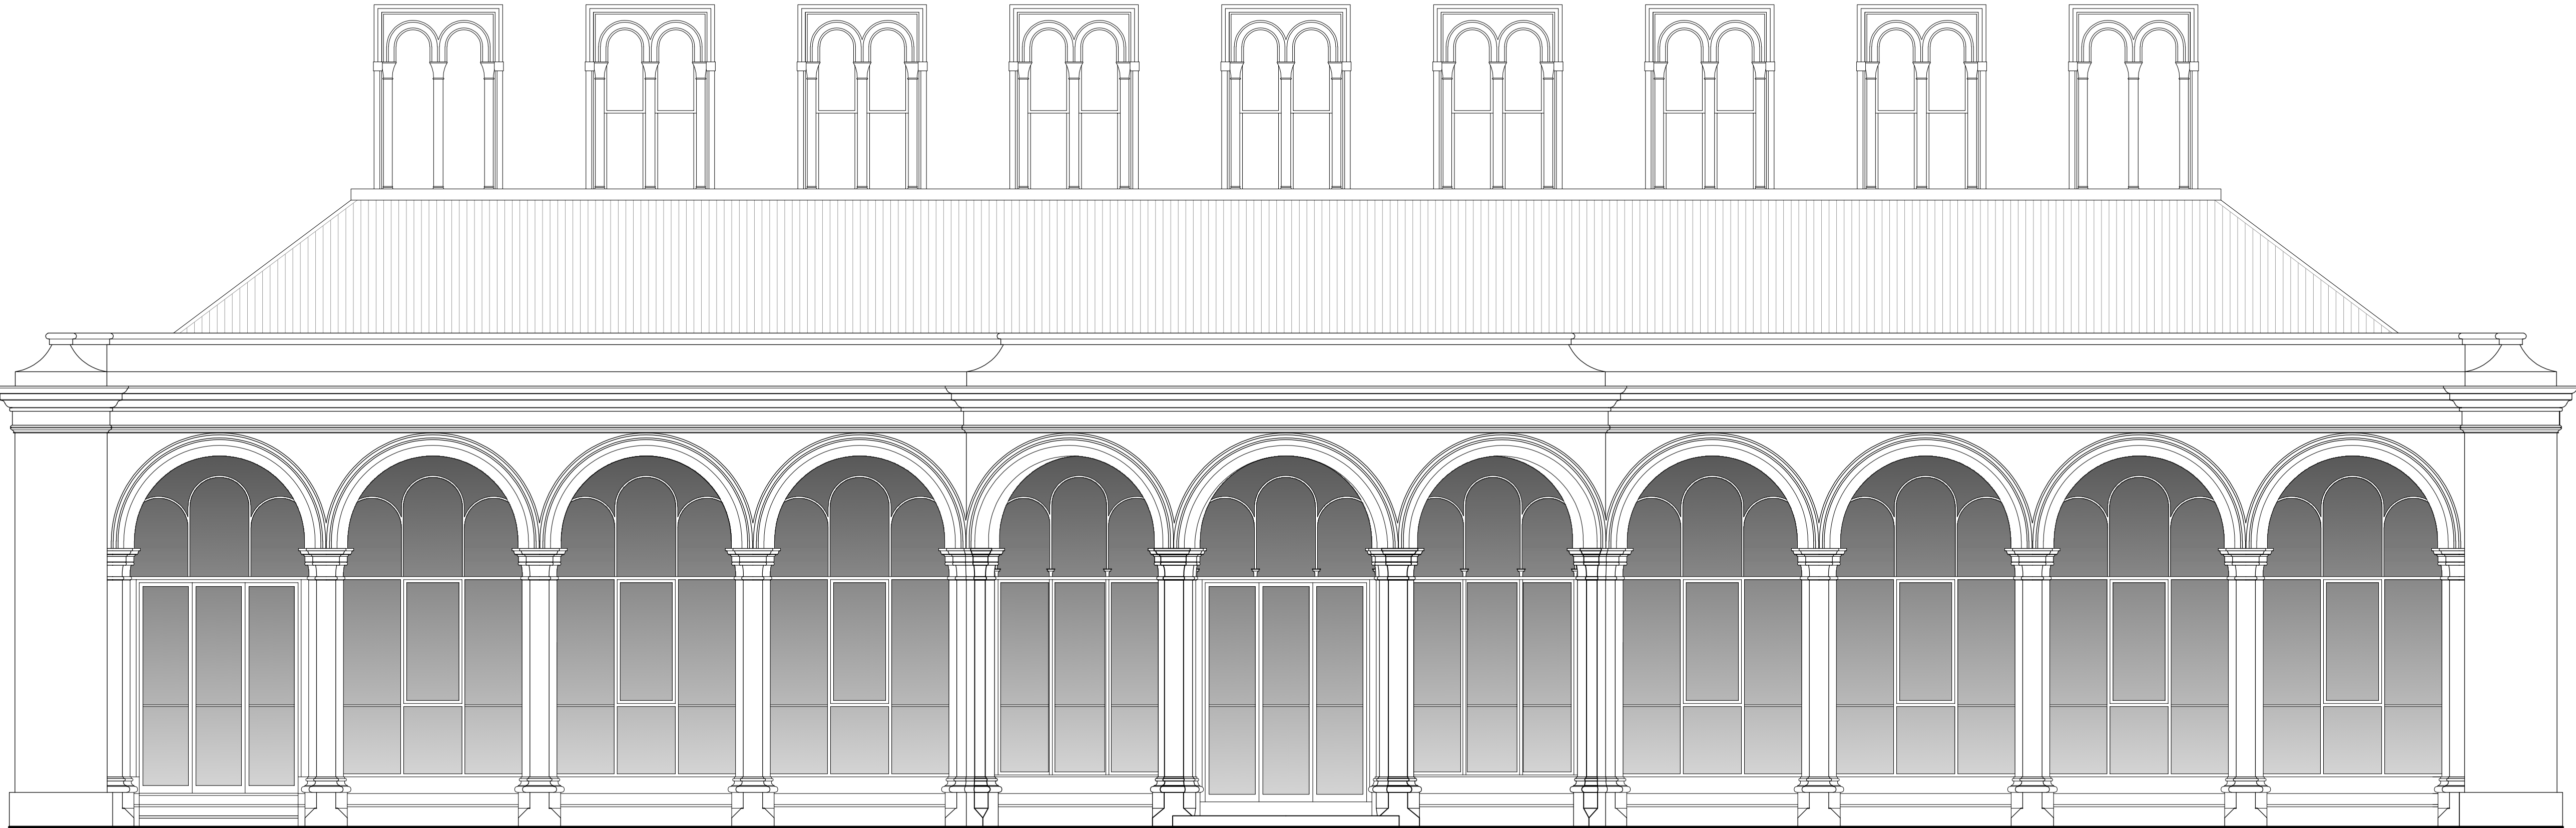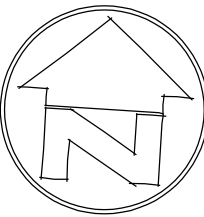

SOUTH ELEVATION

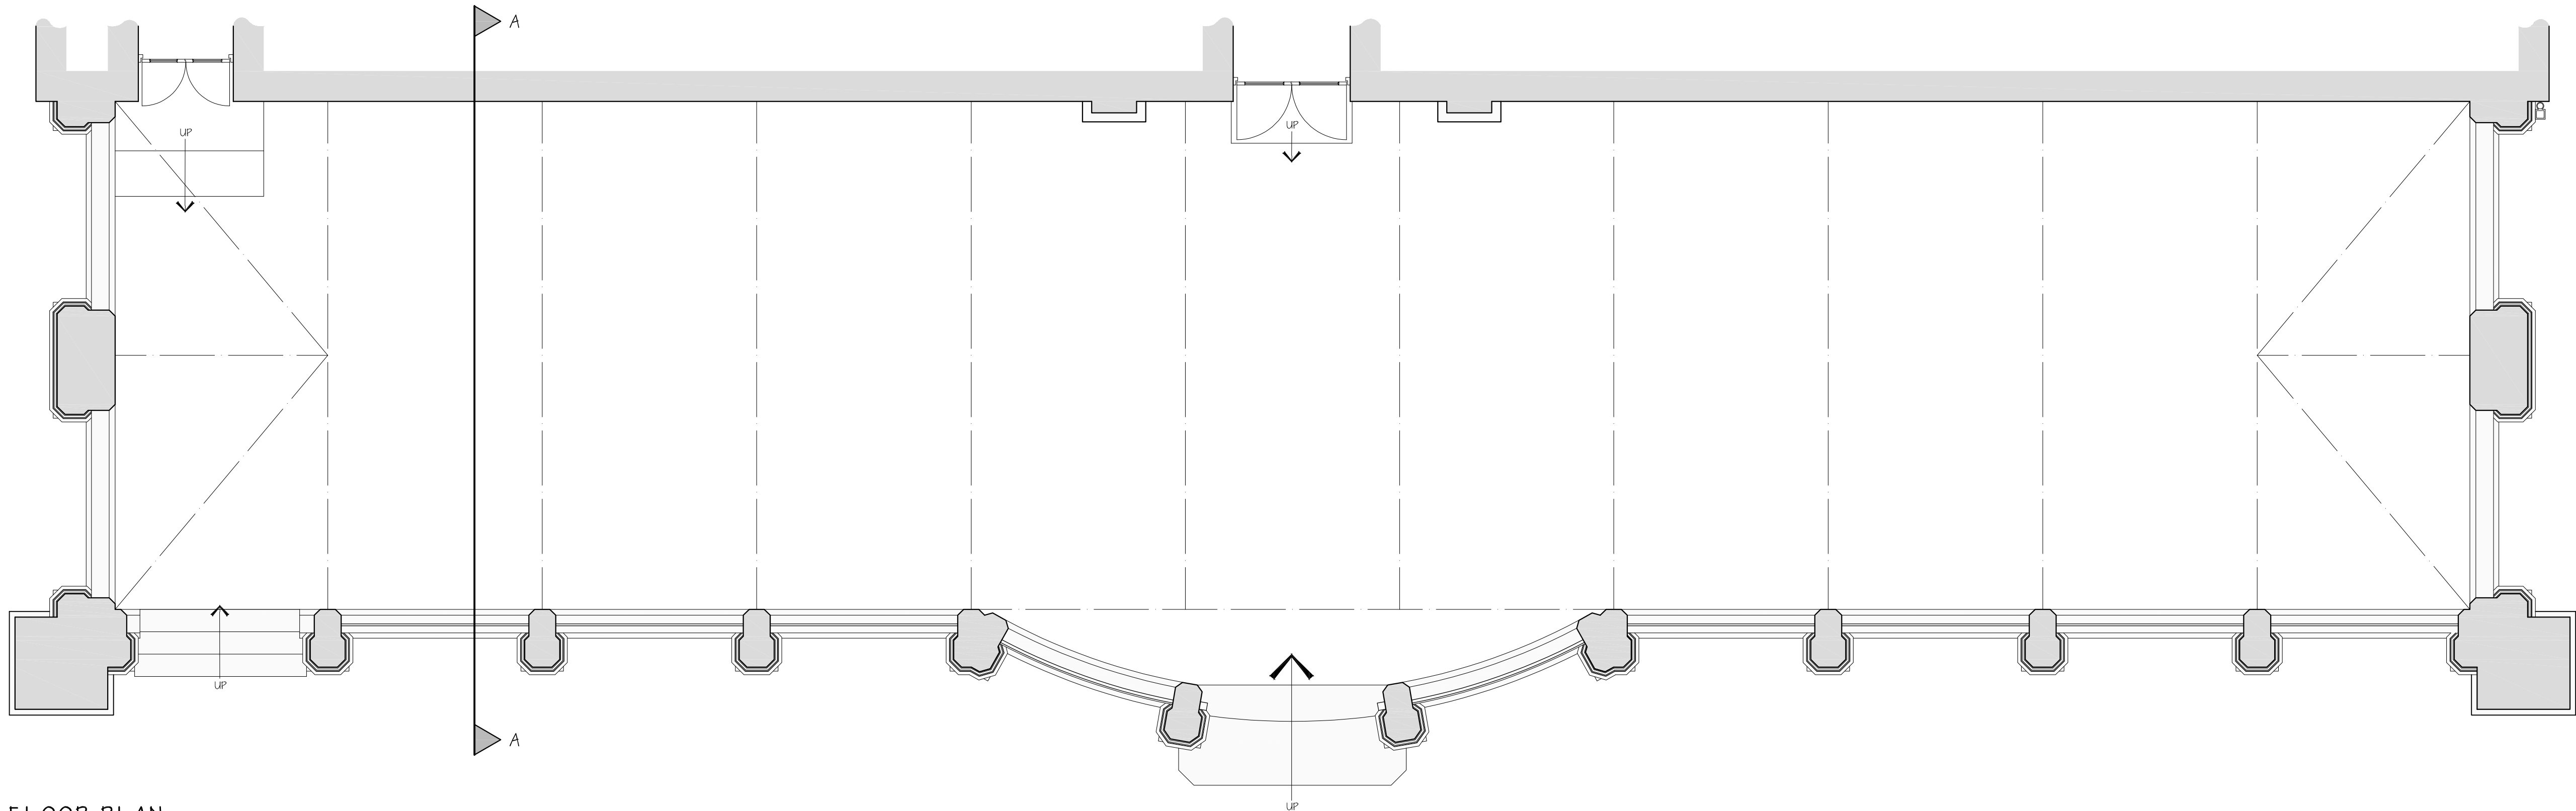

FLOOR PLAN

SURVEY DRAWING

CLARK & MASLIN

Unit 5, Charlton Business Park
Crudwell Road, Malmesbury
Wiltshire, SN16 9RU
Telephone: 01666 822911
www.clarkandmaslin.co.uk

Planning Architecture Conservation

Client:

MR & MRS M SHIPP

Project

RE-ROOFING TO THE ORANGERY
GRITTLETON HOUSE, THE STREET,
GRITTLETON, CHIPPENHAM, SN14 6AP

Description

EXISTING FLOOR PLAN & SOUTH ELEVATION

Scale	PG Size	Drawn	Date
1:50	A1	-	FEB '20

Drawing No	Revision
4977/01	A