


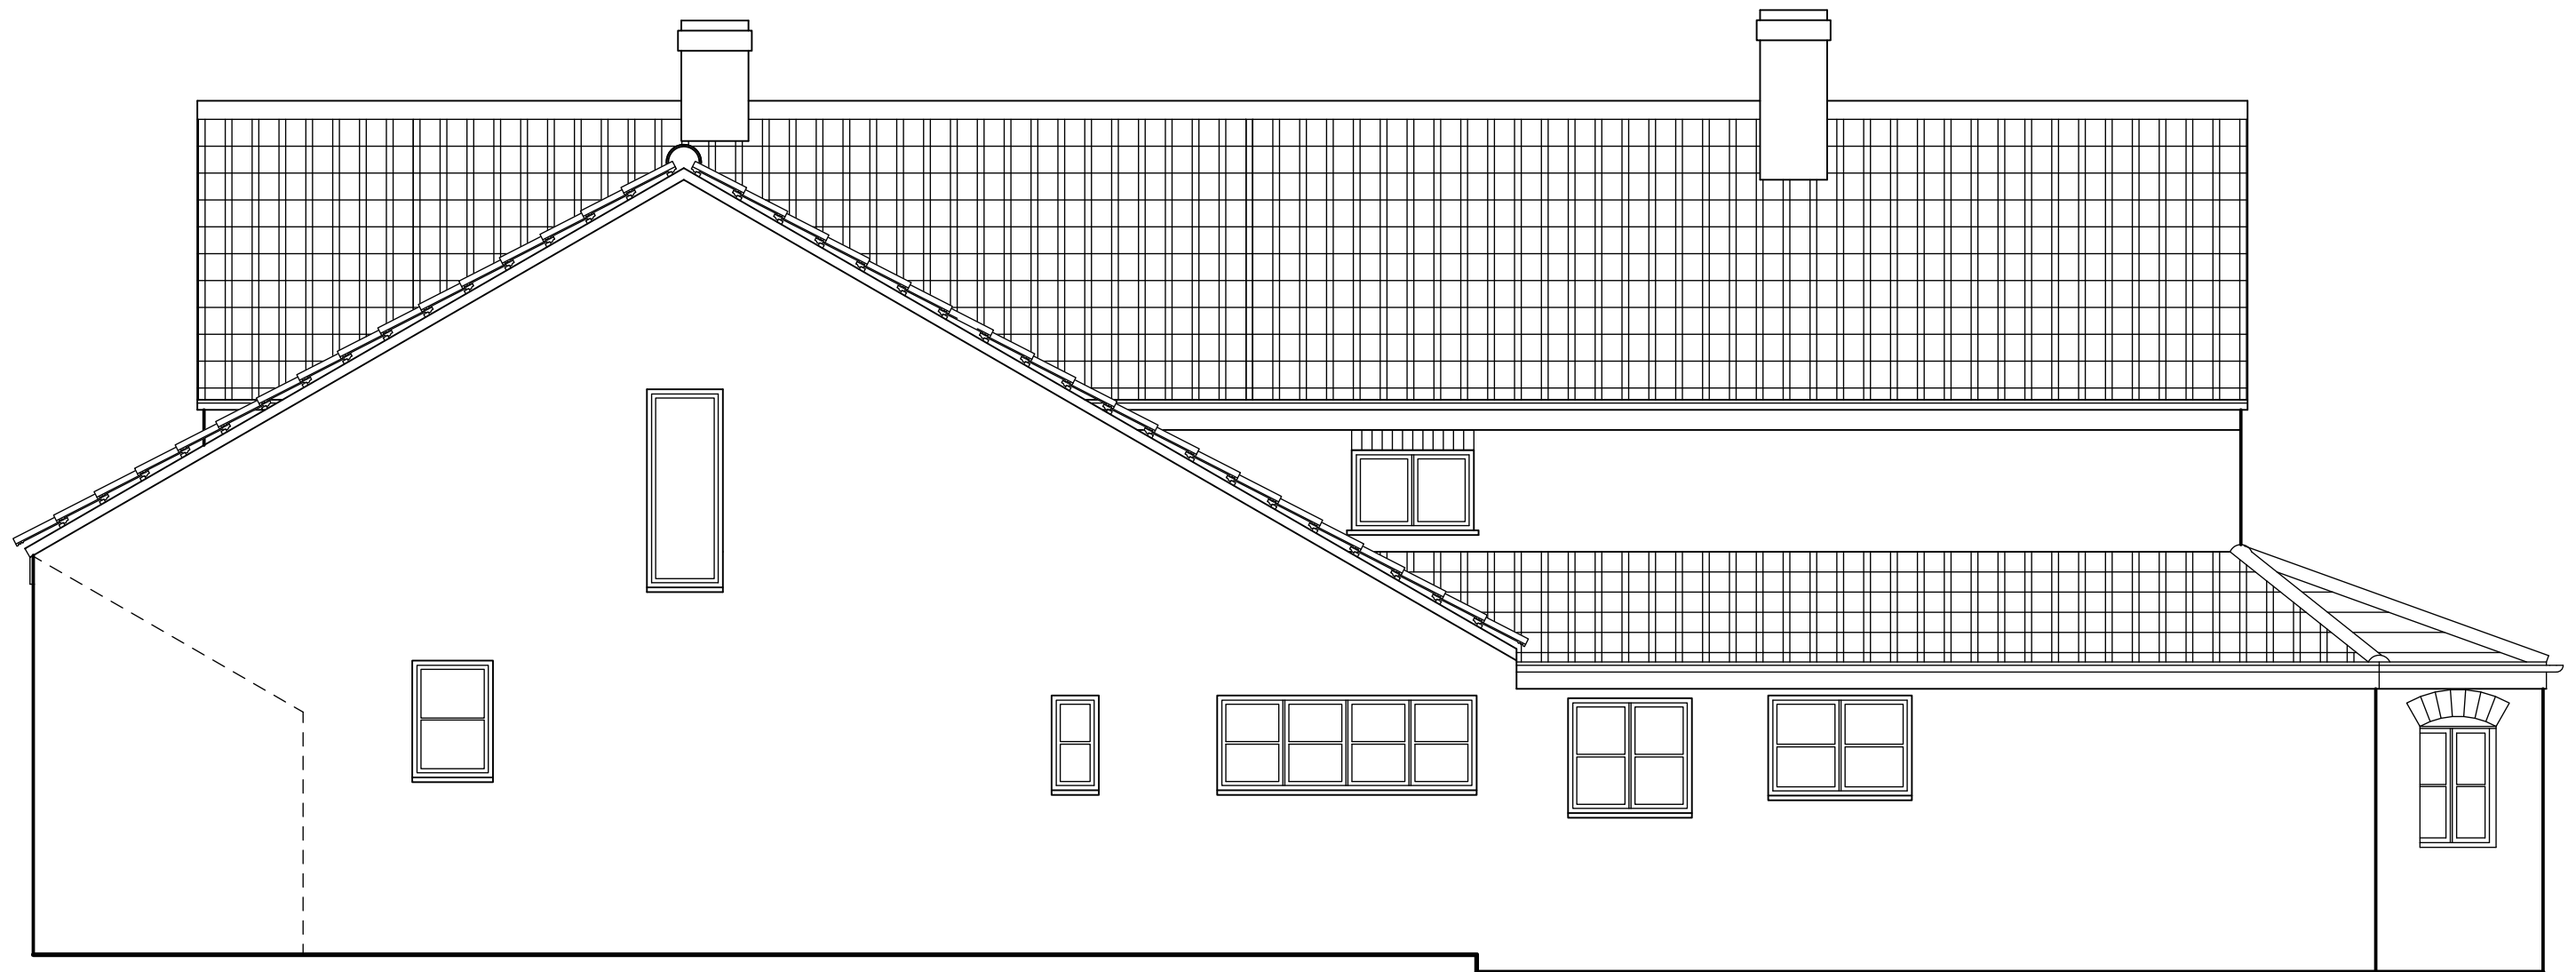

Existing East Elevation



1:50

## Giles Bennett Design

3 Old Court Close  
Cox Green  
Maidenhead  
Berks. SL6 3AJ

Tel: 07909 910009  
E-mail: giles@gilesbennett.co.uk

Client

Mr. & Mrs. W. Egerton

Drawing Title

Existing East Elevation

Job Title

Harpers Cottage

High Street

Avebury

Wilts. SN8 1RF

Scale  
As Shown on A3 Sheet

Date  
October 2025

Drawn by  
G. T. Bennett

Drg. No.

**GTB-962-3**