

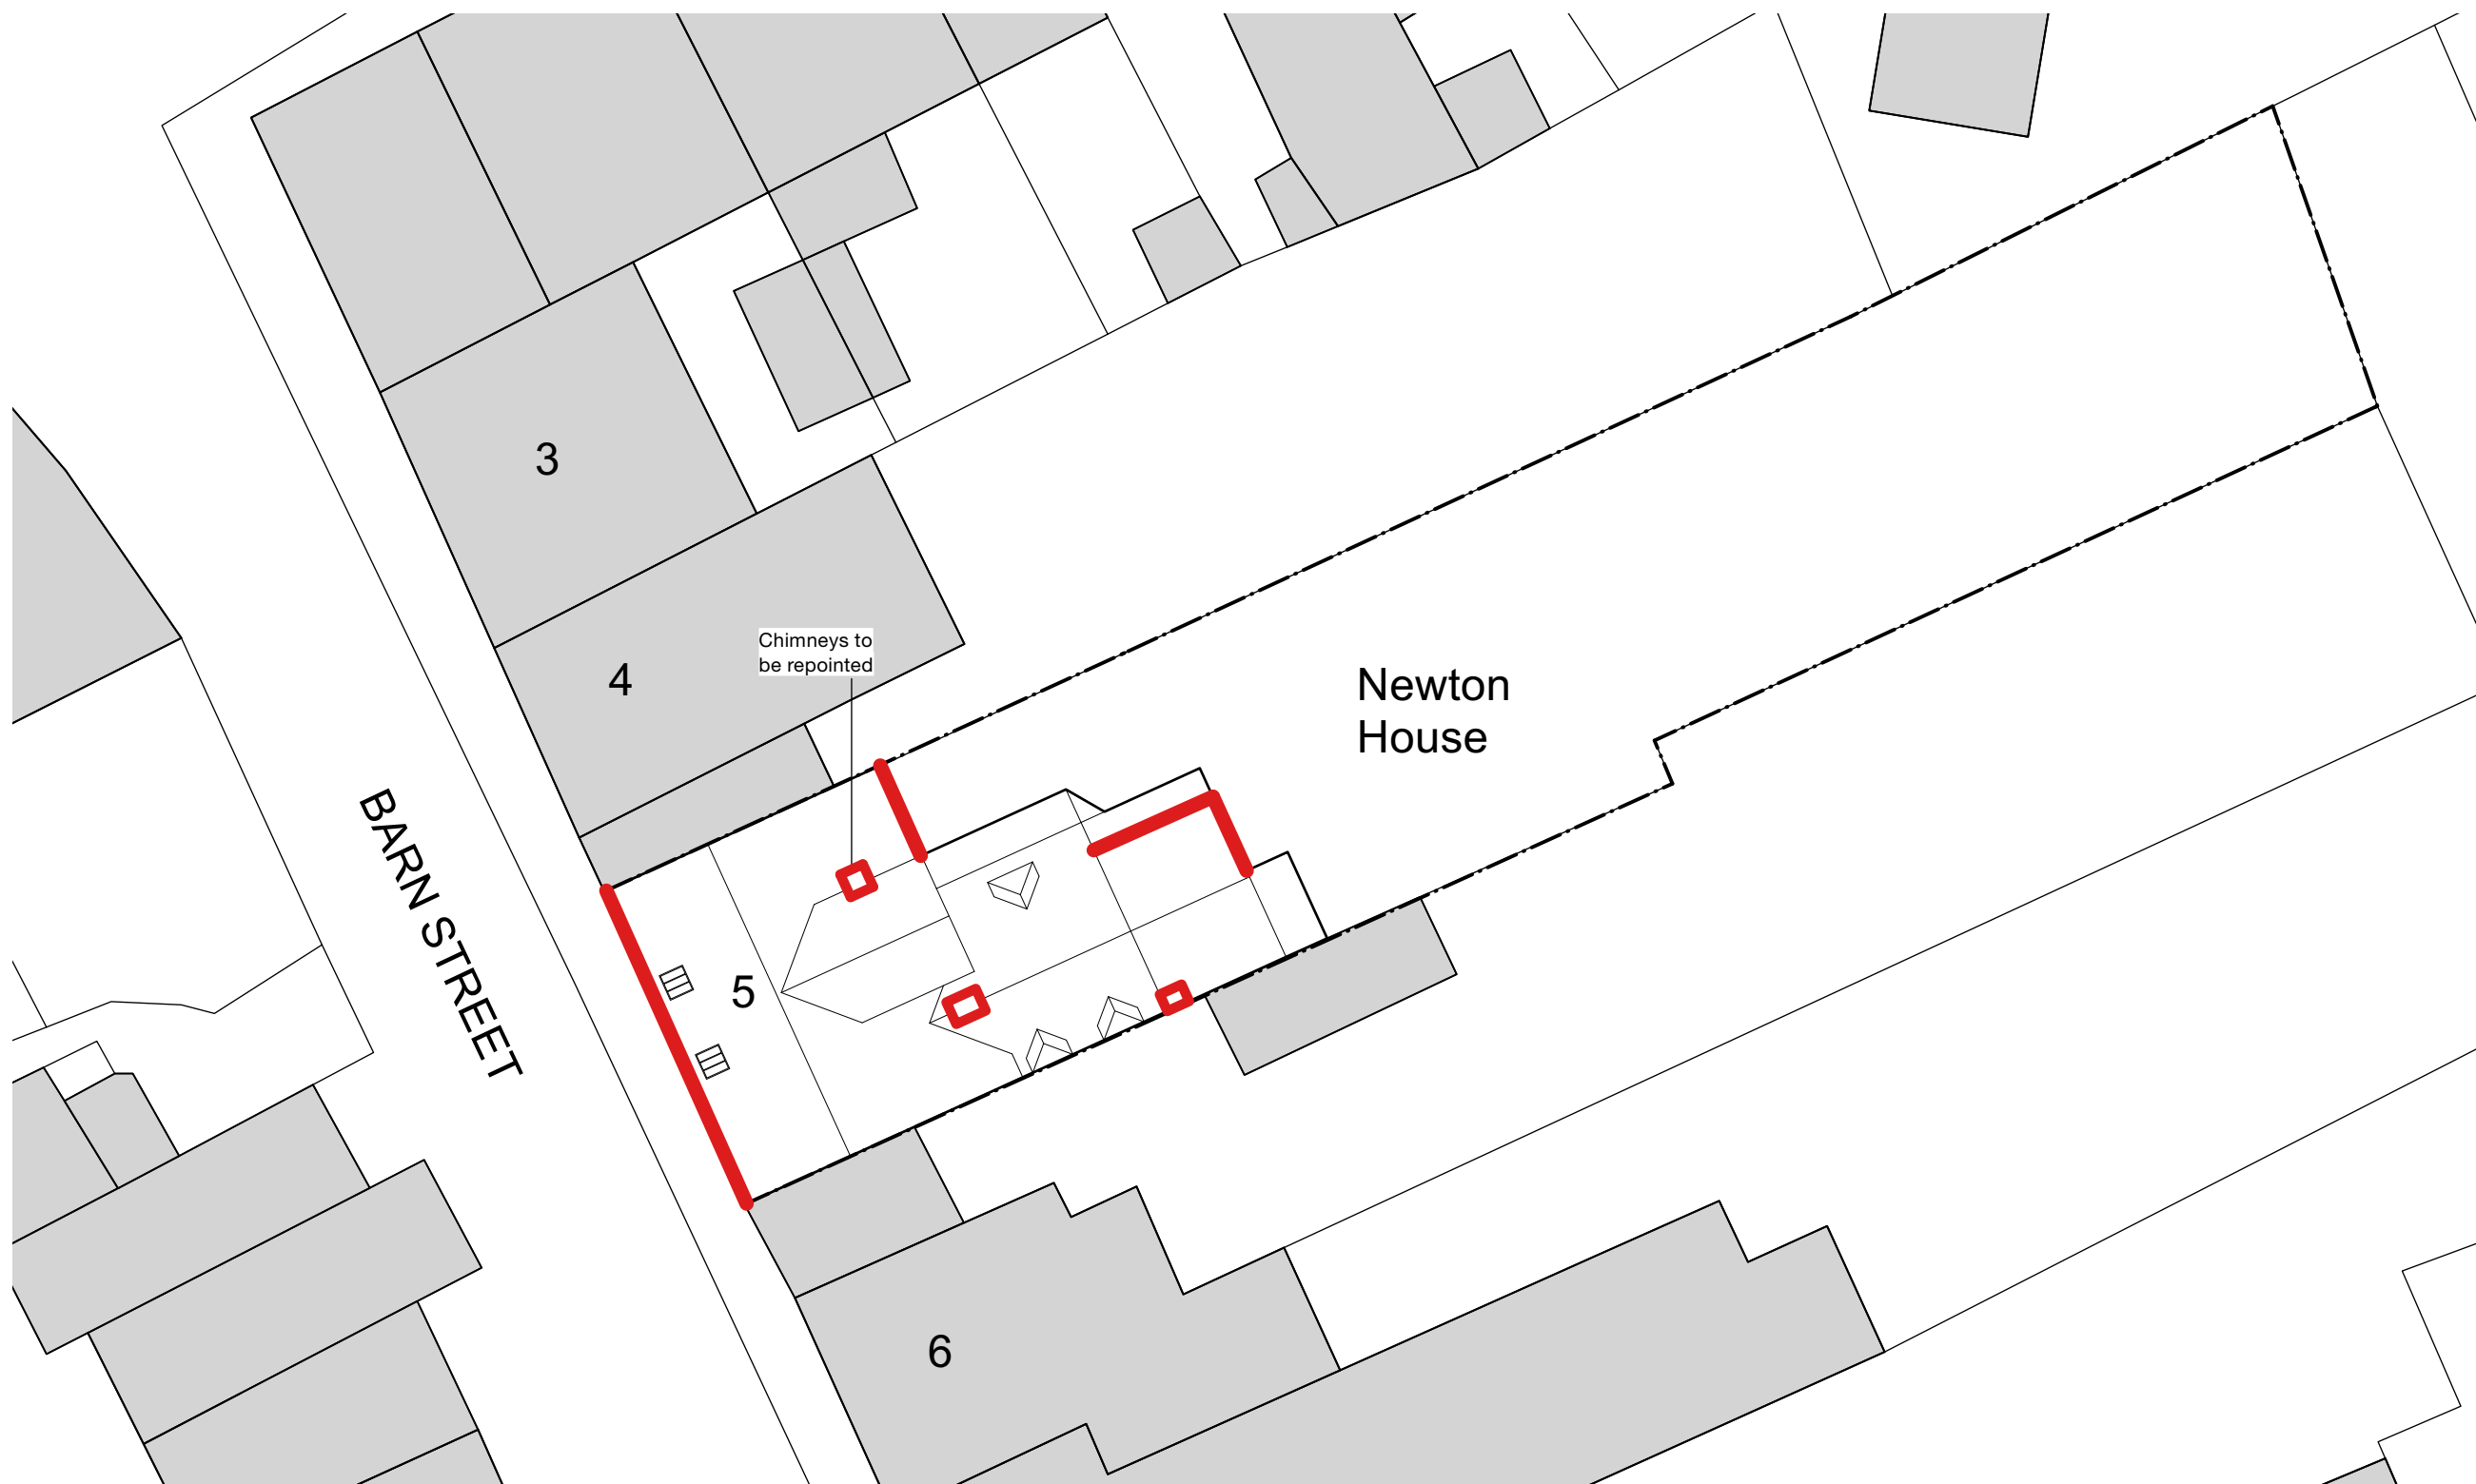


 

KEY

 External elevations where works are proposed
(see proposed elevations for extent)

 

milton architects



Milton Architects Ltd
Old Stables Court The Parade
Marlborough Wiltshire SN8 1NE

Telephone 01672 514354
Email mail@miltonarchitects.co.uk

Project : Newton House
Marlborough
Maintenance & Repair Works

Date : February 2026

Scale : 1:200

Size : ISO A3

Contents: Existing & Proposed Site / Roof Plan

Drawing : **2521 / 3_002**