



WEST ELEVATION AS EXISTING




NORTH ELEVATION AS EXISTING



WEST ELEVATION AS PROPOSED




NORTH ELEVATION AS PROPOSED

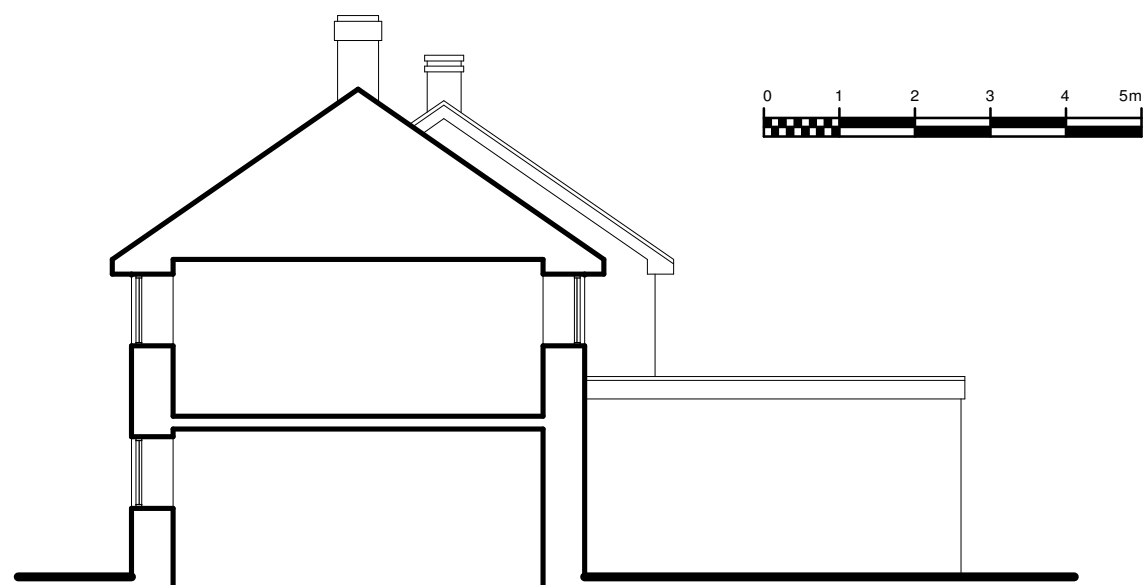

SECTION / SOUTH ELEVATION AS EXISTING




EAST ELEVATION AS EXISTING

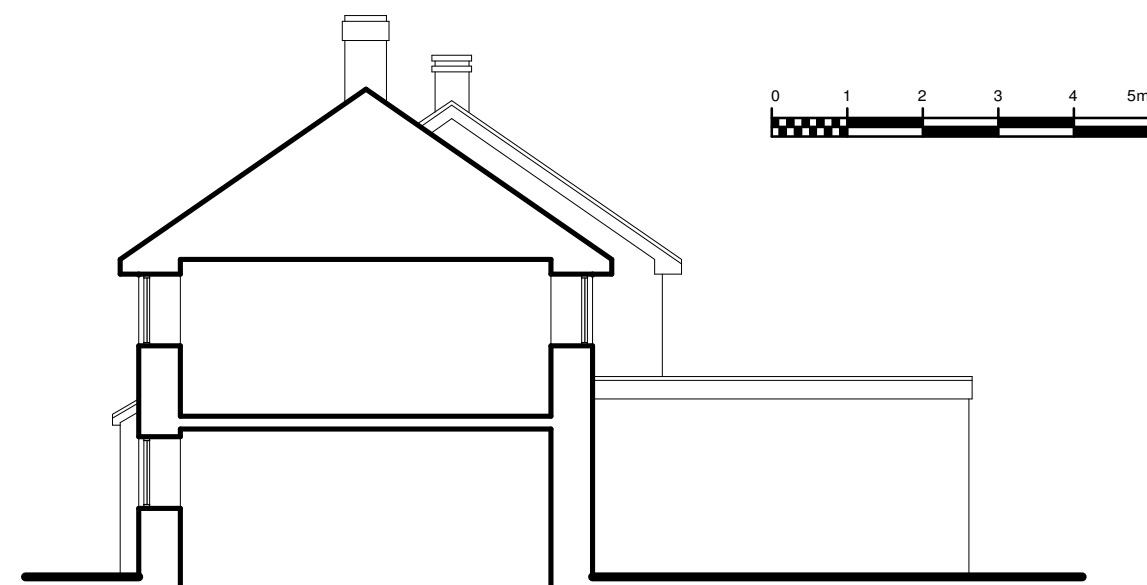


SECTION / SOUTH ELEVATION AS PROPOSED



EAST ELEVATION AS PROPOSED

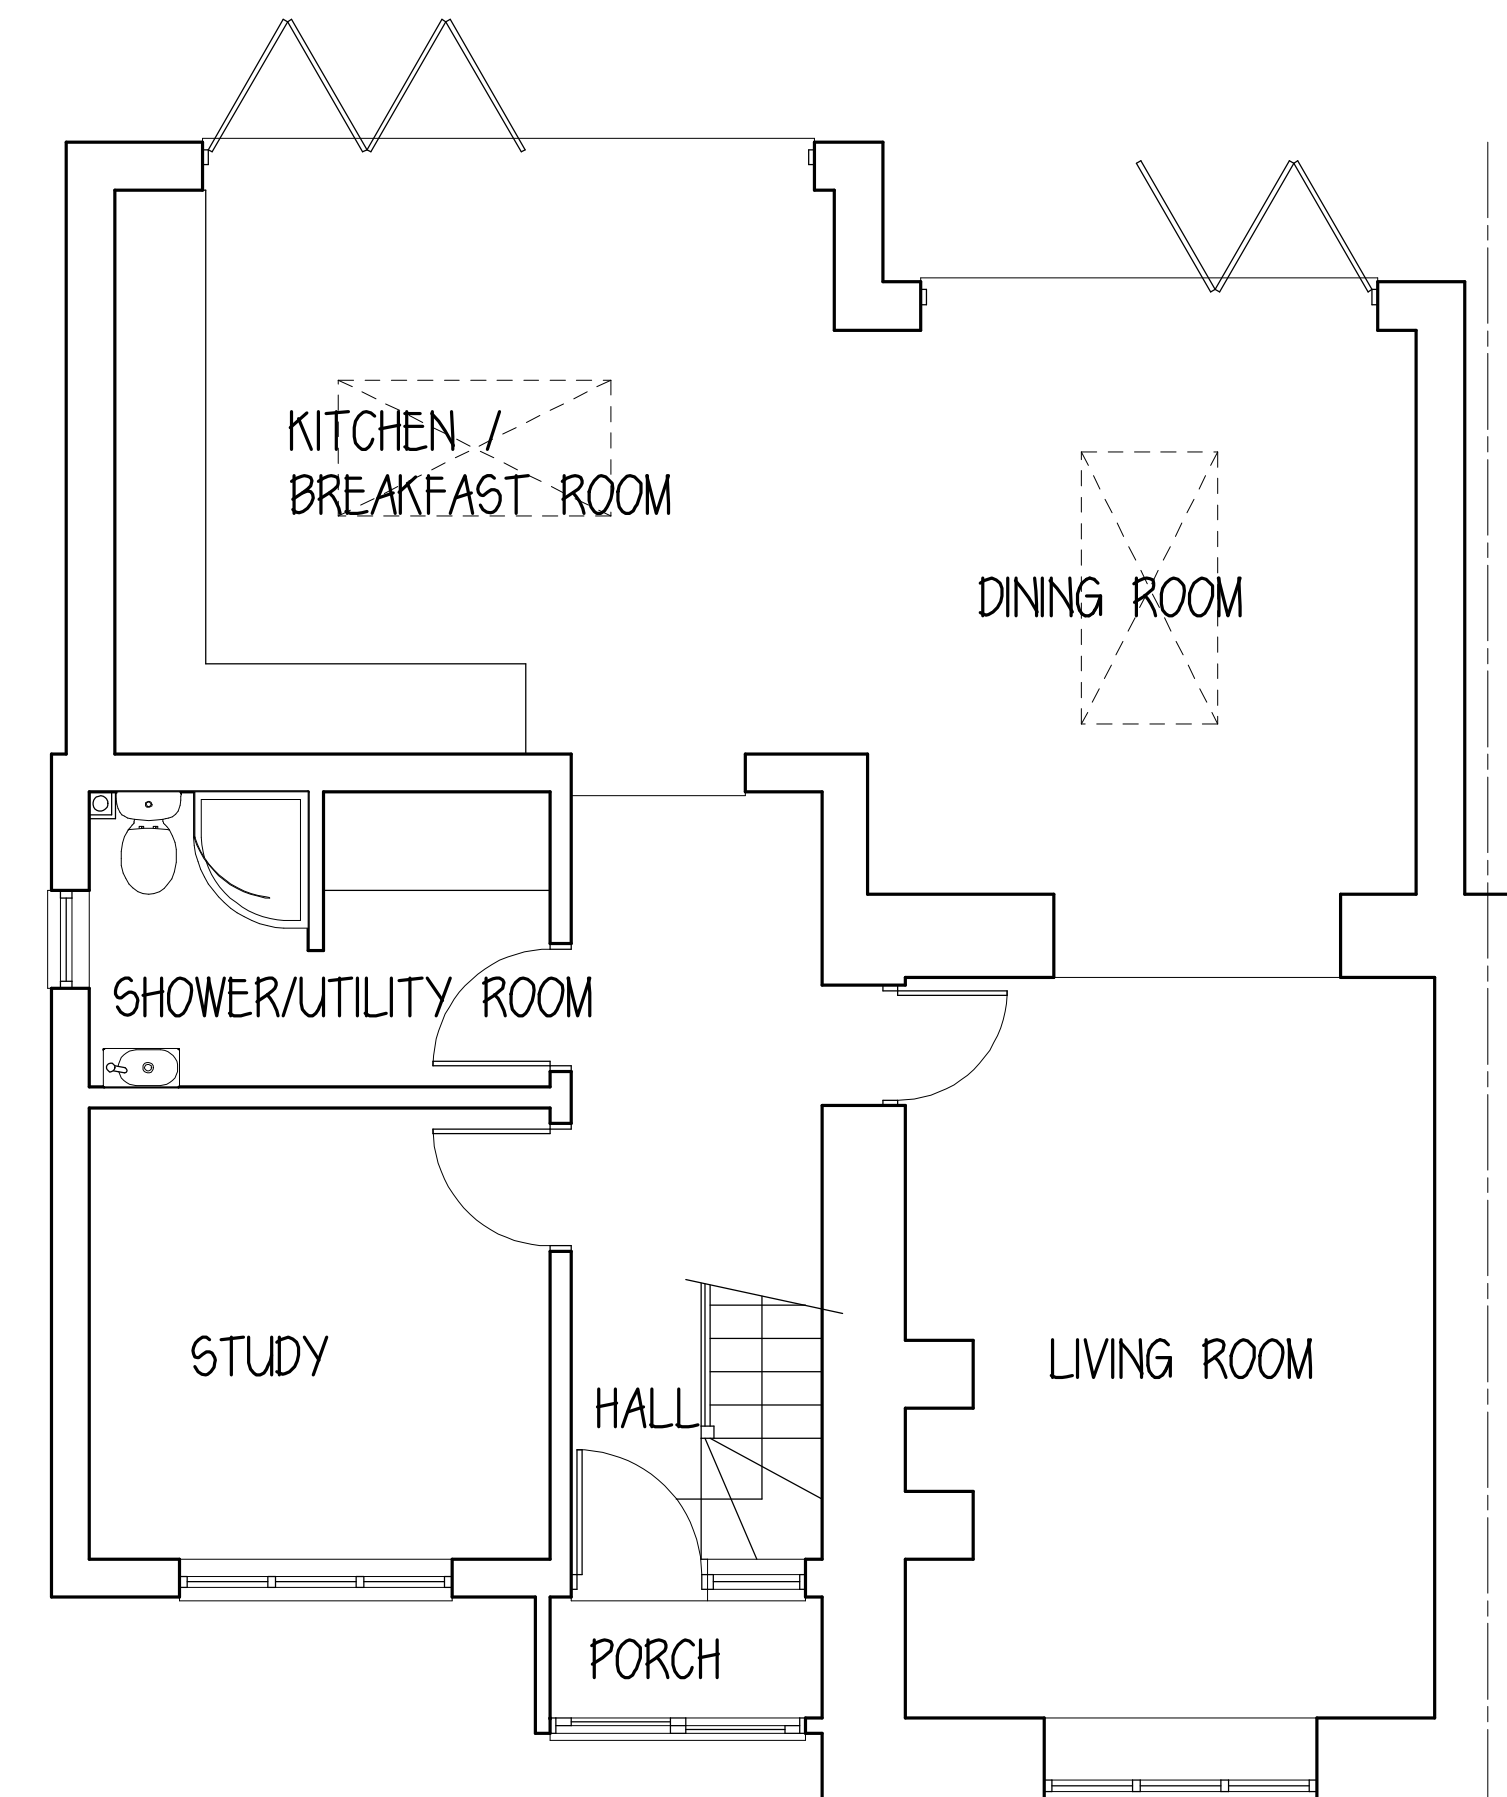

GROUND FLOOR LAYOUT AS EXISTING

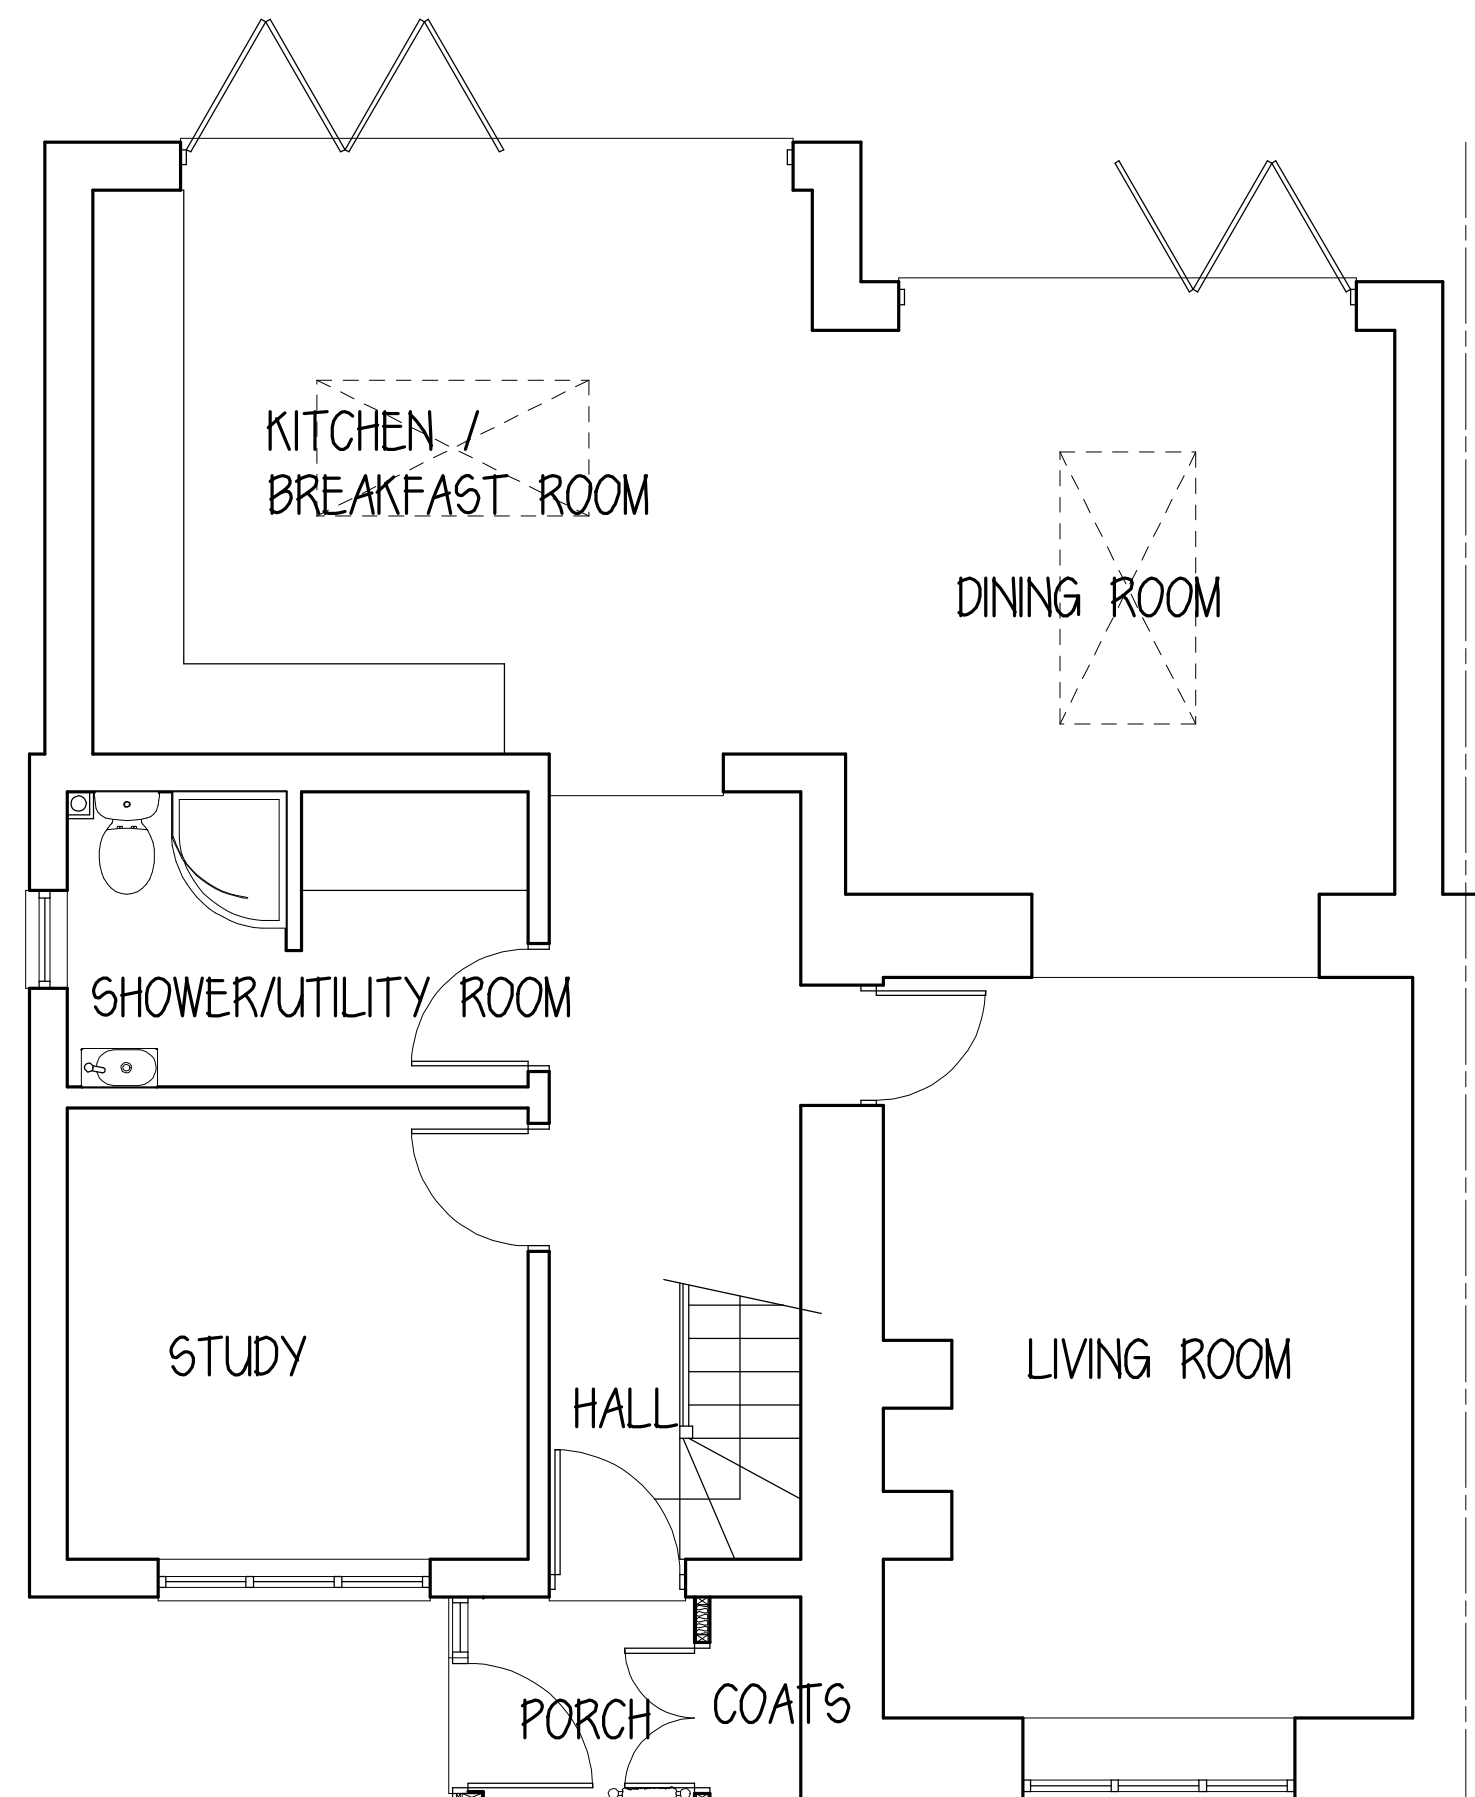

GROUND FLOOR LAYOUT AS PROPOSED






FIRST FLOOR LAYOUT AS EXISTING



- NOTES:
1. Figured dimensions to be taken in preference to scaled ones.
 2. Large scaled drawings to be taken in preference to small scale.
 3. Critical dimensions to be taken from site.
 4. If in doubt, the contractor must ask for clarification.
 5. These drawings & designs are the copyright of Shawn Hindon.



SITE LOCATION 1:1250

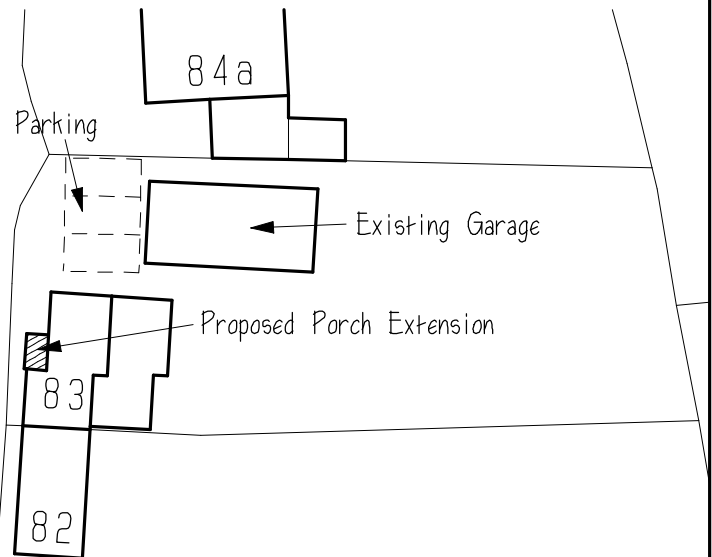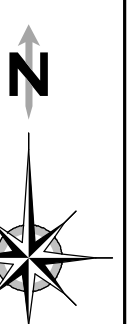 

BLOCK PLAN 1:500

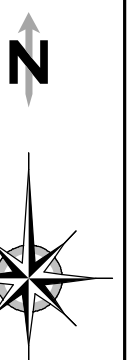 

REVISIONS

CLIENT:
MISS ALEX HARRIS

TITLE:
**PROPOSED PORCH
EXTENSION**

SITE:
**83 PAVENHILL
PURTON
SWINDON
SN5 4DA**

SHAWN HINDON
ARCHITECTURAL DESIGN

WALNUT VIEW
84a PAVENHILL
PURTON
SWINDON
SN5 4DA
TEL & FAX: 01793 771621
MOBILE: 07734 943212
EMAIL: shawn@shawnhindon.com

SCALES: 1:50 1:100 @ A1

DATE: Feb 2026

DRAWN: SDH

DRAWING NUMBER:

26/0201/01

REV:

-