




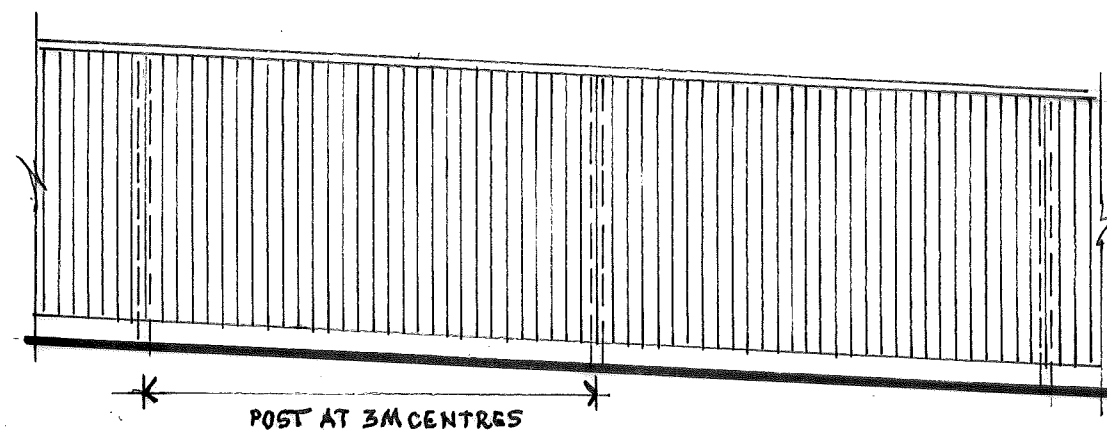



POST AT 3M CENTRES
1:50 ELEVATION OF BOUNDARY FENCE

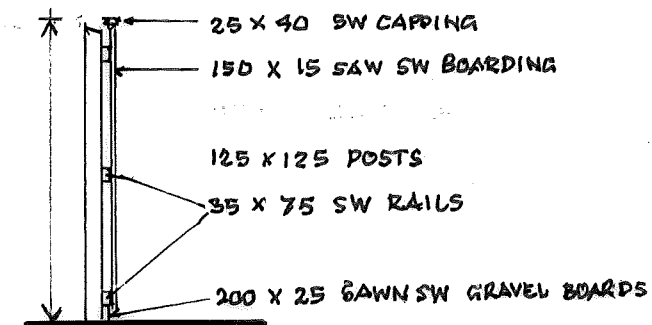

SECTION THRO FENCE

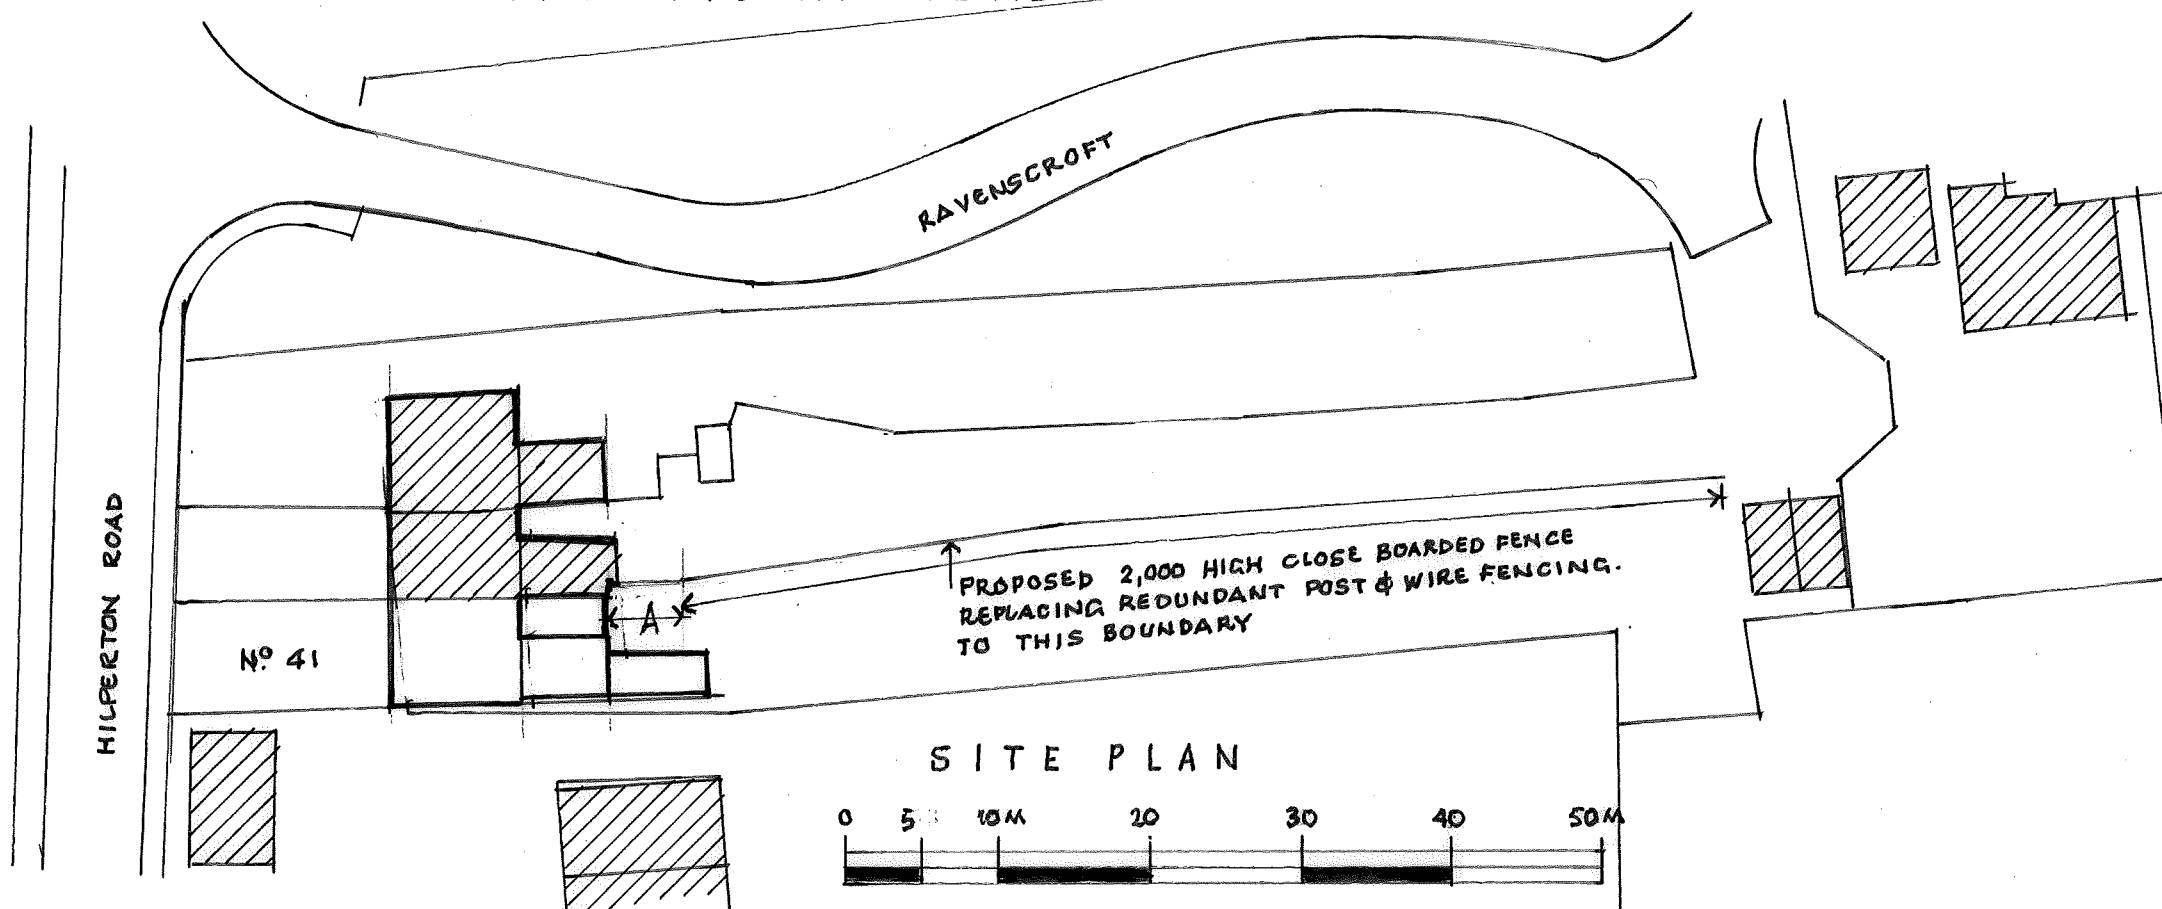

SITE PLAN

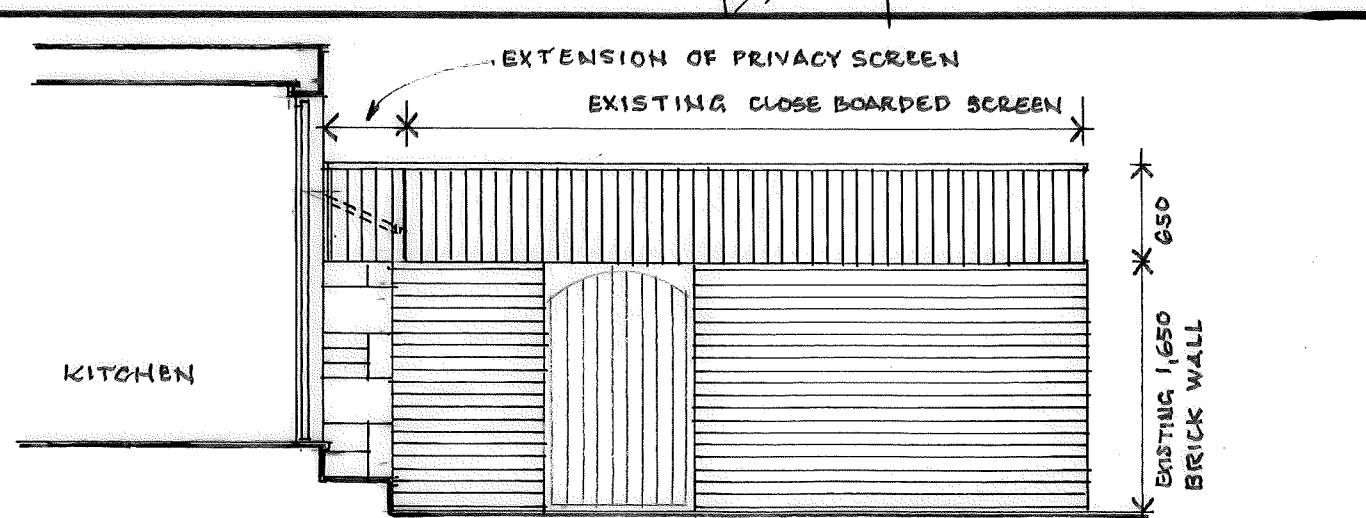 


ELEVATION OF WALL & PRIVACY SCREEN AT 'A'



PROPOSED 2,000 HIGH CLOSE BOARDED FENCE
REPLACING REDUNDANT POST & WIRE FENCING.
TO THIS BOUNDARY

REVISIONS.: A. BOUNDARY FENCE DETAIL ADDED.

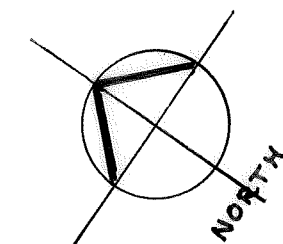

The Old Ride
Bath Road
Bradford on Avon
Wiltshire
Tel 01225 865220
Fax 01225 866086



CLIENT **TOM ROONEY**
PROJECT **41 HLLLPERTON ROAD, BA14 7JQ**
DRAWING TITLE **BOUNDARY FENCING**
SCALE **1:500 / 1:50** DRAWN **RM3.** DATE **FEBRUARY 2025**

DRAWING NUMBER
2825-10
REVISIONS
A