




EXISTING FRONT ELEVATION
SCALE 1:50



EXISTING SIDE ELEVATION
SCALE 1:50

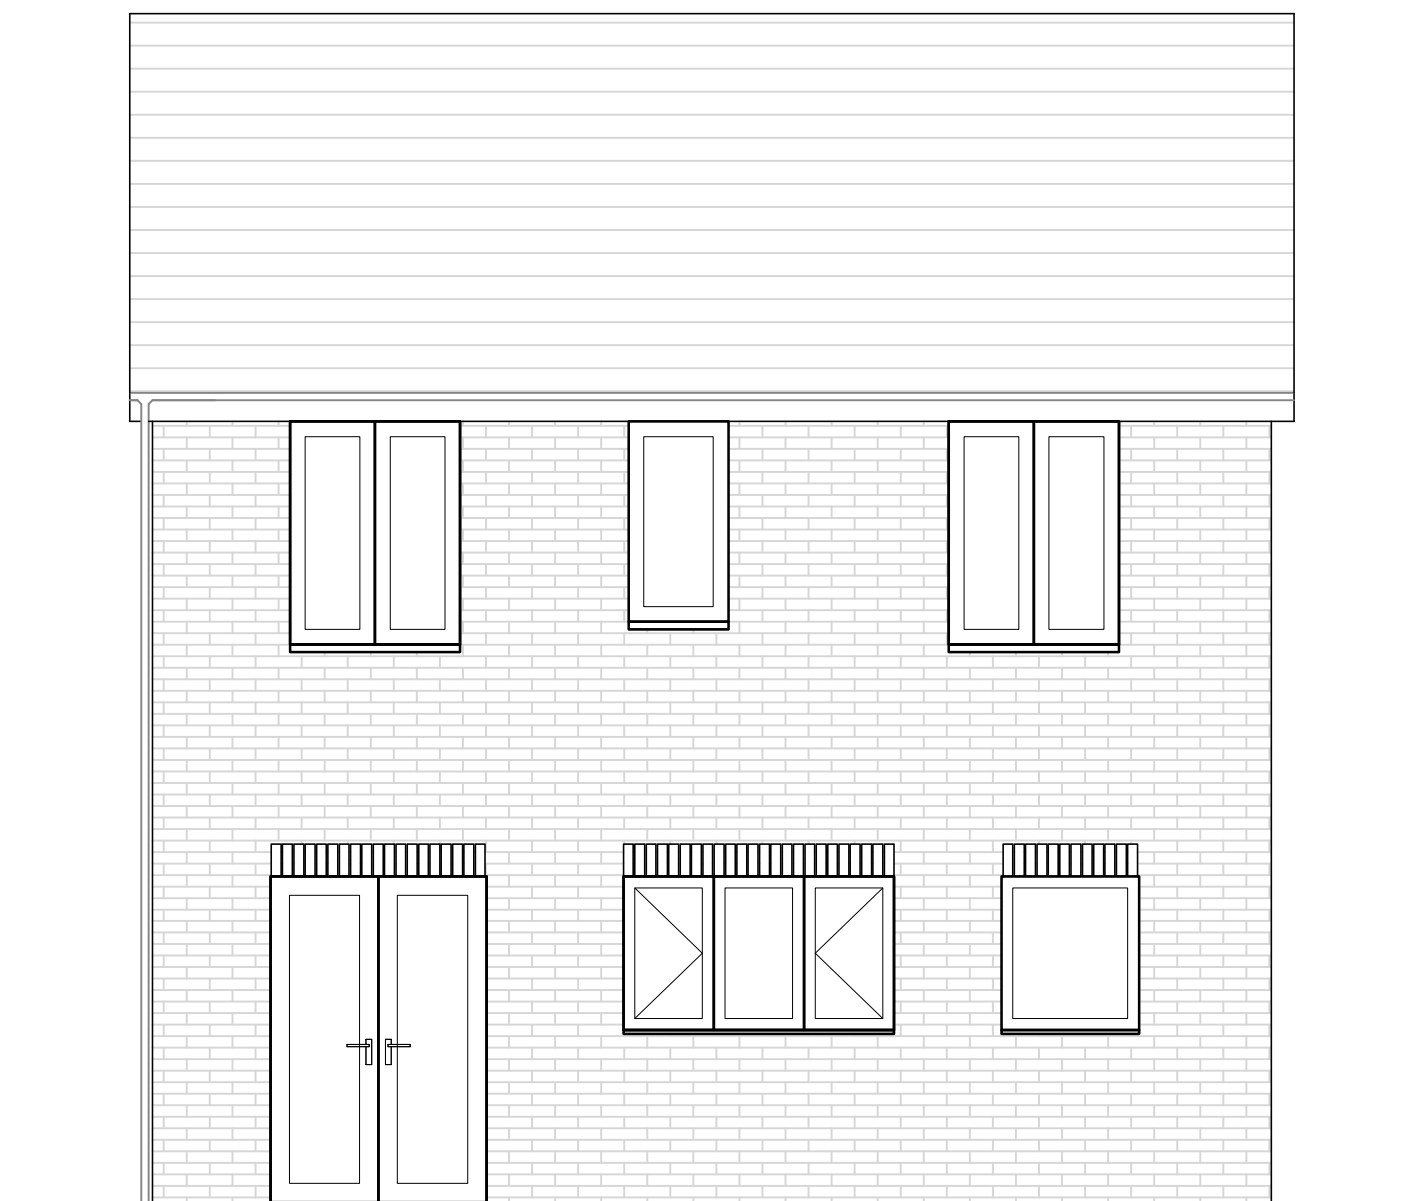

EXISTING REAR ELEVATION
SCALE 1:50



EXISTING SIDE ELEVATION
SCALE 1:50

REV.	DATE	DESCRIPTION		
Client	Andrew Waite			
Project	10 Whitworth Road, Chippenham Wiltshire SN15 3QS			
Title	EXISTING ELEVATIONS			
Scale	AS SHOWN	Date	FEB 2026	Drawing No.
Checked		Drawn	LH	Rev
			EL/EX/101	-