




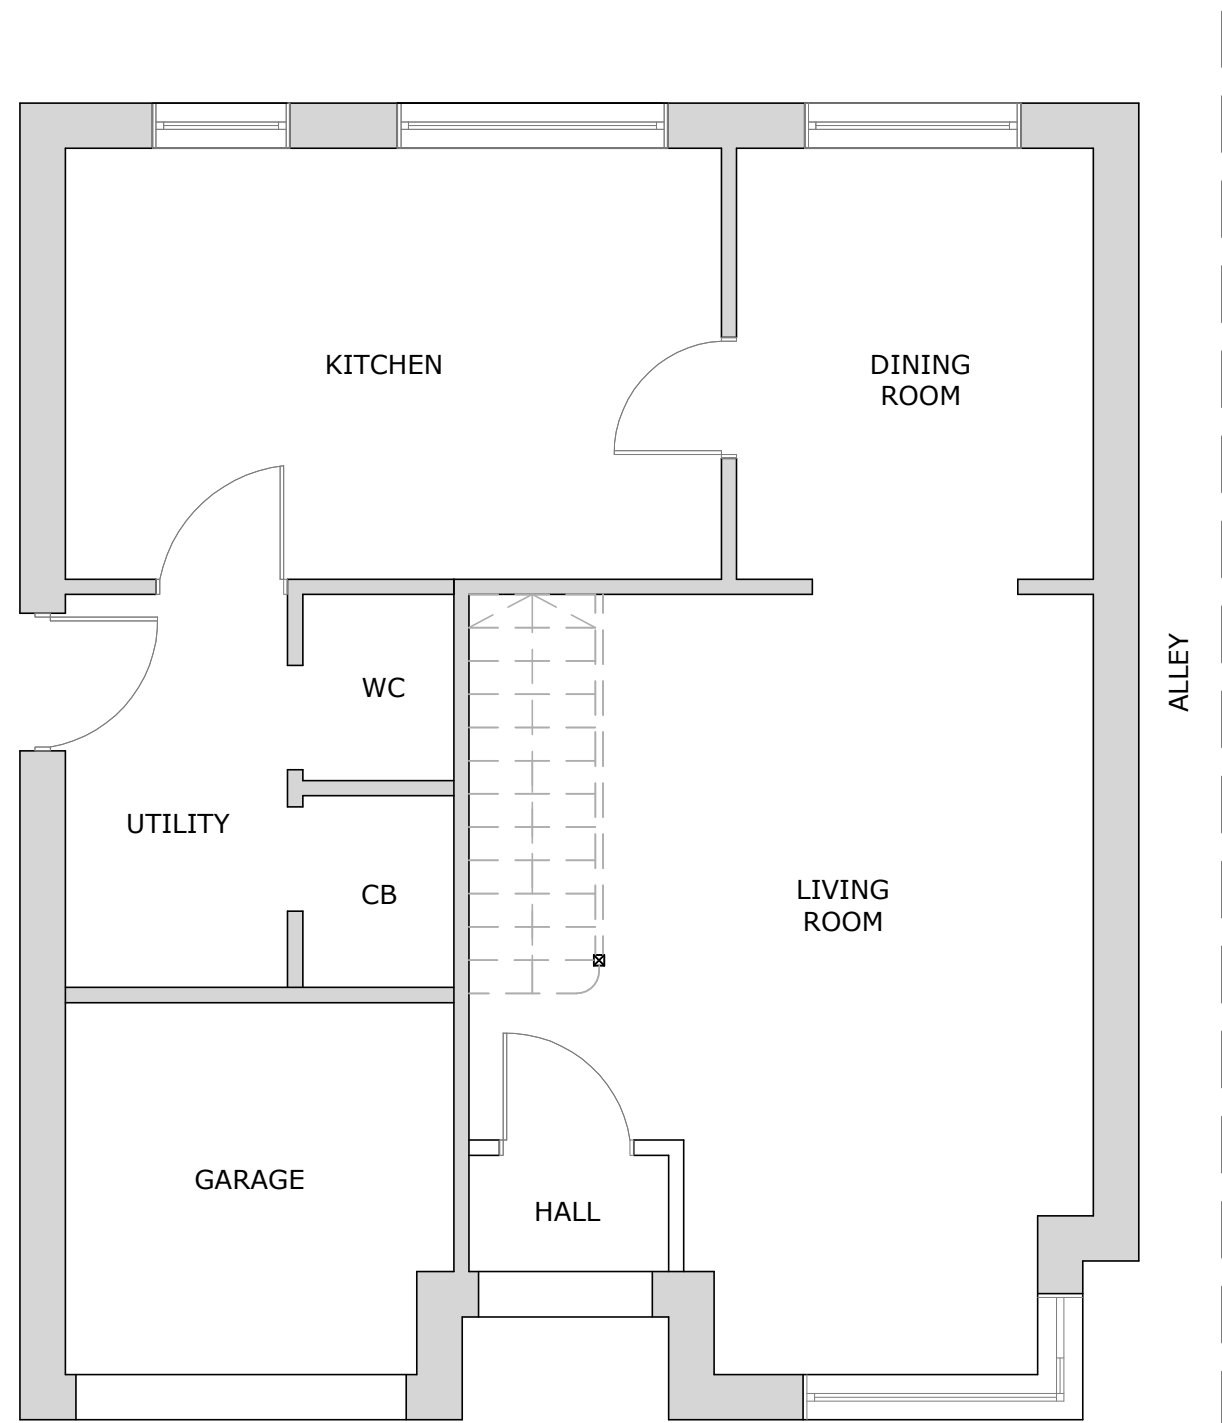

EXISTING GROUND FLOOR PLAN
SCALE 1:50

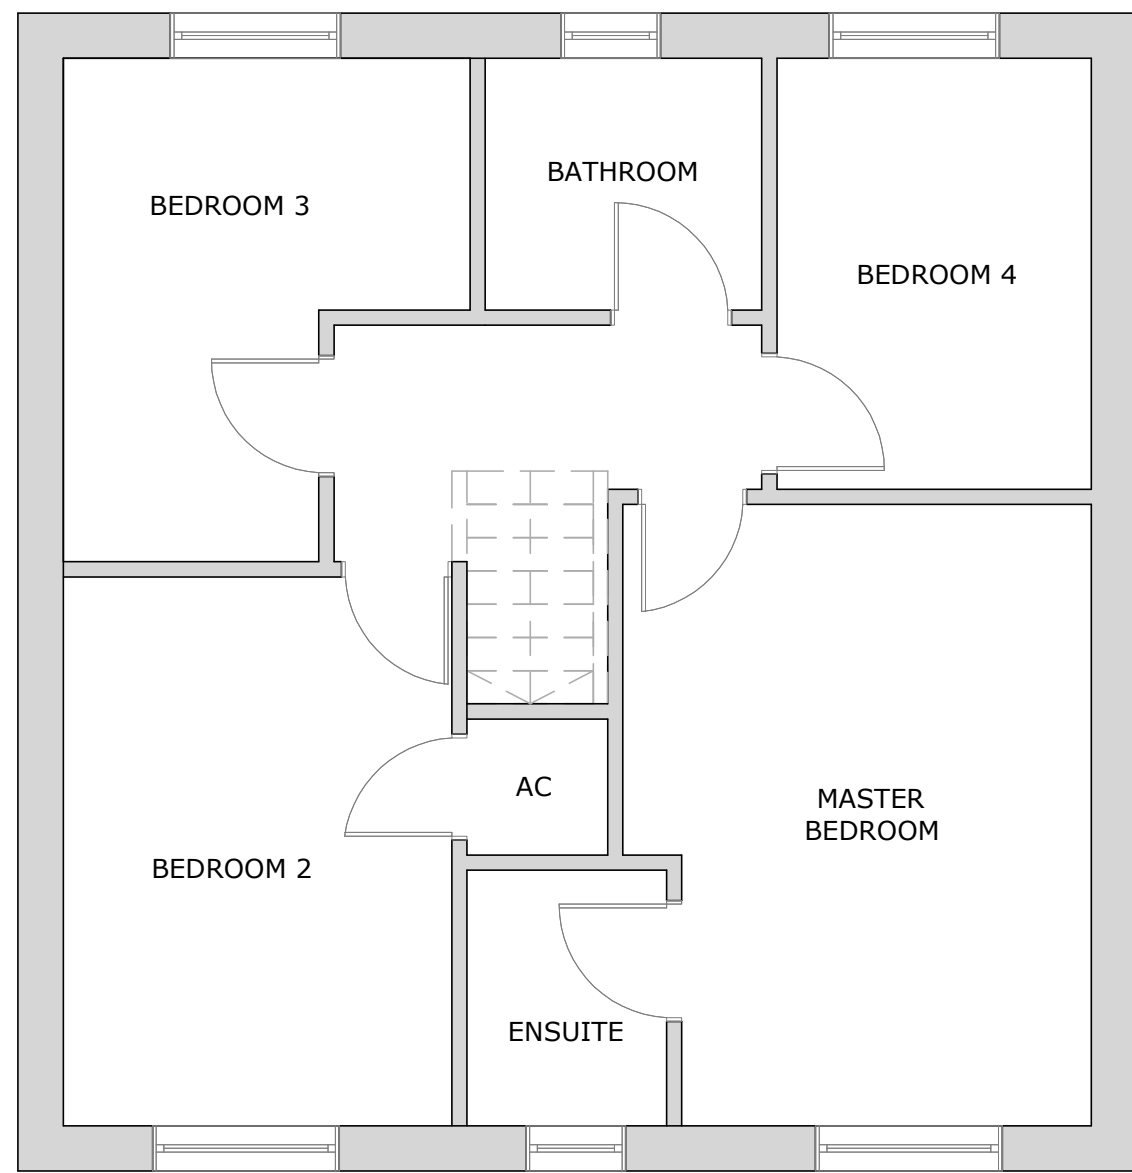

EXISTING FIRST FLOOR PLAN
SCALE 1:50

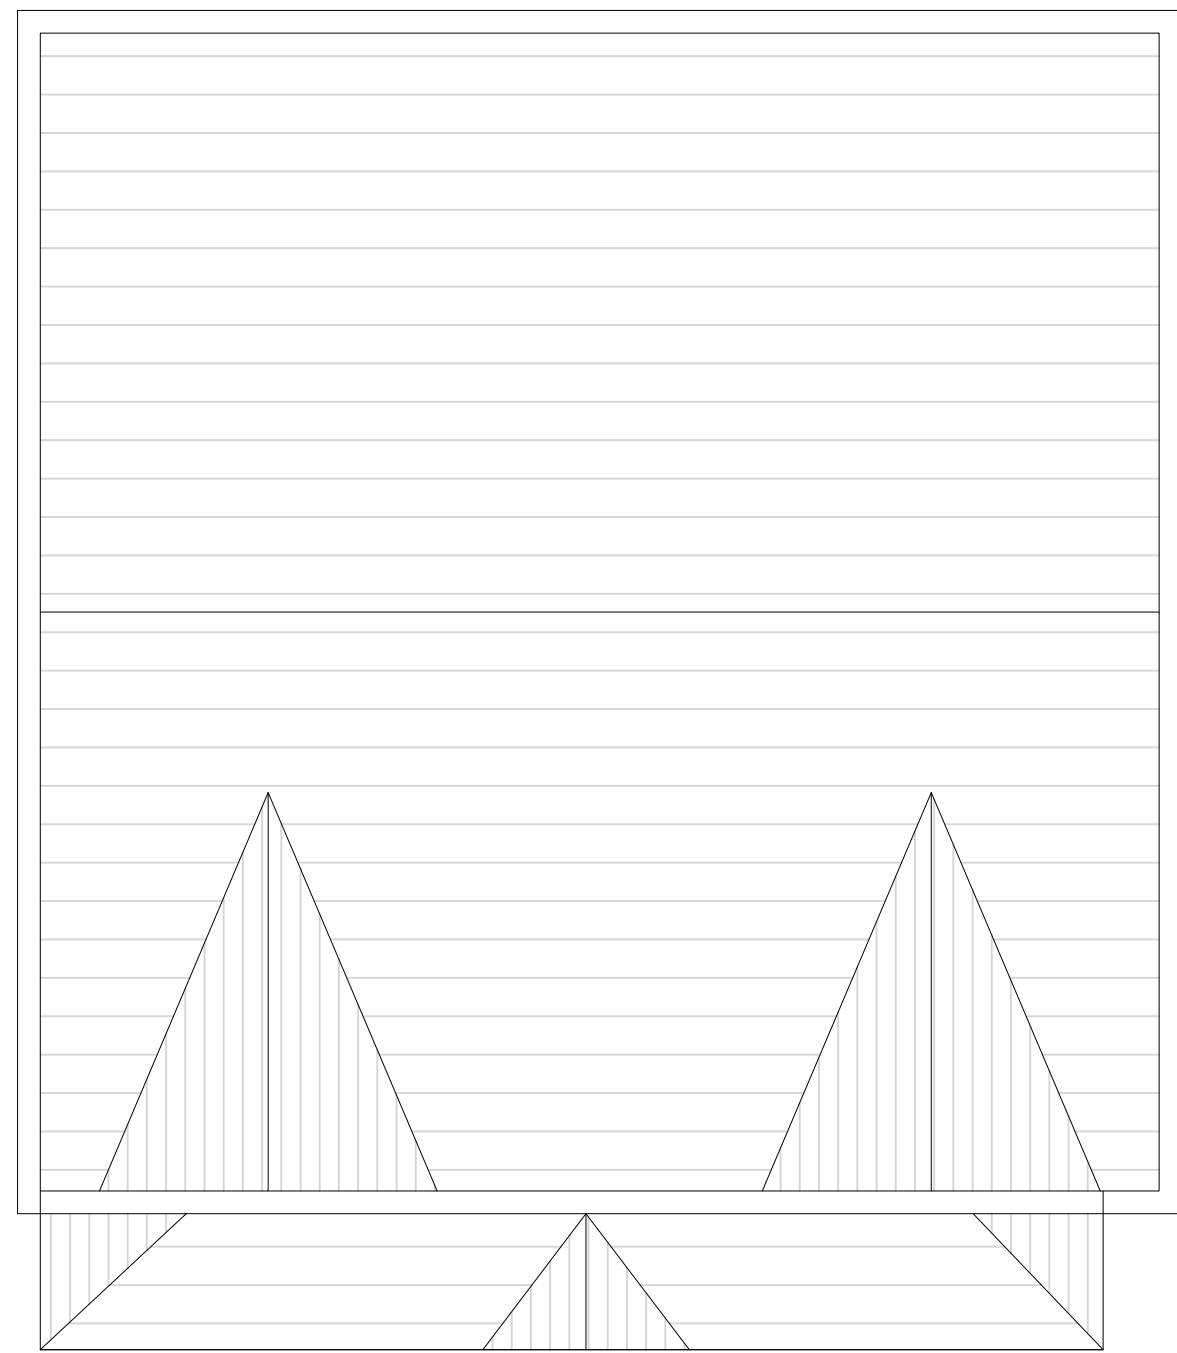

EXISTING ROOF PLAN

REV.	DATE	DESCRIPTION		
Client		Andrew Waite		
Project		10 Whitworth Road, Chippenham Wiltshire SN15 3QS		
Title		EXISTING PLANS		
Scale	AS SHOWN	Date	FEB 2026	Drawing No.
Checked		Drawn	LH	PL/EX/100
				Rev
				-