

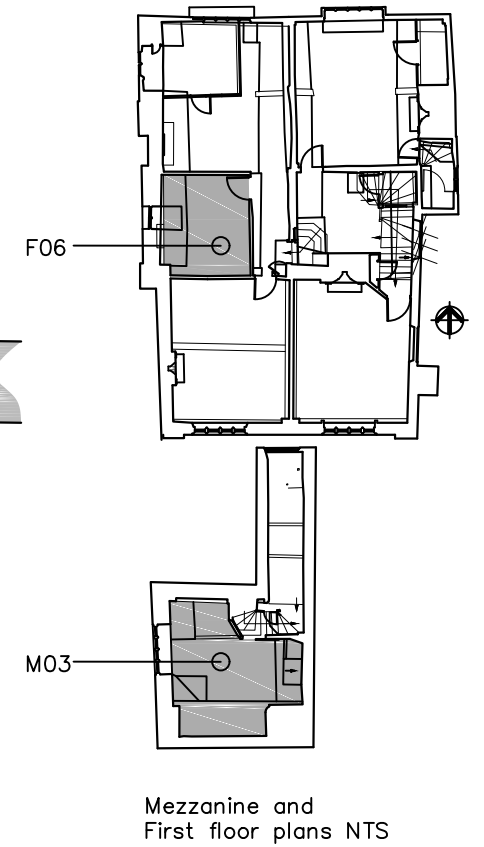
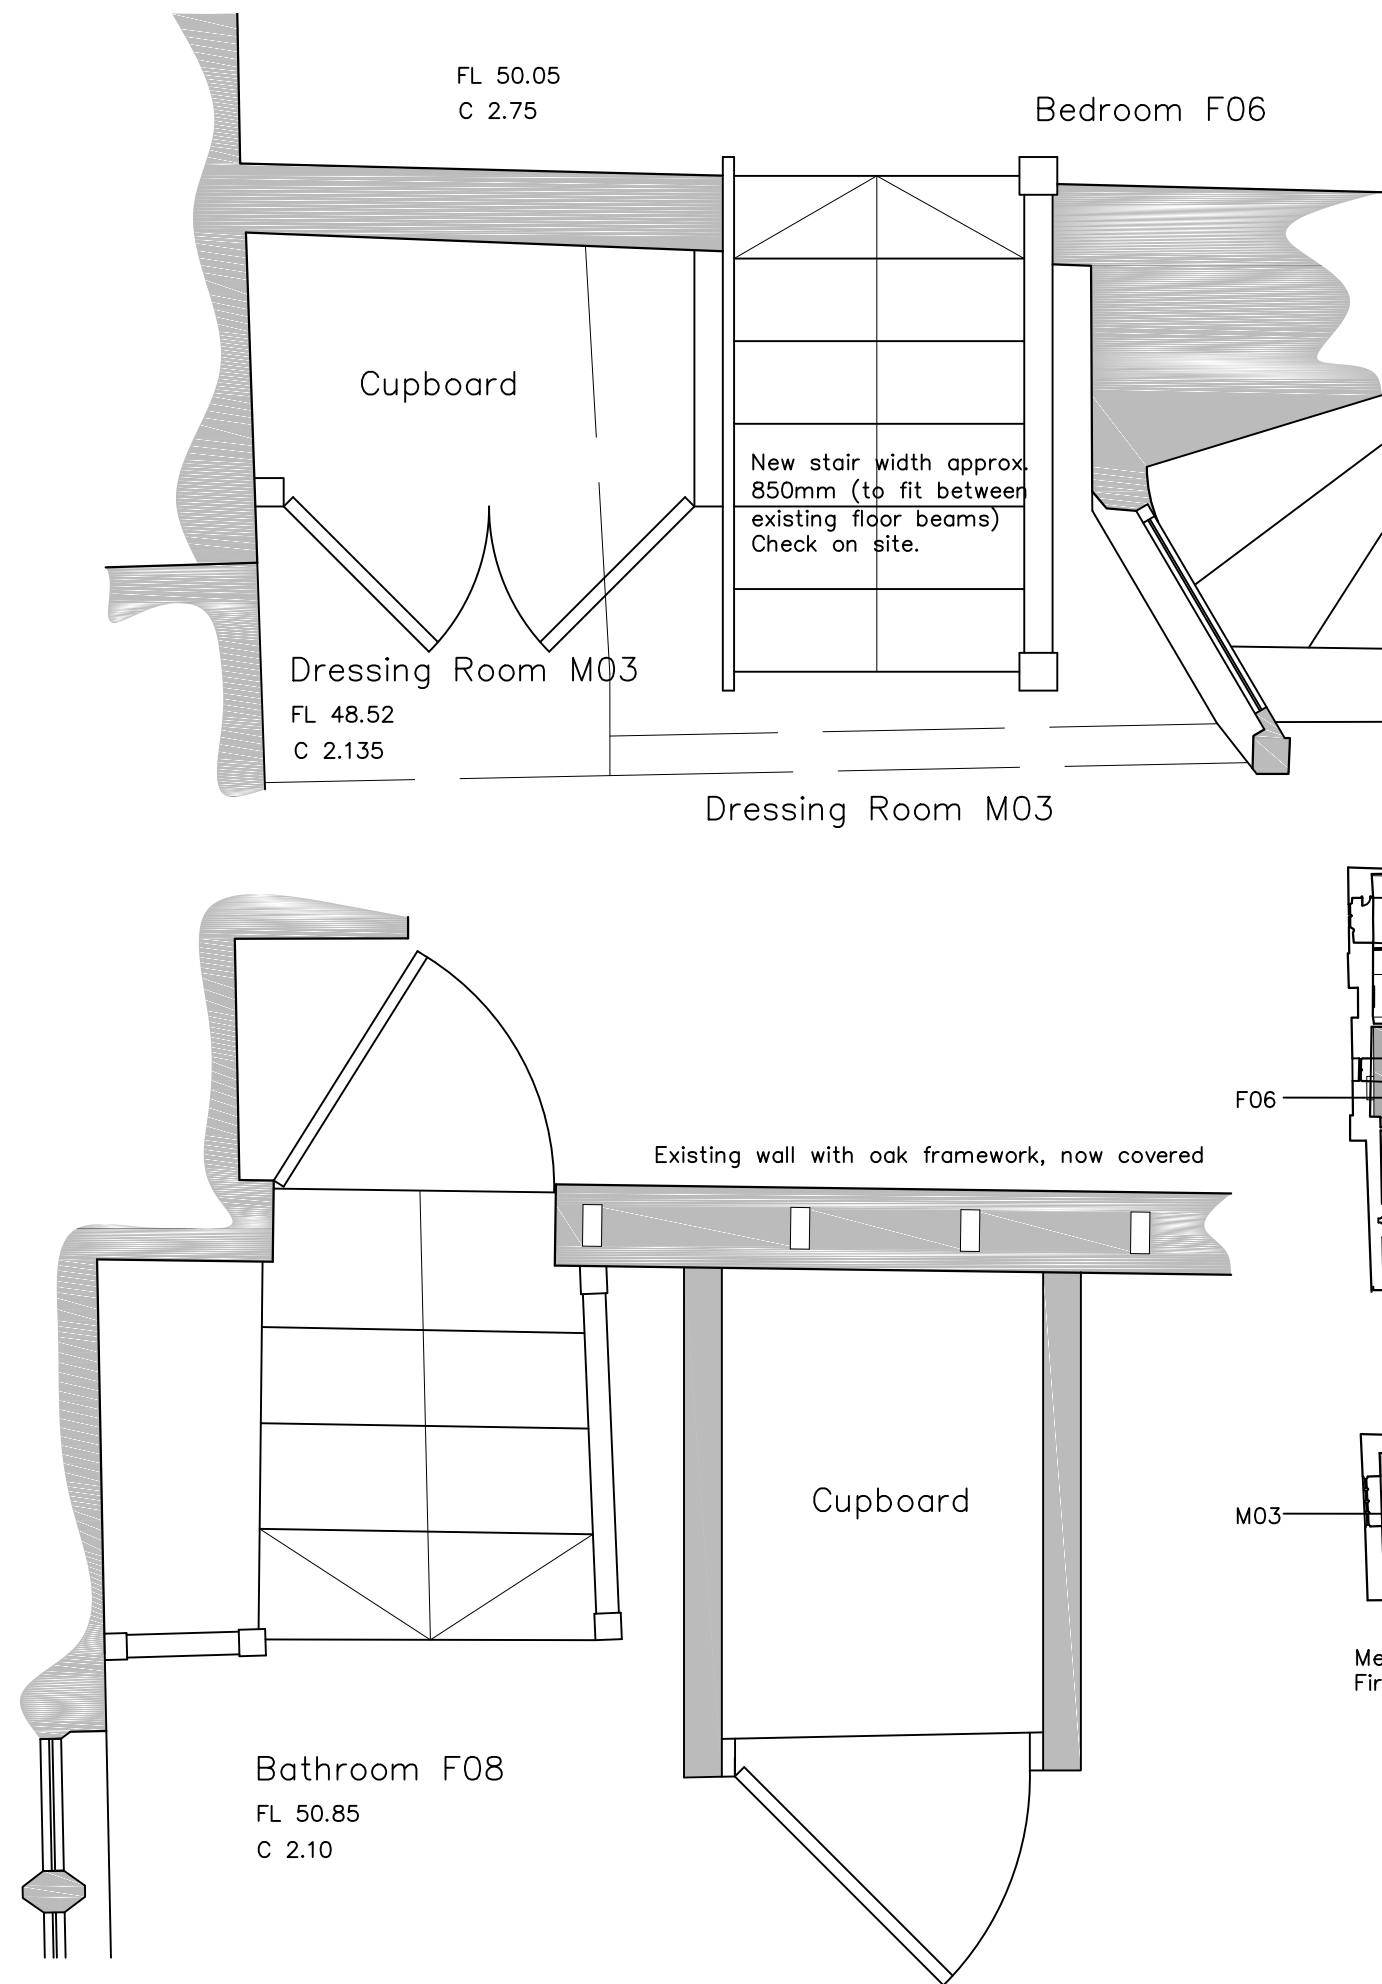


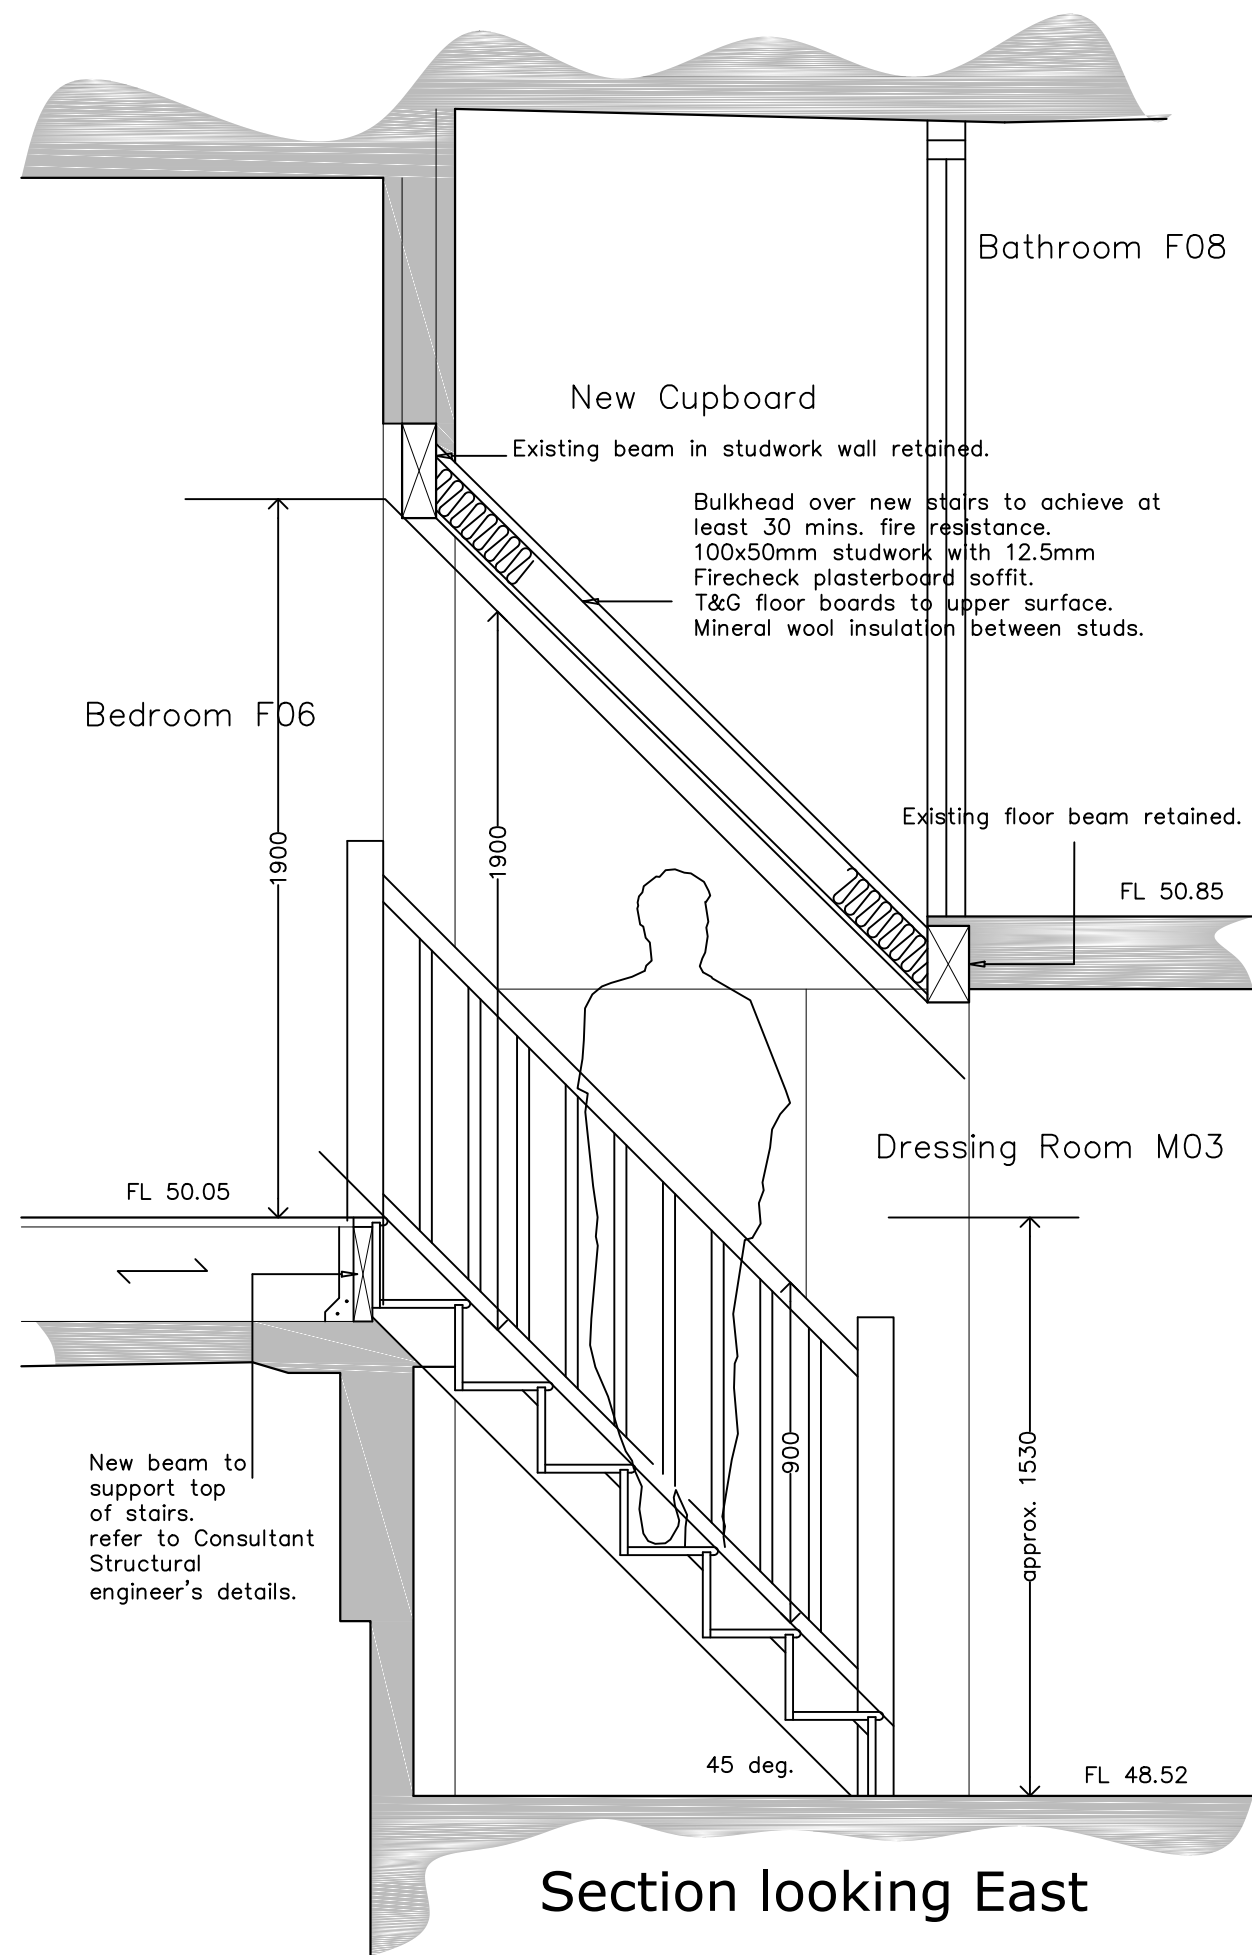

Do not scale from drawings, use dimensioned figures only and report any discrepancies to the Architect's office.

All rights described in Chapter IV of the Copyright, Design and Patents Act 1988 have been generally asserted.

 

1:20 scale correct when printed at A3

Title : 17 Cathedral Close Salisbury SP1 2EB
Drawing : Detail Specifications for repair works to:
Room M03-Stairs to F06-Floor Plan

Revisions : Rev Date

Scale : A3 1:20

Drawn : CP

Date : December 2025

Drawing No.

1306.D.12