



Approx position of existing beam.

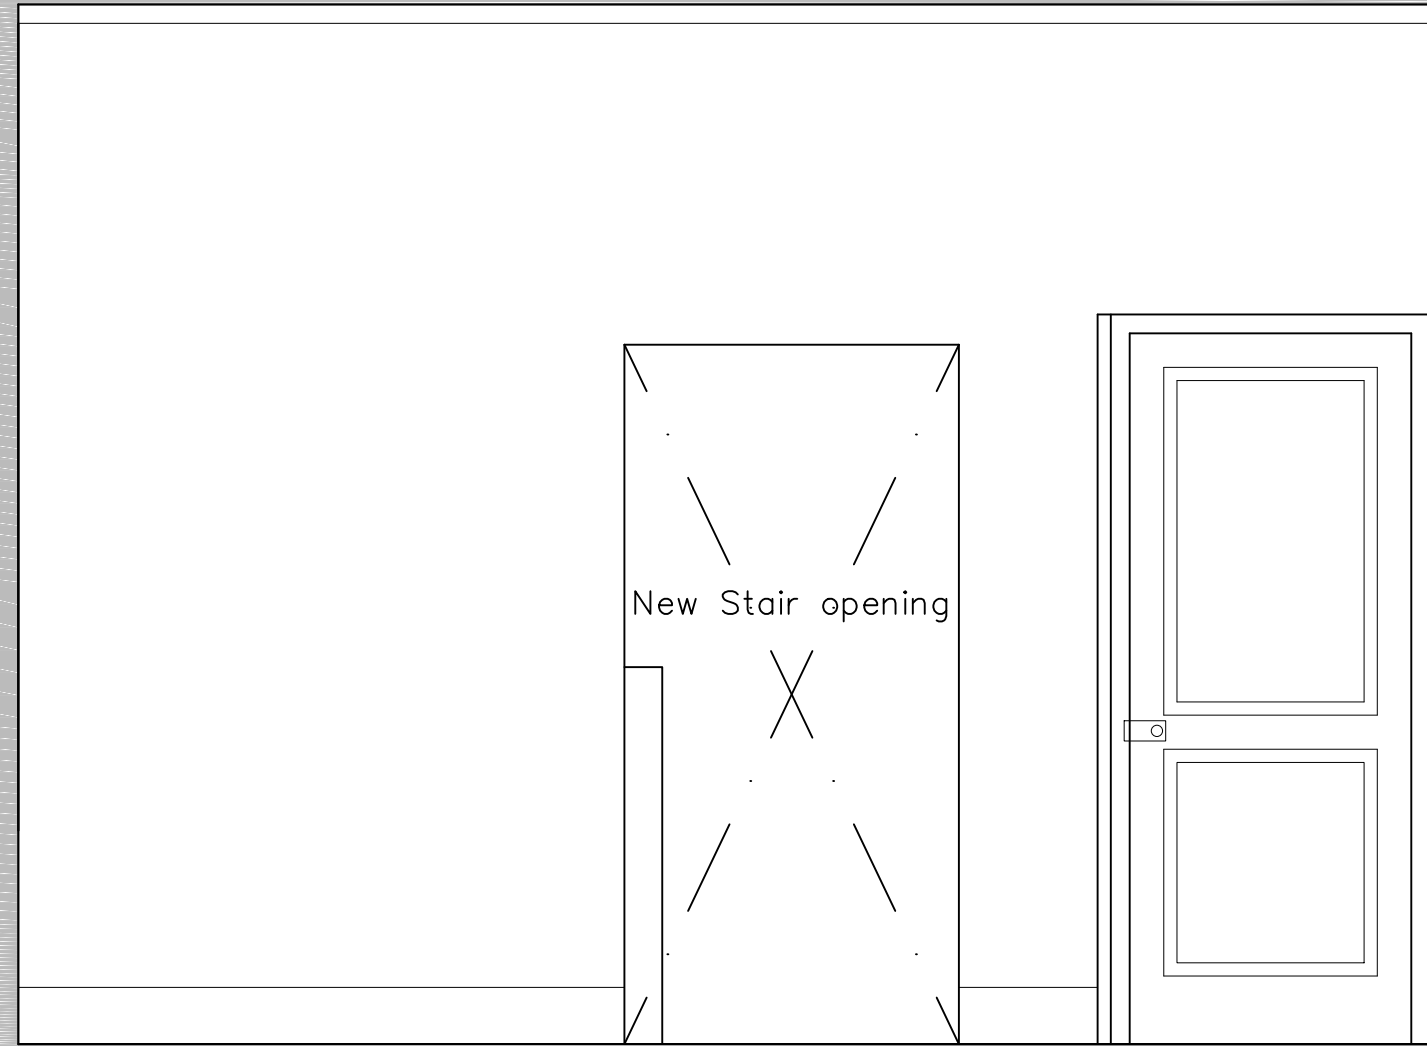



Proposed Elevation from F06 1:20

Door up to F08

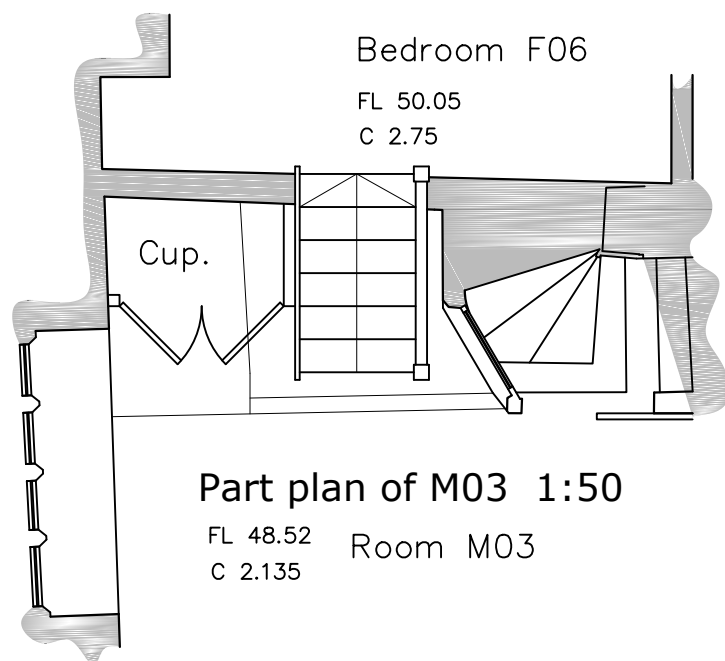

Part plan of M03 1:50

Room M03
FL 48.52
C 2.135

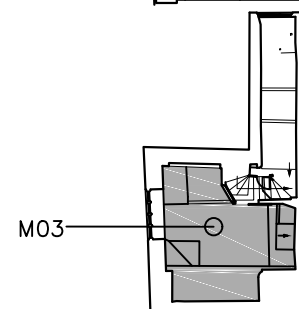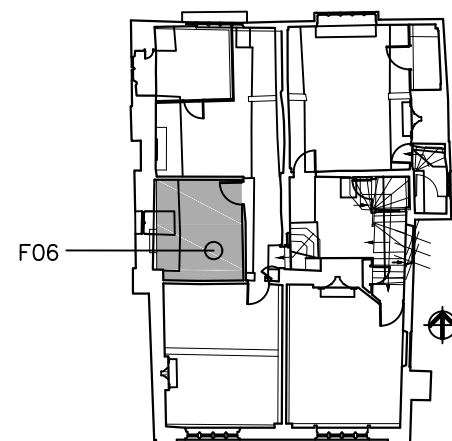

Mezzanine and
First floor plans NTS


Room Elevation From Bedroom F06 1:20

The existing beam, as shown, is in poor condition. Allowance to be made for plating or replacing the beam in accordance with the structural engineer's details.

New cupboard doors to match cupboards in adjacent bedrooms.

The cupboard to be fitted with 2 No. shelves and a hanging rail.

Approx position of existing beam.

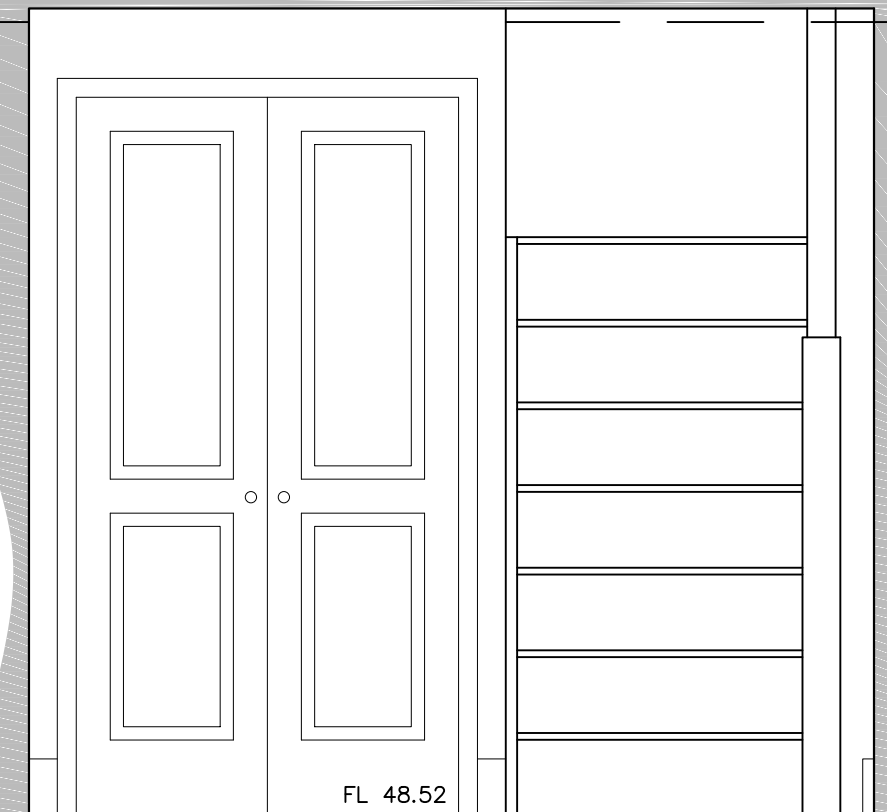

Cupboard

New Stairs

Room Elevation From Room M03 1:20

Title : 17 Cathedral Close Salisbury SP1 2EB

Drawing : Detail Specifications for repair works to:

Room M03-Stairs to F06-Room Elevations

Revisions : Rev Date

Scale : A3 1:20

Drawn : CP

Date : December 2025

Drawing No.

1306.D.11



1:20 scale correct when printed at A3