 
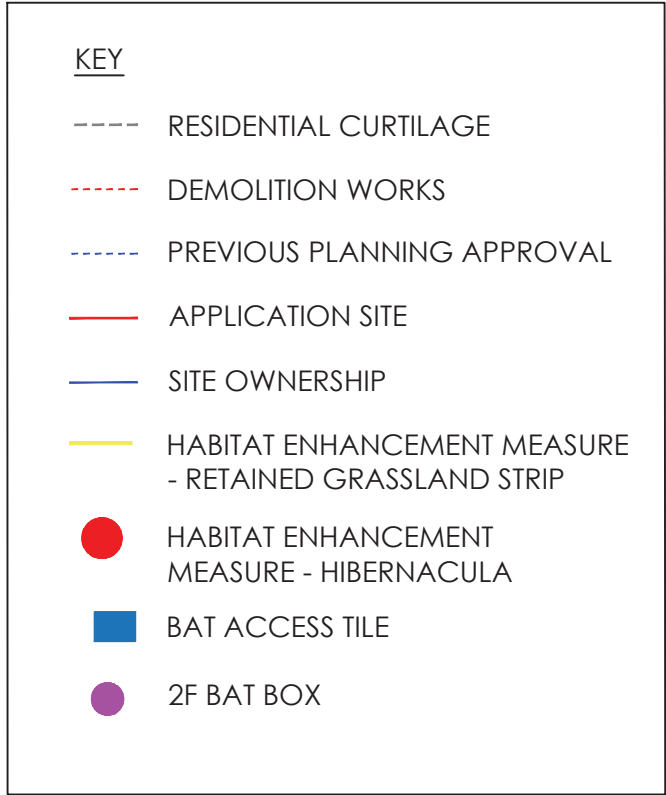


THE CONTRACTOR IS RESPONSIBLE FOR CHECKING DIMENSIONS, TOLERANCES AND REFERENCE. ANY DISCREPANCIES TO BE CHECKED WITH THE ARCHITECT BEFORE PROCEEDING WITH THE WORKS

SCALE FOR PLANNING PURPOSES ONLY, FIGURED DIMENSIONS
TO BE WORKED TO AT ALL TIMES

ALL WORK AND MATERIALS TO BE IN ACCORDANCE WITH THE BUILDING REGULATIONS AND TO COMPLY WITH THE RELEVANT CODES OF PRACTICE AND BRITISH STANDARDS

PLEASE NOTE THE INFORMATION IS BASED UPON THE
INDEPENDANT SURVEY INFORMATION PROVIDED. THE
CONTRACTOR IS TO REPORT ANY DISCREPANCIES BETWEEN THE
DRAWINGS AND THE SITE CONFIGURATIONS.

[illegible]

MANORFIELD - NEW DWELLING
PROPOSED SITE PLAN

date MAR 2023	client SHERBOURNE DEVELOPMENTS	
scale 1 : 250 @ A1	drawing no. 23 / 806 / P103	revision -