



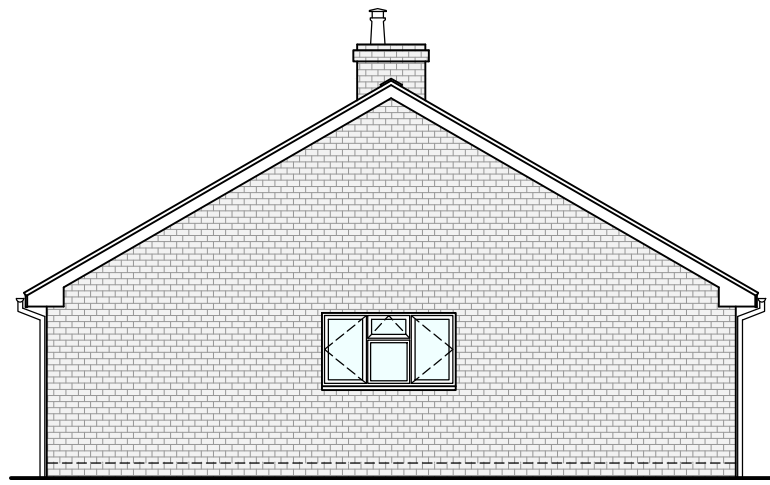


Existing Side Elevation
Scale 1:100




Existing Front Elevation
Scale 1:100

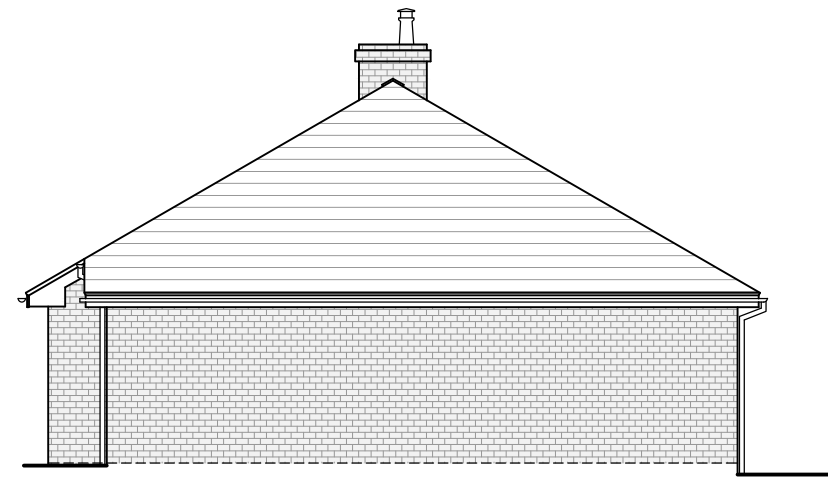


Existing Side Elevation
Scale 1:100

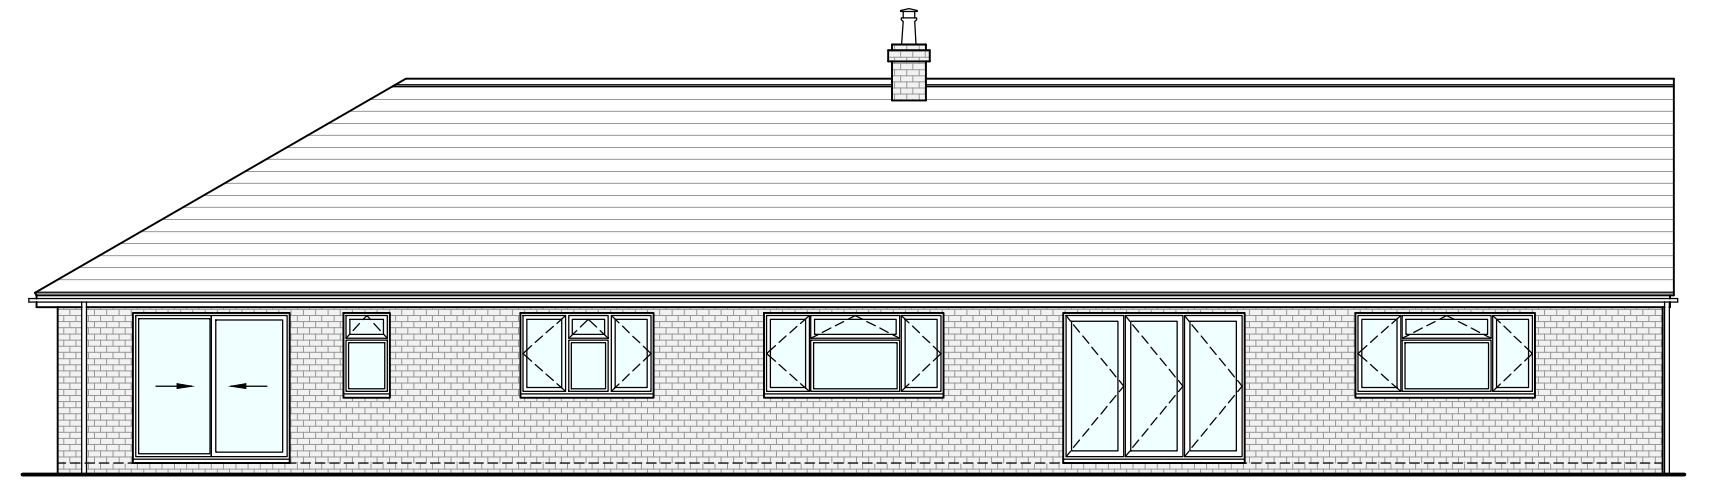


Existing Rear Elevation
Scale 1:100

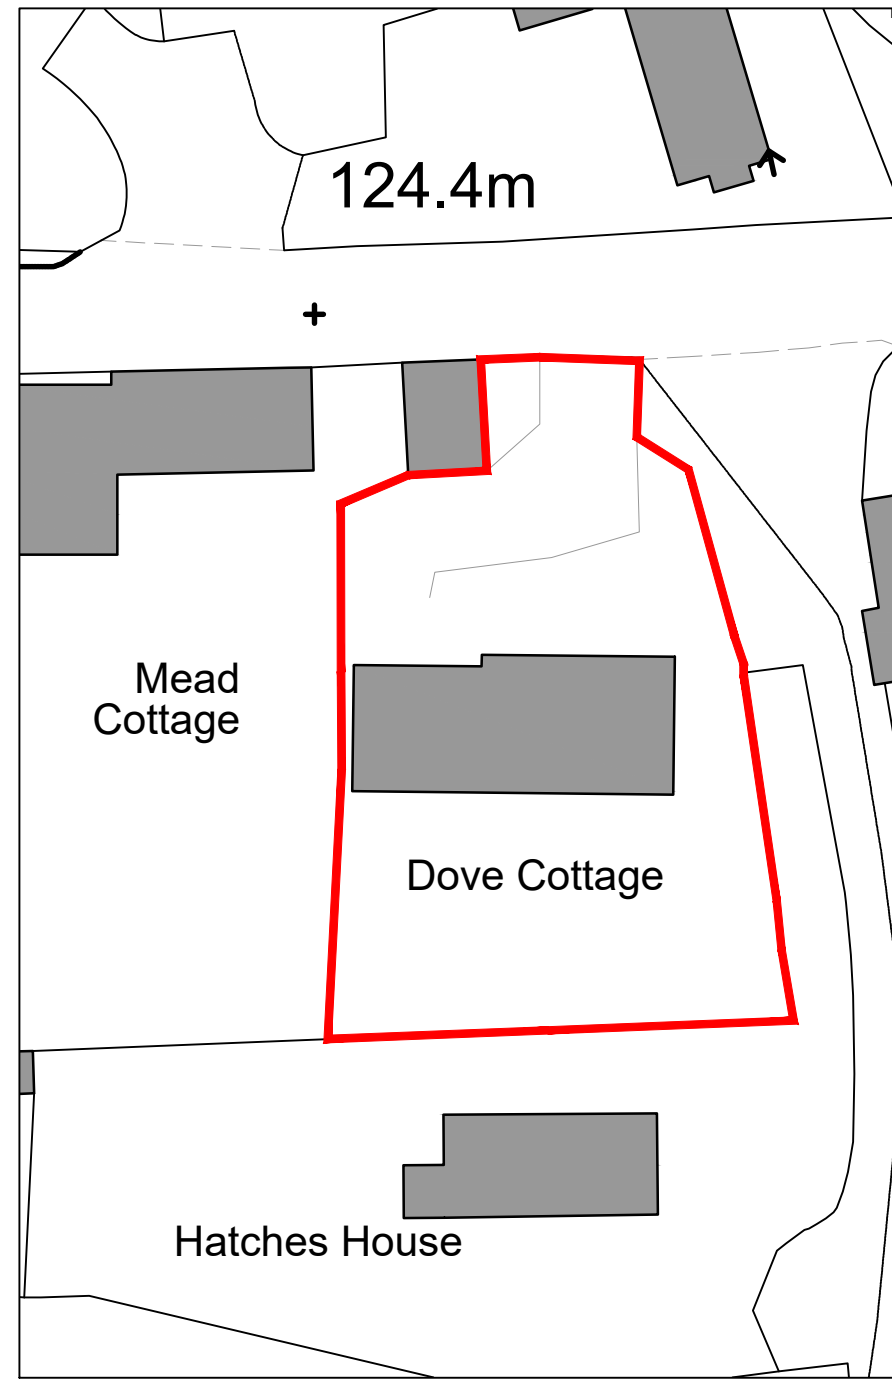


Existing Block Plan
Scale 1:500

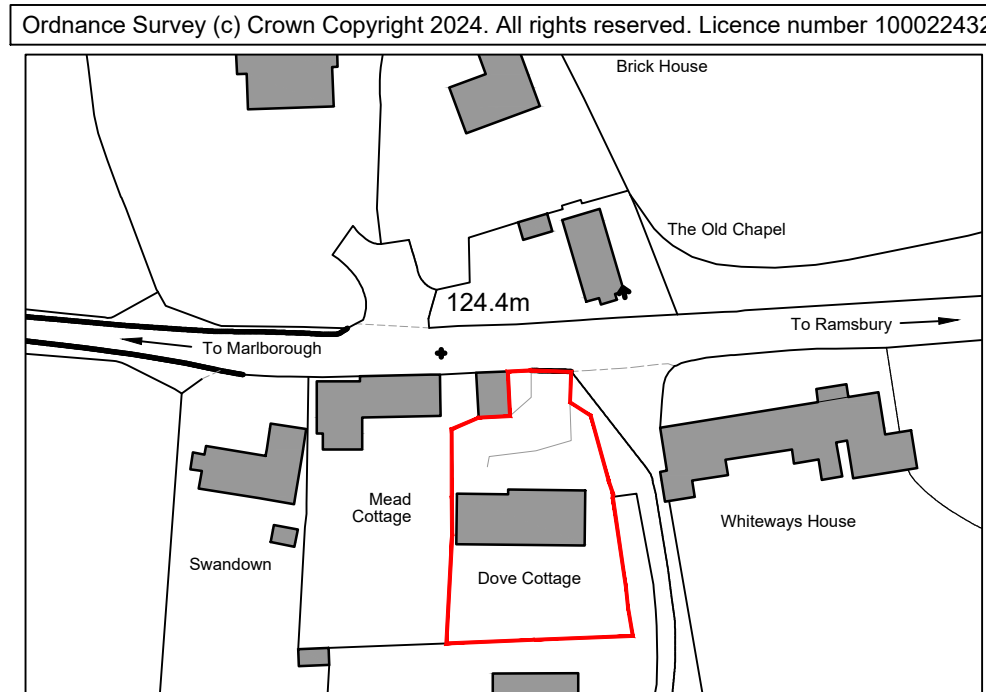


Existing Location Plan
Scale 1:1250

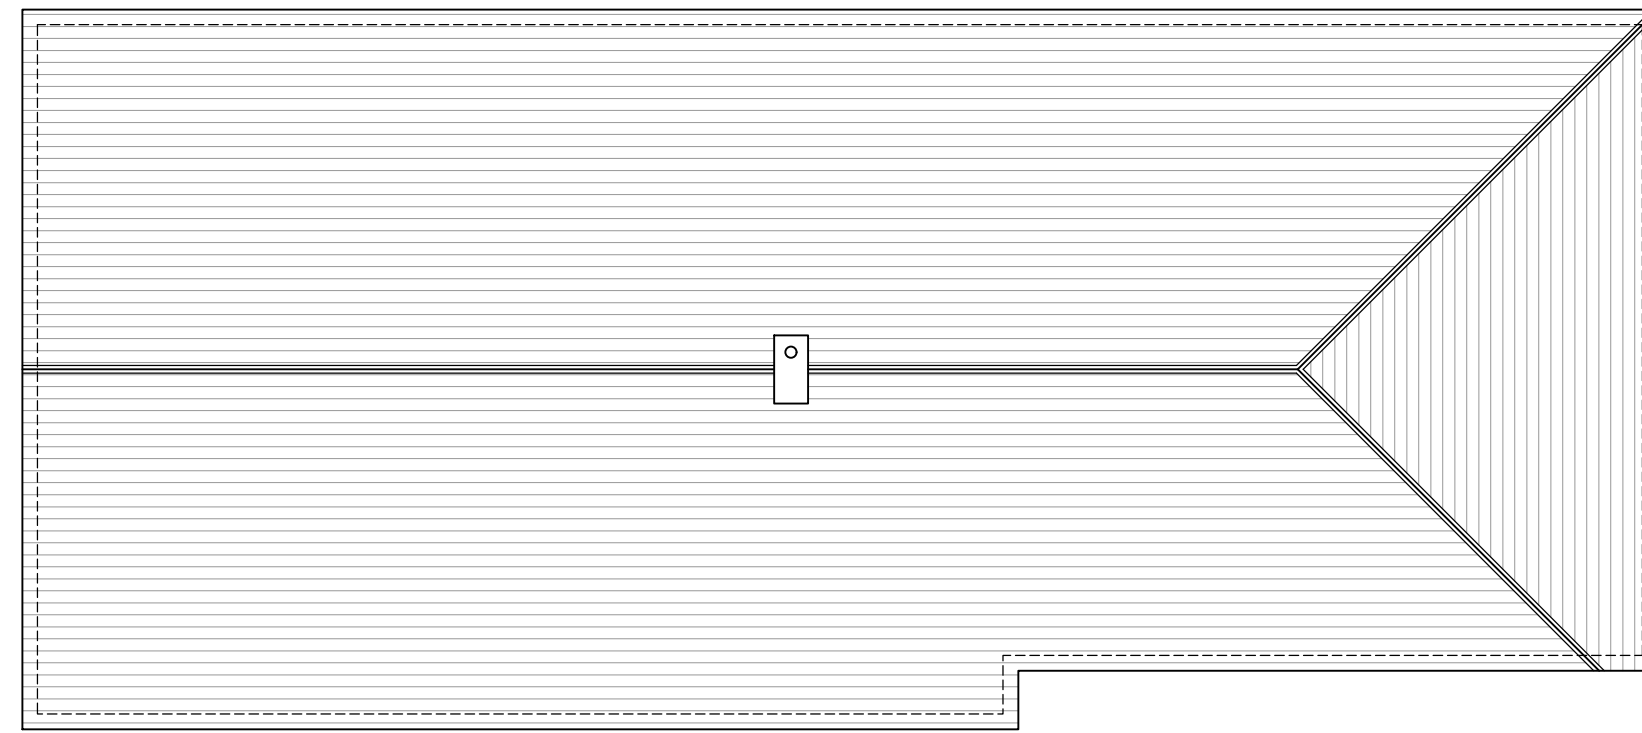

Existing Roof Plan
Scale 1:100

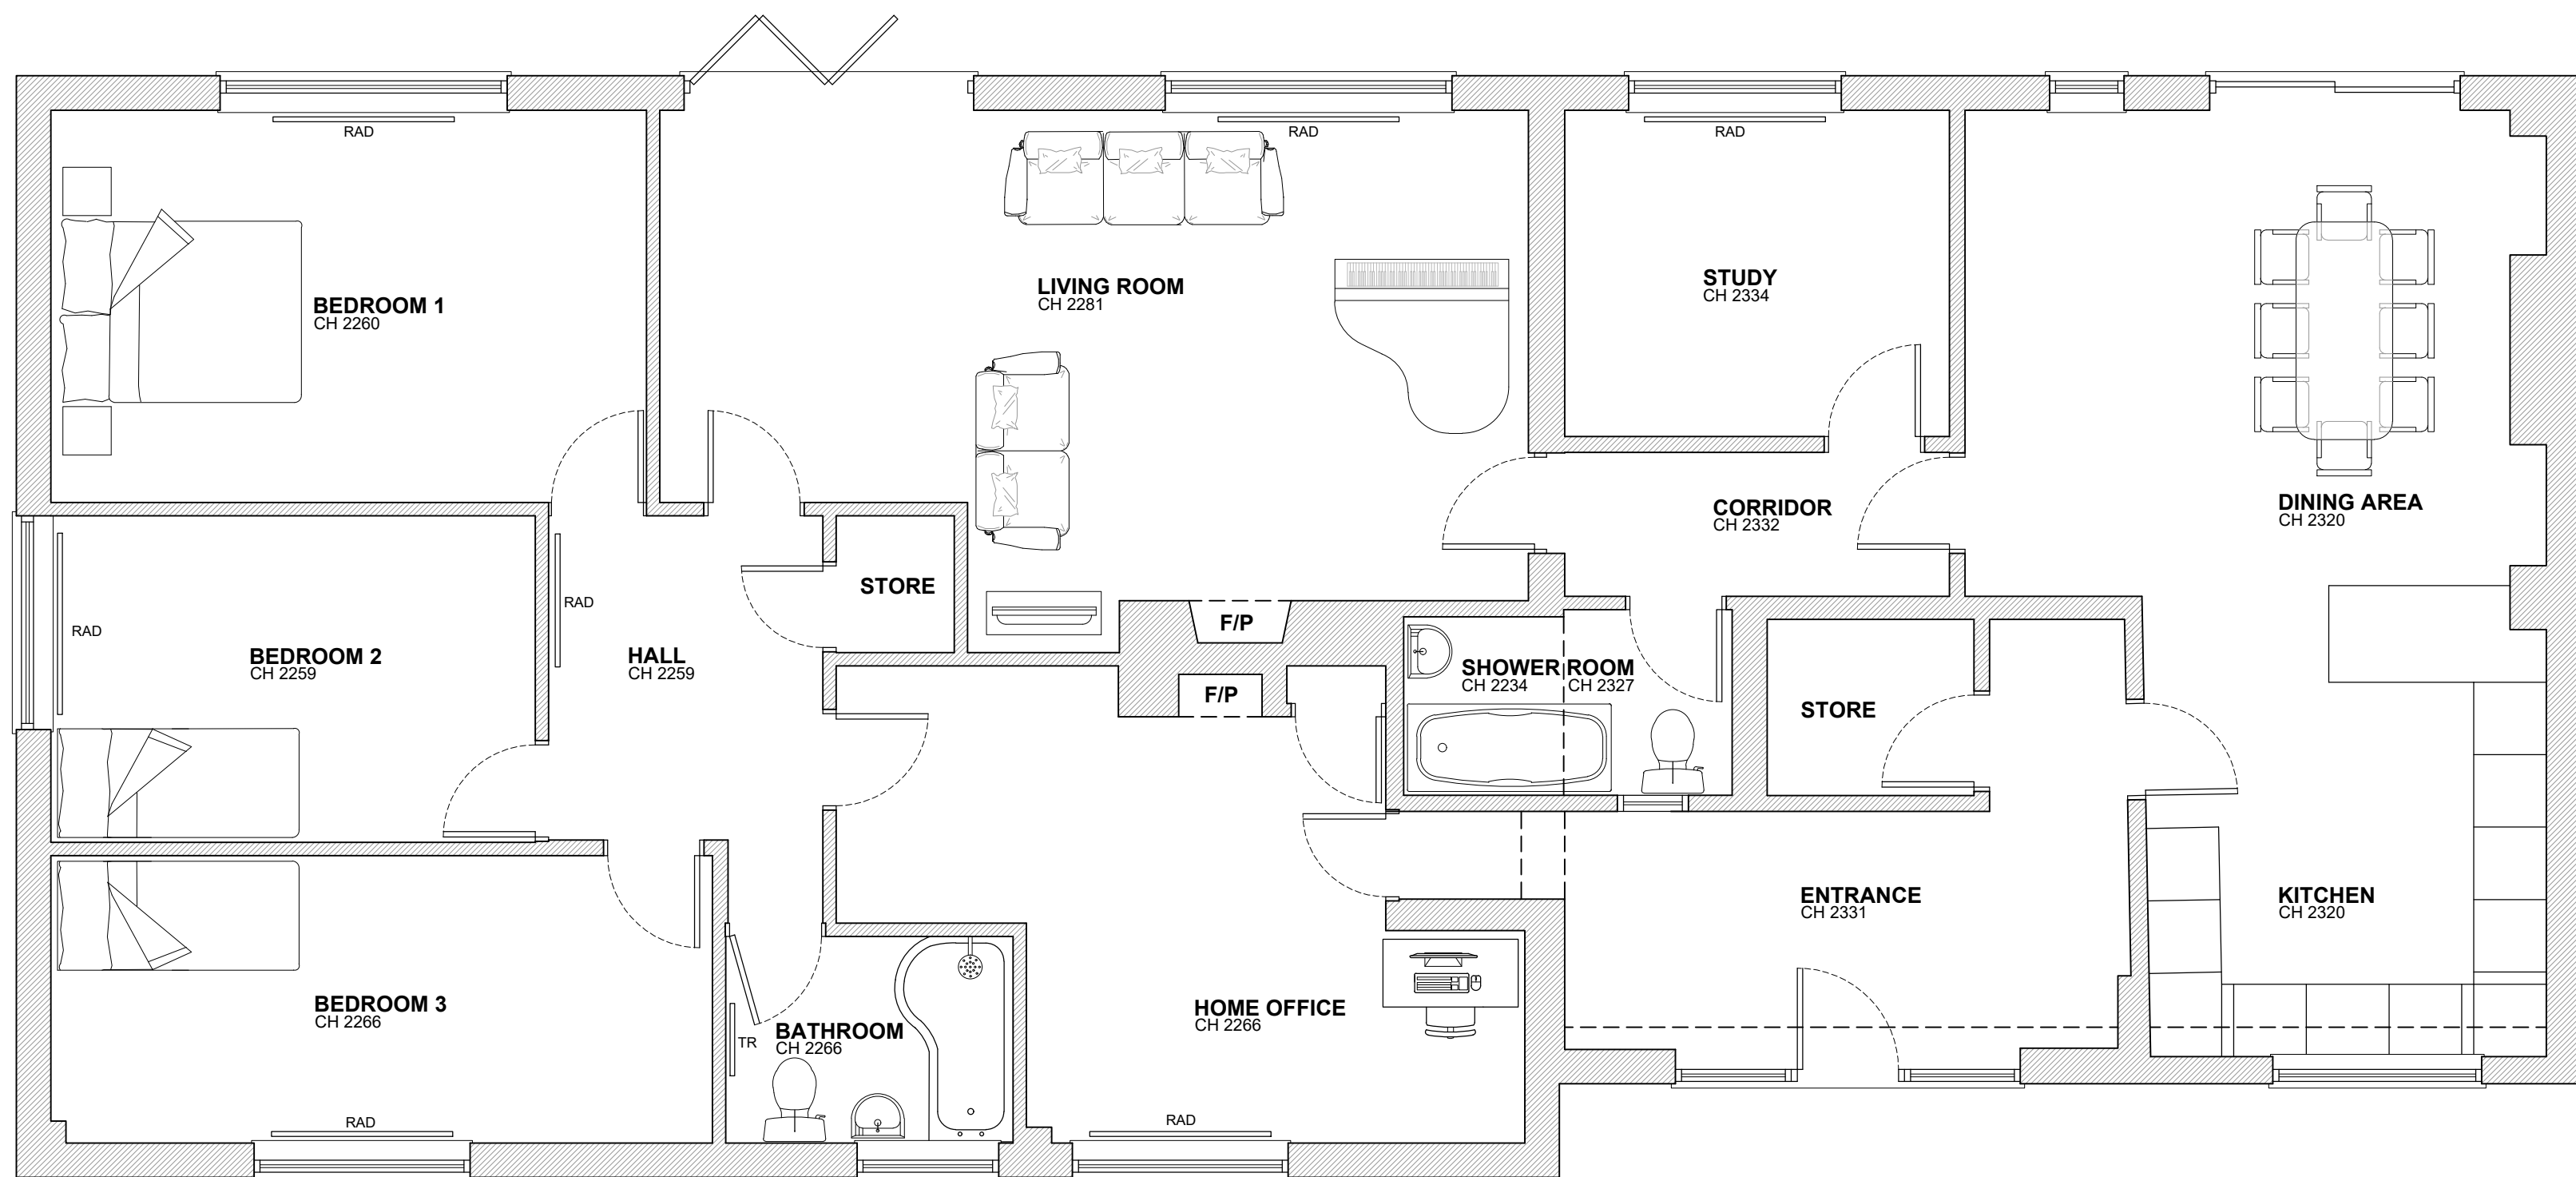

Existing Ground Floor Plan
Scale 1:50

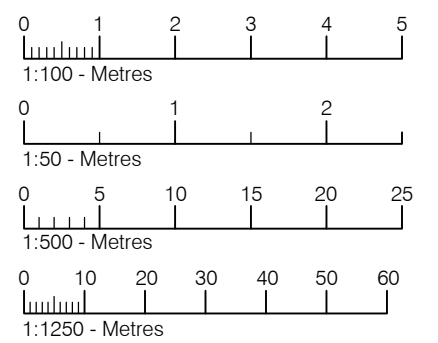

Drawing for planning purposes only. Not to be used for construction.

Tuttle
architectural
services

Ground Floor
6 Pelhams Court
Marlborough
Wiltshire SN8 2AG

T. 01672 518 278
E. info@tuttlearchserv.co.uk
F. facebook.com/tuttlearchserv
W. tuttlearchserv.co.uk

Job Title
Proposed loft space conversion including dormer windows & associated internal alterations @ Dove Cottage, Axford, Marlborough, Wiltshire, SN8 2EX

For Mr & Mrs Lang

Drawing Title
Existing Plans, Elevations, Block & Location Plan

DRAWING NUMBER	REV
Dove Cottage - 01	

SCALE	DATE	DRAWN BY	PAPER SIZE	JOB No.
As Indicated	Jan 24	MCW	A1	1525