

NOTES

THIS DRAWING IS THE COPYRIGHT OF THE ARCHITECTS AND MAY NOT BE REPRODUCED WITHOUT PERMISSION

THE CONTRACTOR IS RESPONSIBLE FOR CHECKING DIMENSIONS, TOLERANCES AND REFERENCE. ANY DISCREPANCIES TO BE CHECKED WITH THE ARCHITECT BEFORE PROCEEDING WITH THE WORKS


WHERE AN ITEM IS COVERED BY DRAWINGS TO DIFFERENT SCALES, THE LARGER SCALE DRAWING IS TO BE WORKED TO

SCALE FOR PLANNING PURPOSES ONLY. FIGURED DIMENSIONS TO BE WORKED TO AT ALL TIMES


ALL WORK AND MATERIALS TO BE IN ACCORDANCE WITH THE BUILDING REGULATIONS AND TO COMPLY WITH THE RELEVANT CODES OF PRACTICE AND BRITISH STANDARDS

PLEASE NOTE THE INFORMATION IS BASED UPON THE INDEPENDANT SURVEY INFORMATION PROVIDED. THE CONTRACTOR IS TO REPORT ANY DISCREPANCIES BETWEEN THE DRAWINGS AND THE SITE CONFIGURATIONS.



1 PROPOSED SECOND FLOOR PLAN
P100 scale 1:100

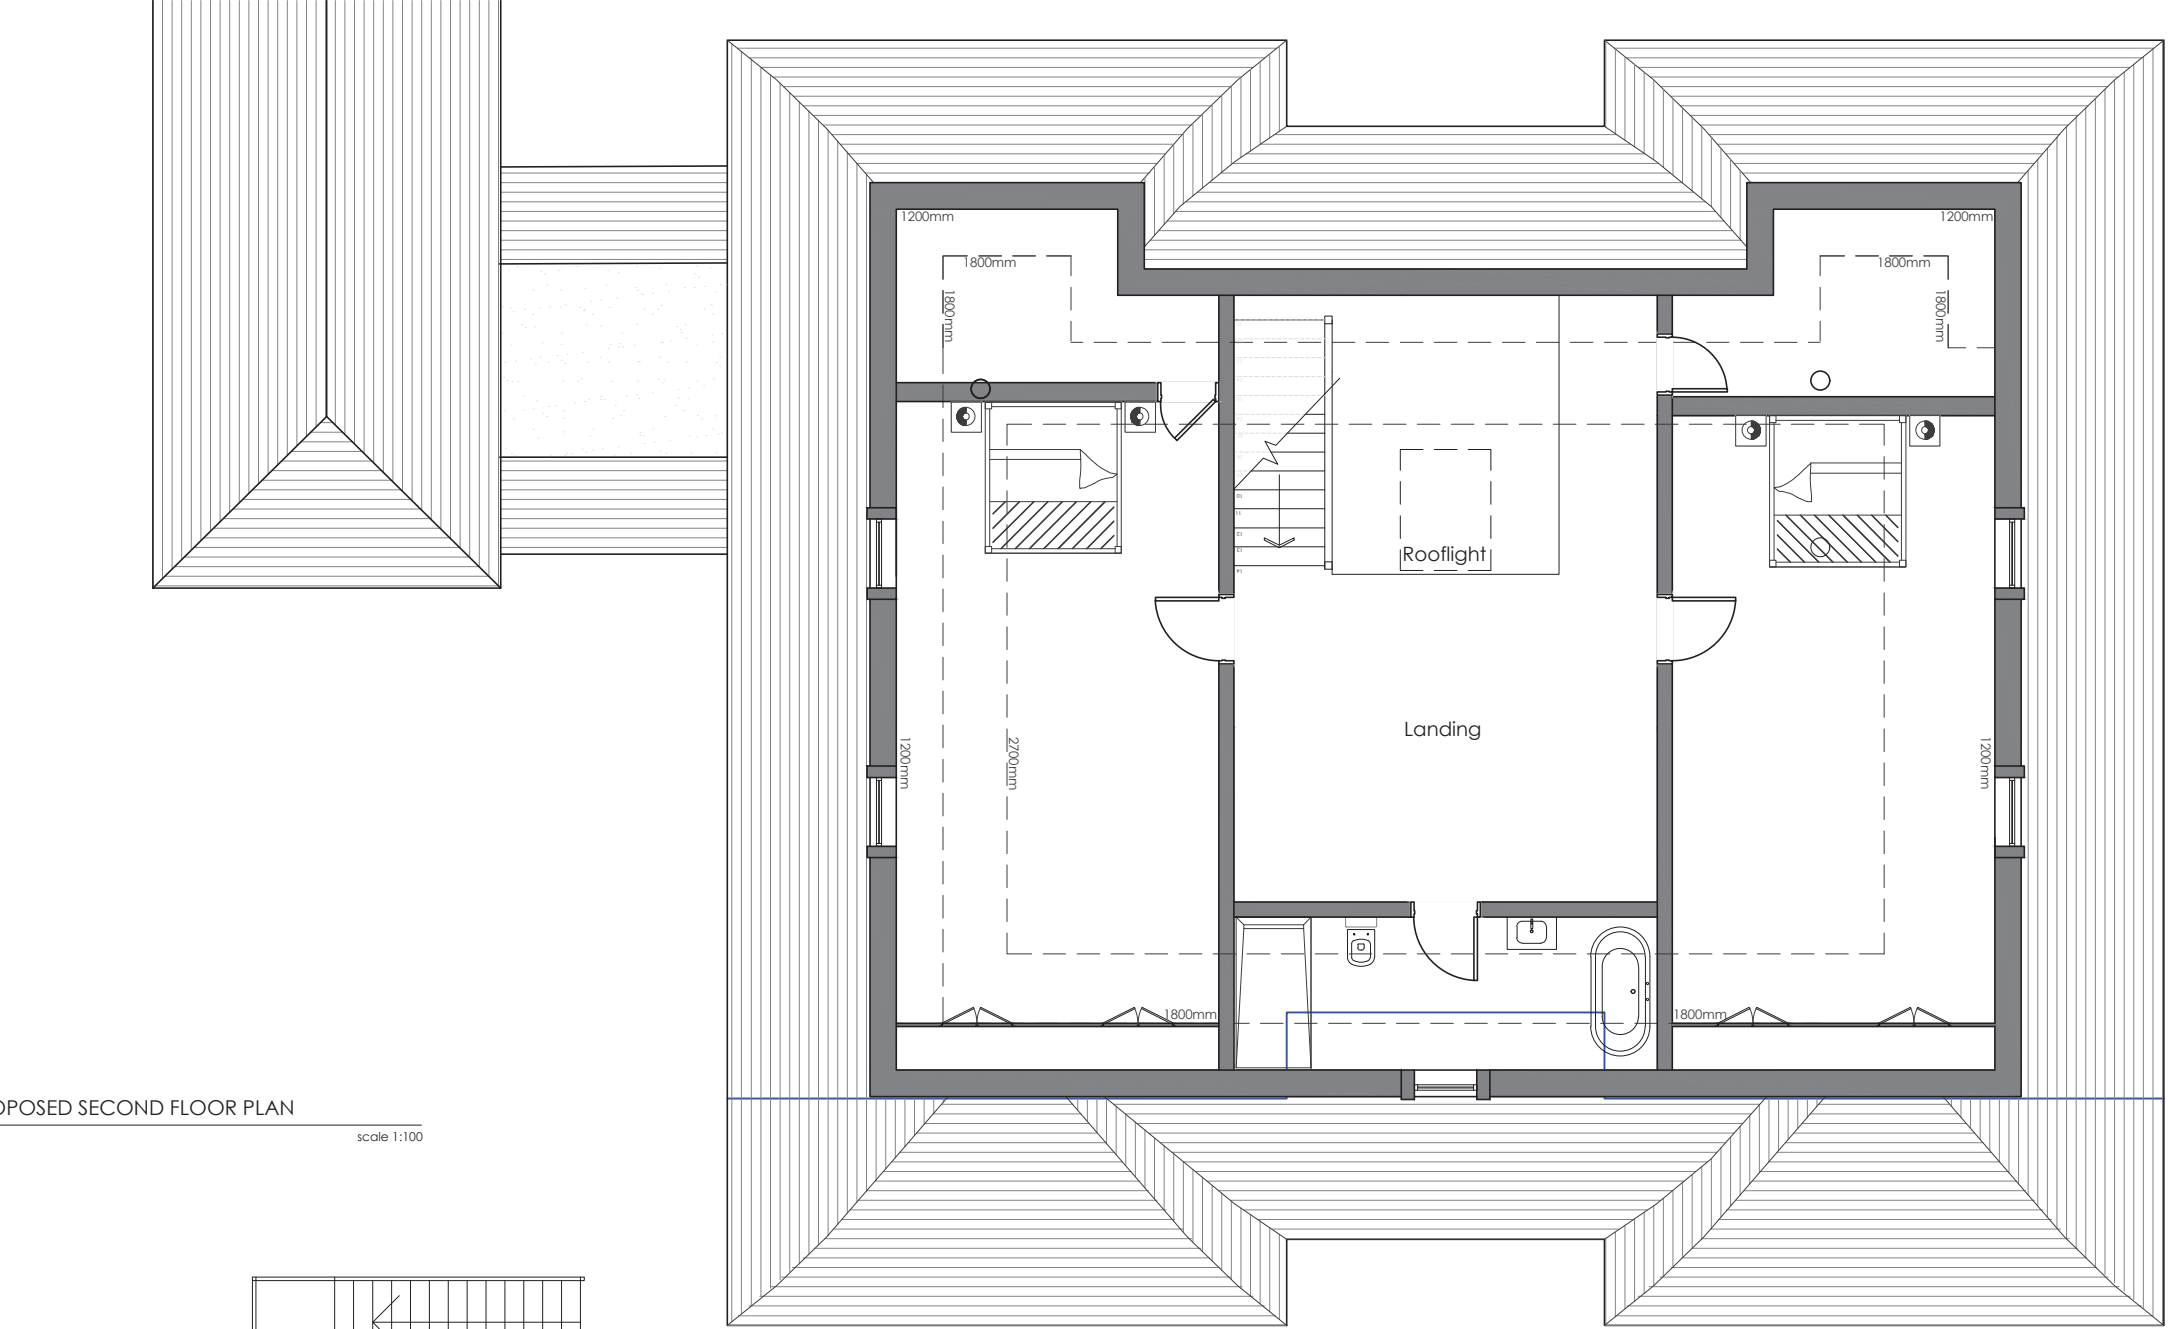

2 PROPOSED FIRST FLOOR PLAN
P100 scale 1:100

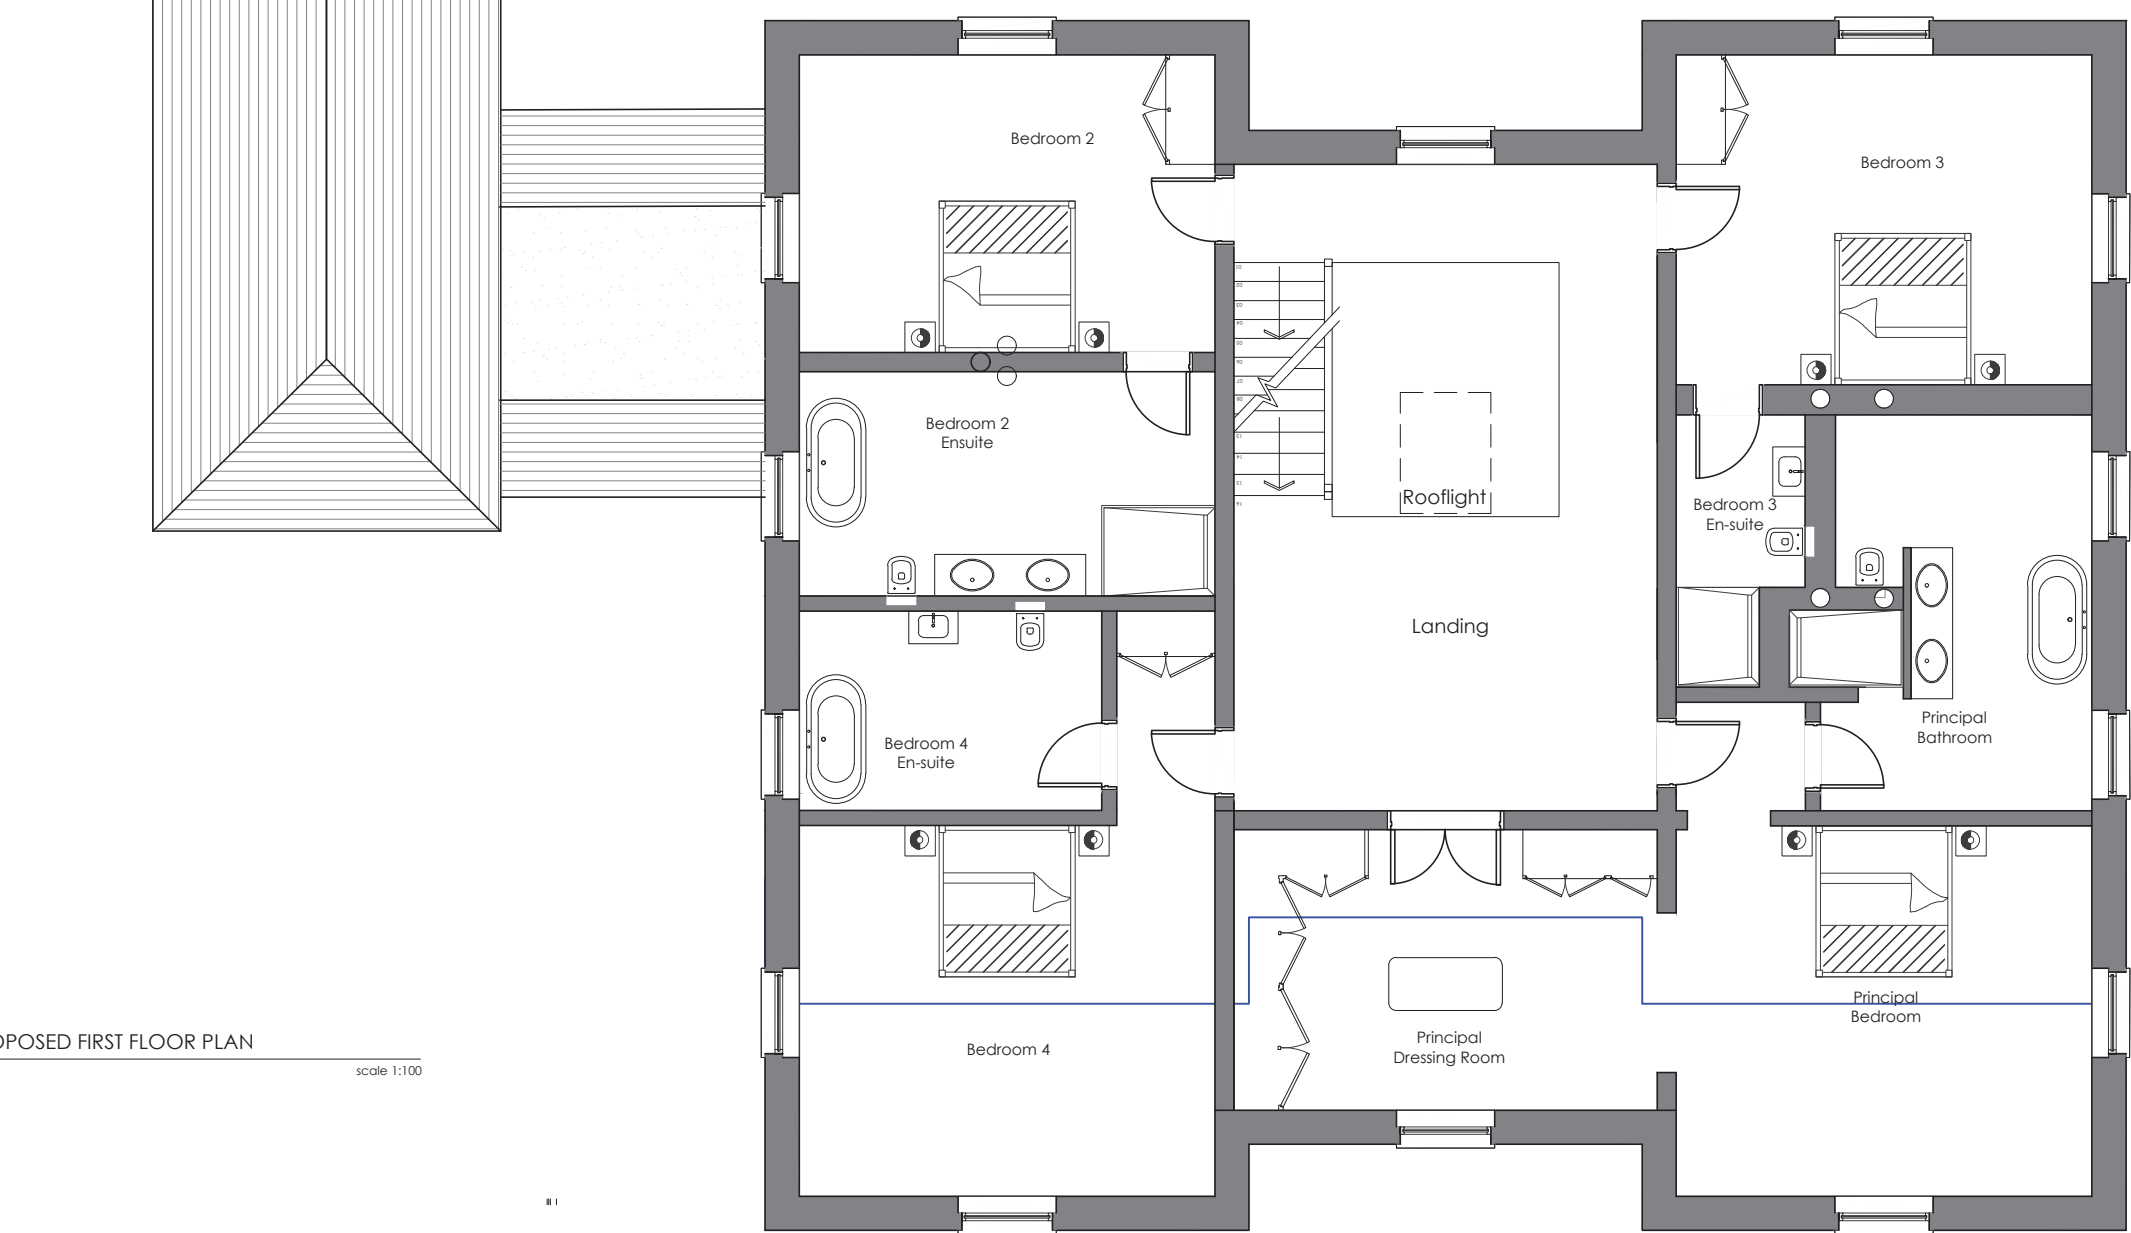

3 PROPOSED GROUND FLOOR PLAN
P100 scale 1:100

 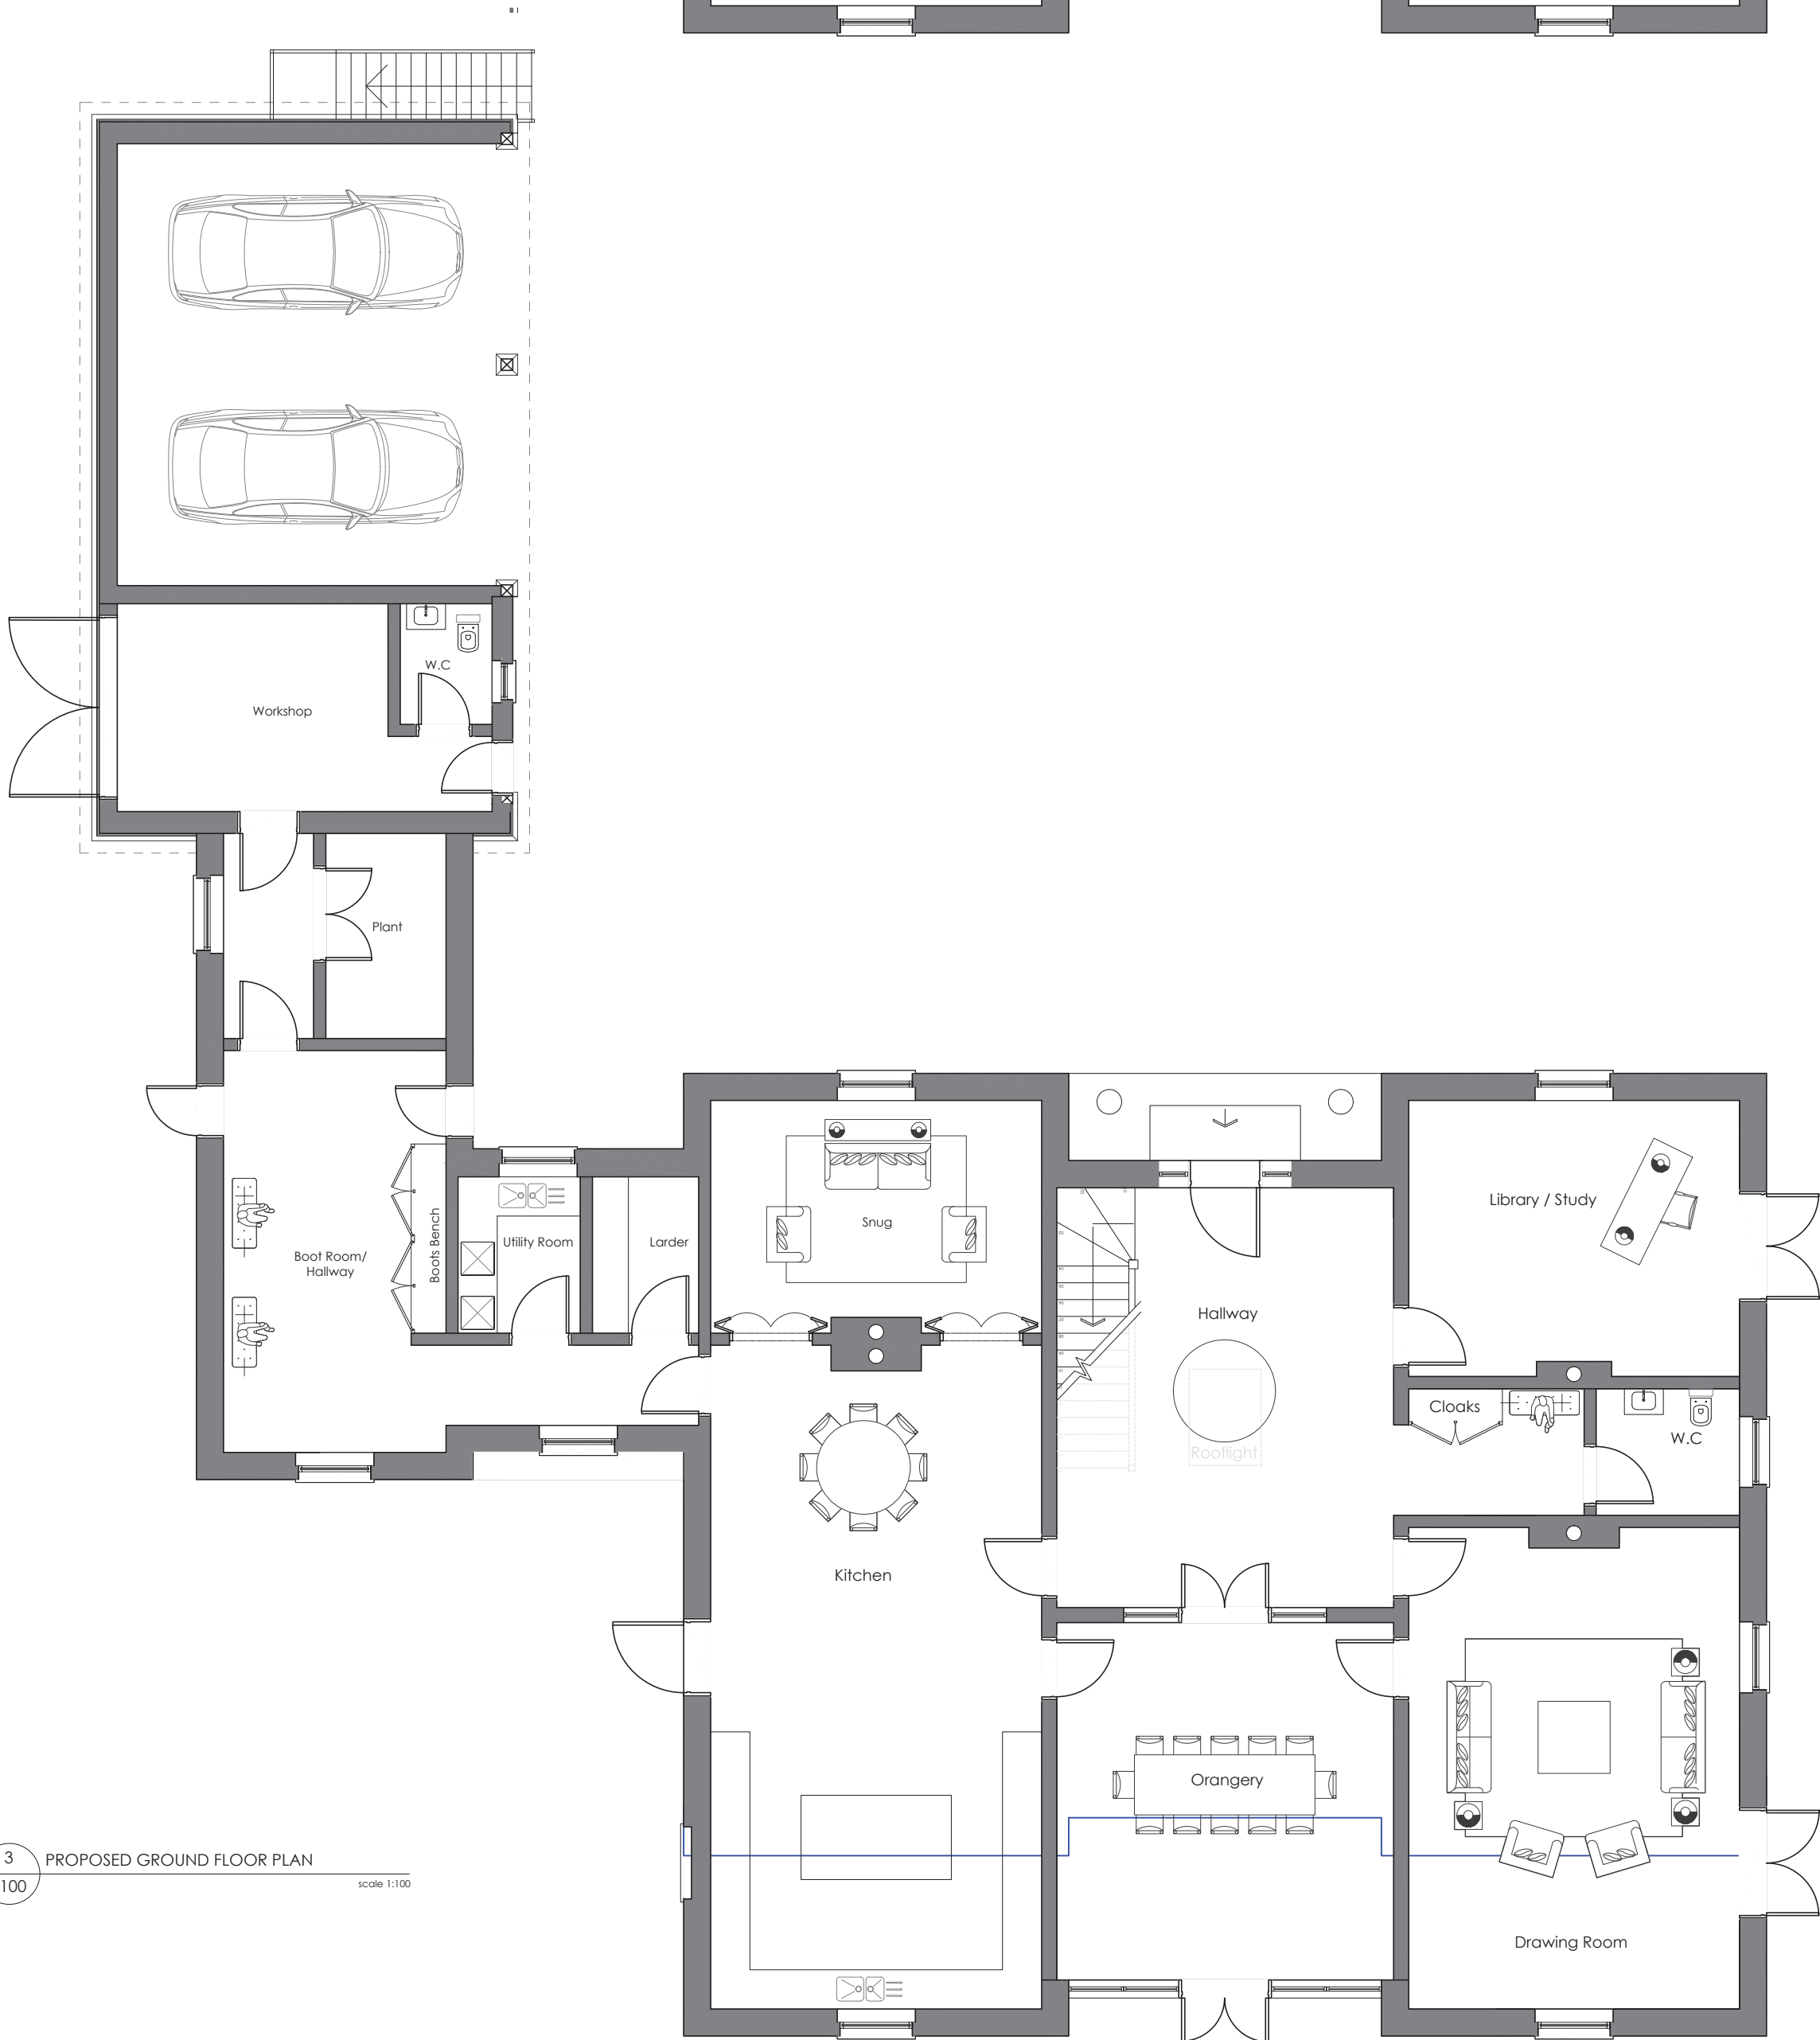

VOC APPLICATION	07.05.25	E
MINOR AMENDMENTS	05.04.24	D
MINOR AMENDMENTS	07.08.23	C
Minor Amendments	23.05.23	B
Minor Amendments	17.05.23	A
DETAILS	DATE	REVISION

PLANNING

MANORFIELD FARM, MANNINGFORD ABBOTS

PROPOSED FLOOR PLANS

date	MAR 2023	client	SHERBOURNE DEVELOPMENTS
scale	1:100 @ A1	drawing no.	23 / 806 / P100
		revision	E