


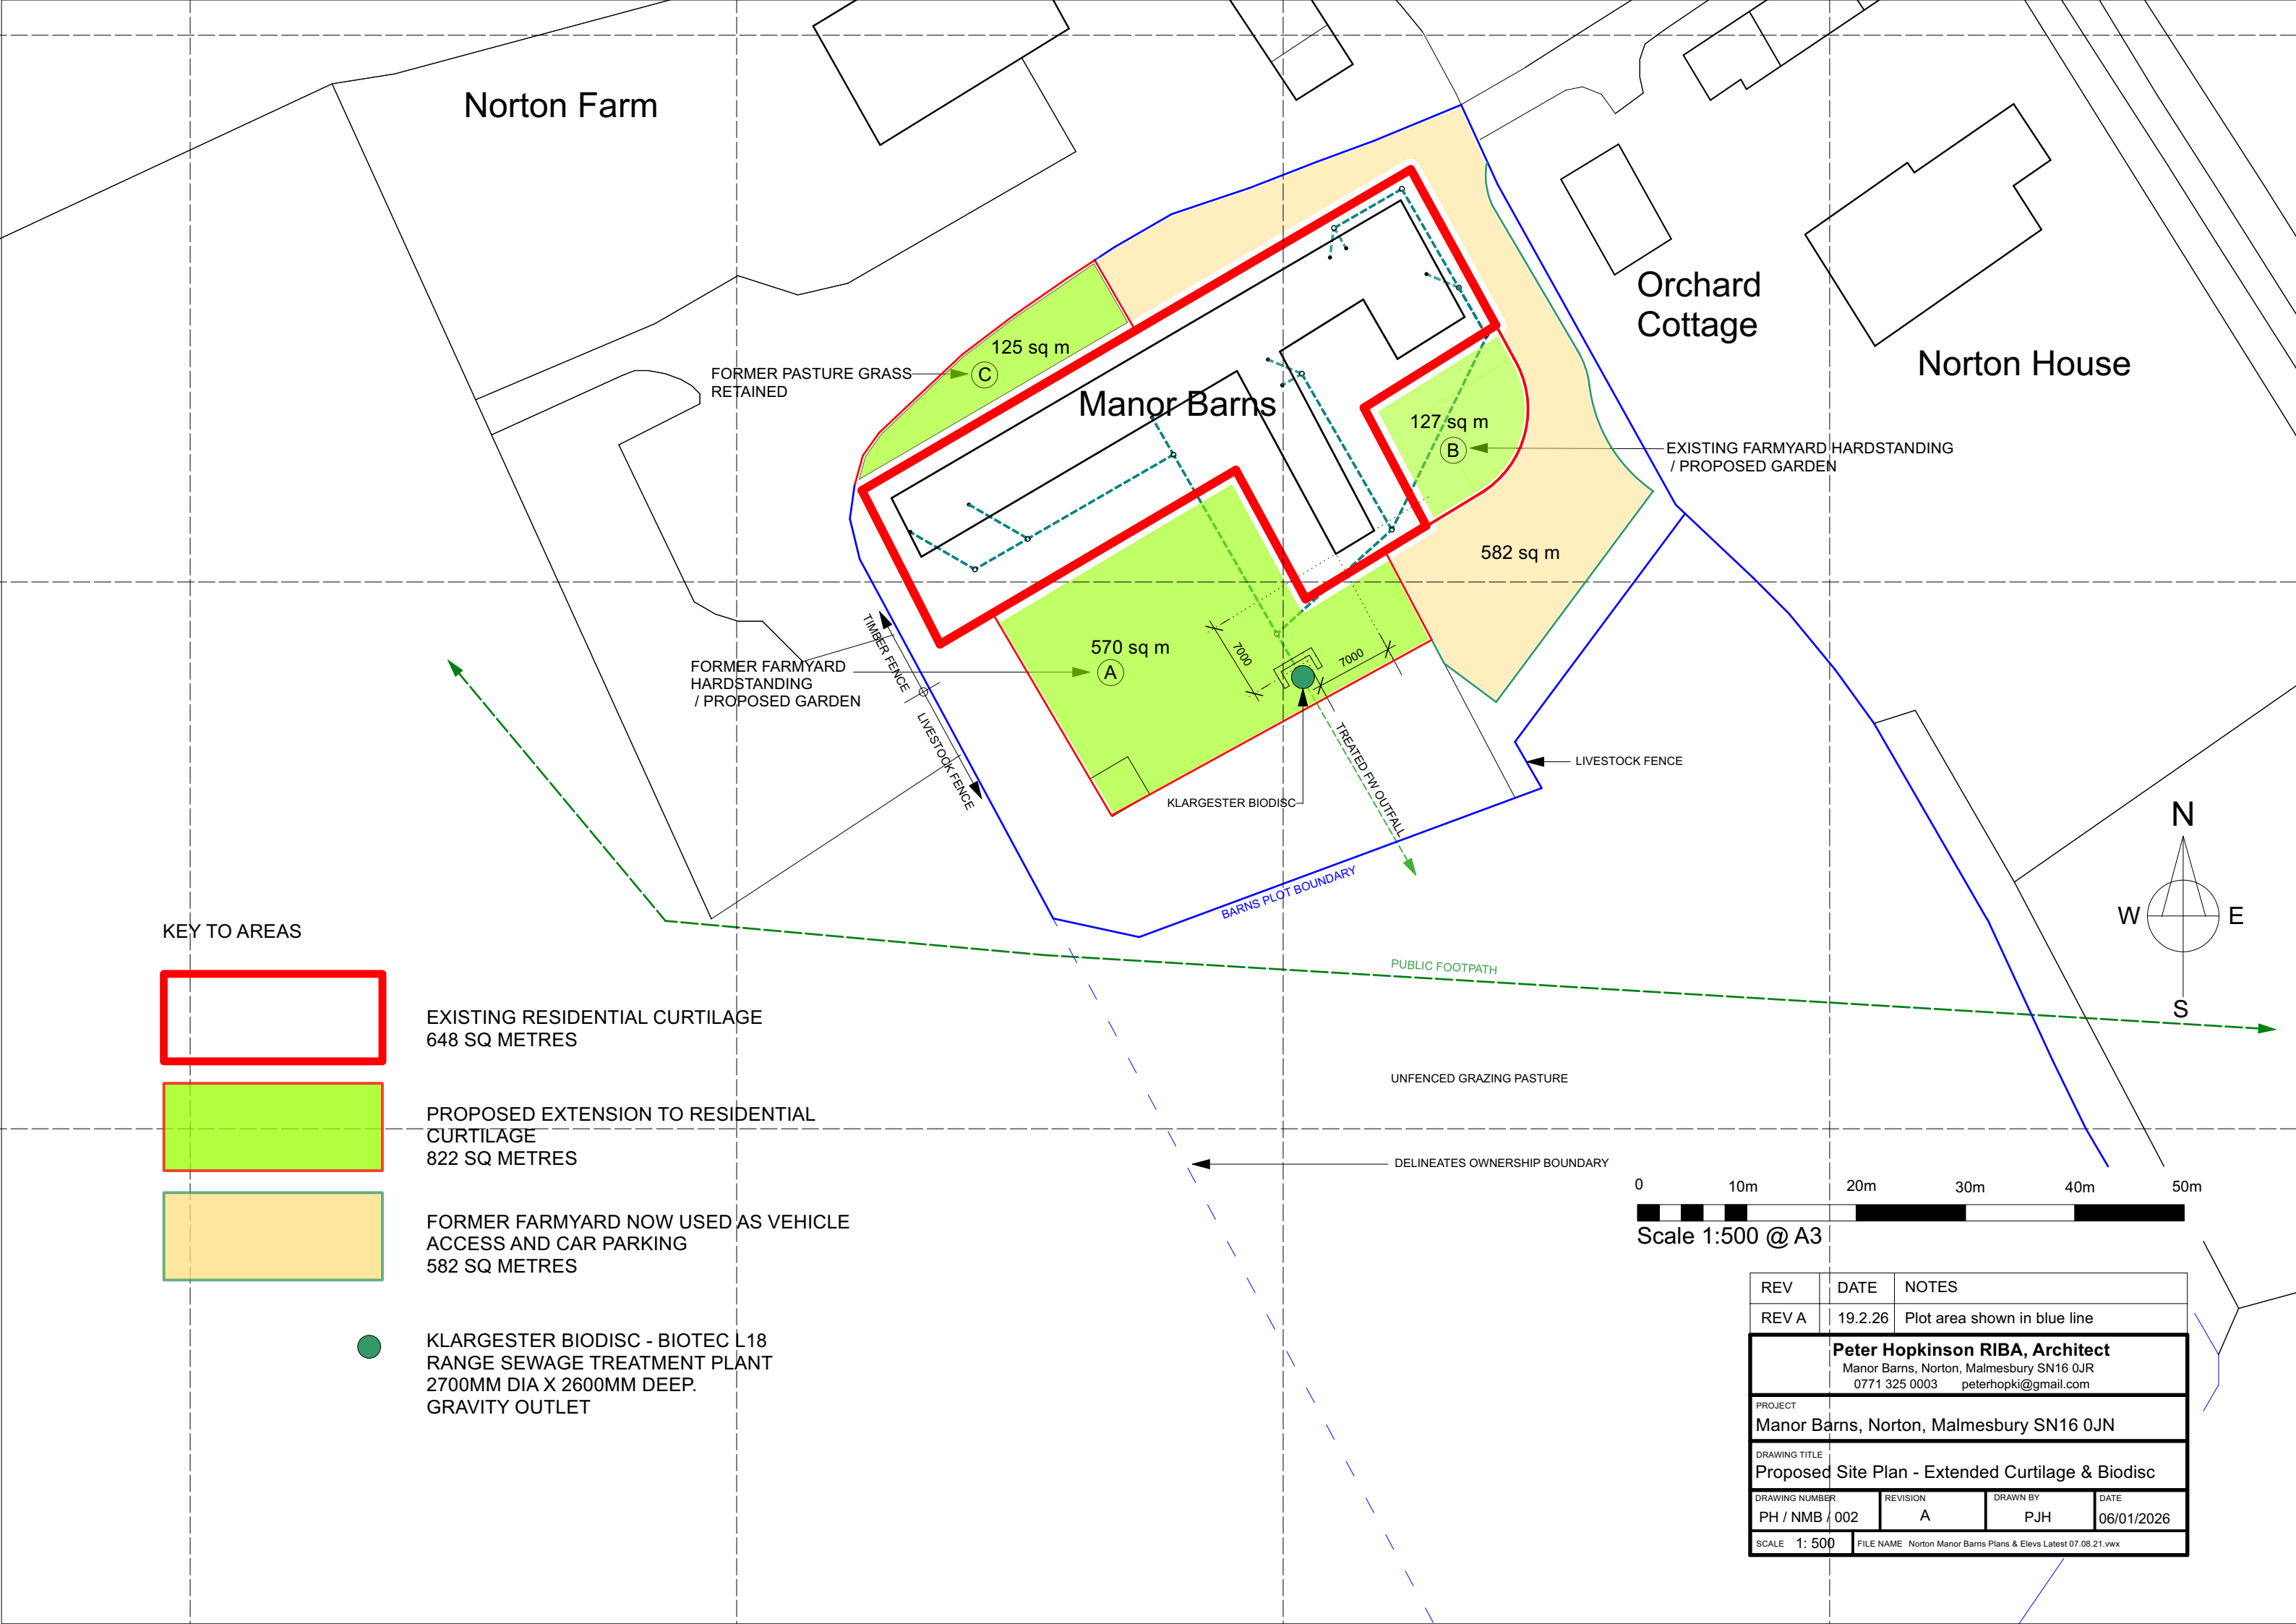


KEY TO AREAS



EXISTING RESIDENTIAL CURTILAGE
648 SQ METRES




PROPOSED EXTENSION TO RESIDENTIAL
CURTILAGE
822 SQ METRES

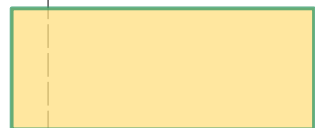

FORMER FARMYARD NOW USED AS VEHICLE
ACCESS AND CAR PARKING
582 SQ METRES



KLARGESTER BIODISC - BIOTEC L18
RANGE SEWAGE TREATMENT PLANT
2700MM DIA X 2600MM DEEP.
GRAVITY OUTLET

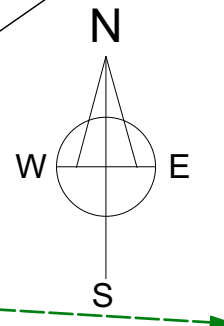

0 10m 20m 30m 40m 50m

Scale 1:500 @ A3

REV	DATE	NOTES
REV A	19.2.26	Plot area shown in blue line
Peter Hopkinson RIBA, Architect Manor Barns, Norton, Malmesbury SN16 0JR 0771 325 0003 peterhopki@gmail.com		
PROJECT Manor Barns, Norton, Malmesbury SN16 0JN		
DRAWING TITLE Proposed Site Plan - Extended Curtilage & Biodisc		
DRAWING NUMBER PH / NMB / 002	REVISION A	DRAWN BY PJH
		DATE 06/01/2026
SCALE 1: 500	FILE NAME Norton Manor Barns Plans & Elevs Latest 07.08.21.vwx	