



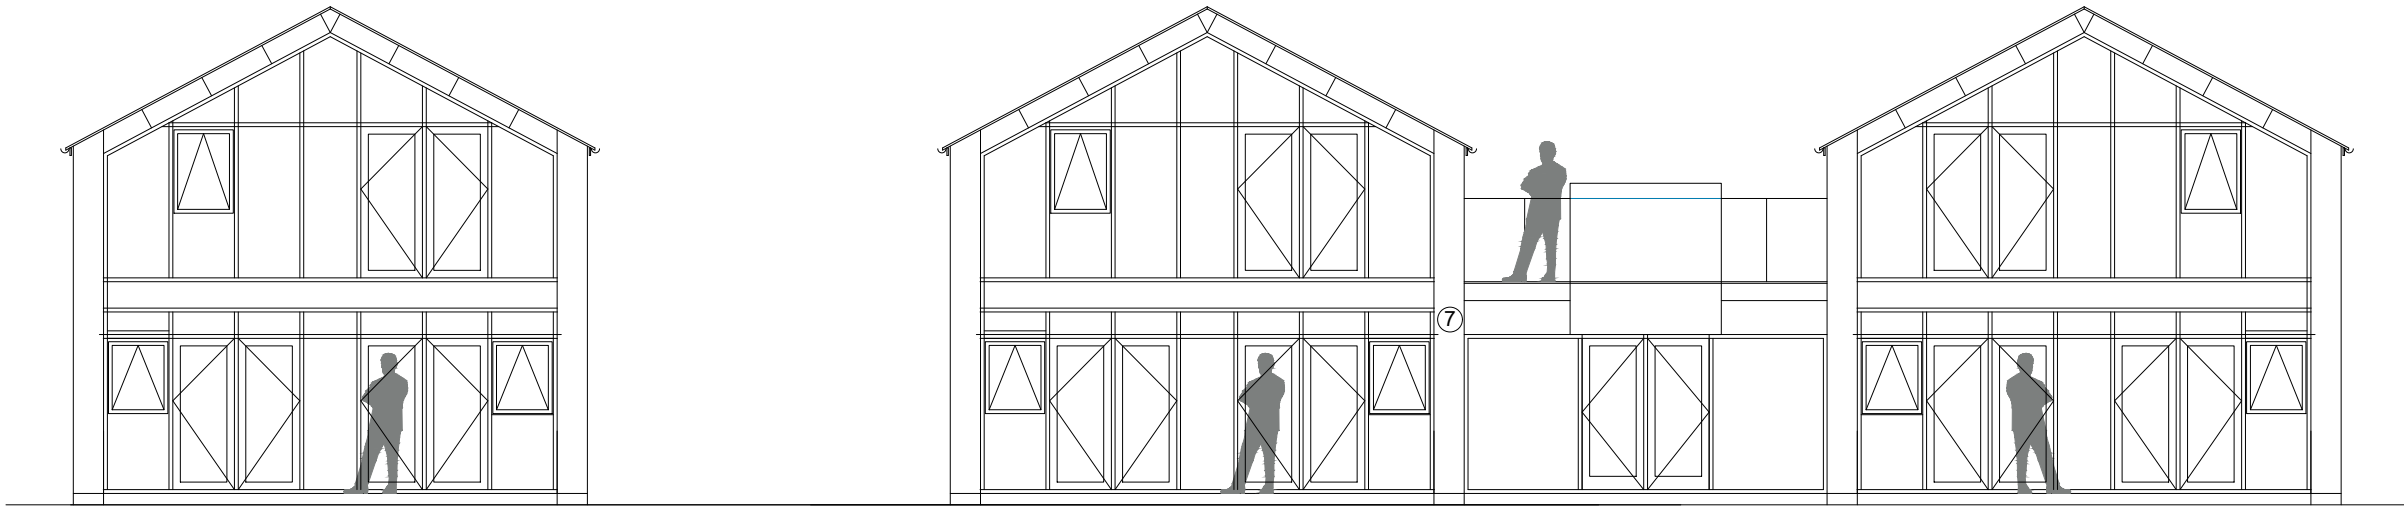

South West Elevation - Plot 1 + Plot 2 + Plot 3

- LEGEND**
- ① SIBERIAN LARCH CLADDING
 - ② SANDTOFT OLD HOLLOW ROOF TILES
 - ③ RECLAIMED FACING BRICKWORK
 - ④ METAL WINDOWS RAL7016
 - ⑤ METAL FASCIA RAL7015
 - ⑥ METAL ROOFLIGHTS RAL7015
 - ⑦ NATURAL STONE.

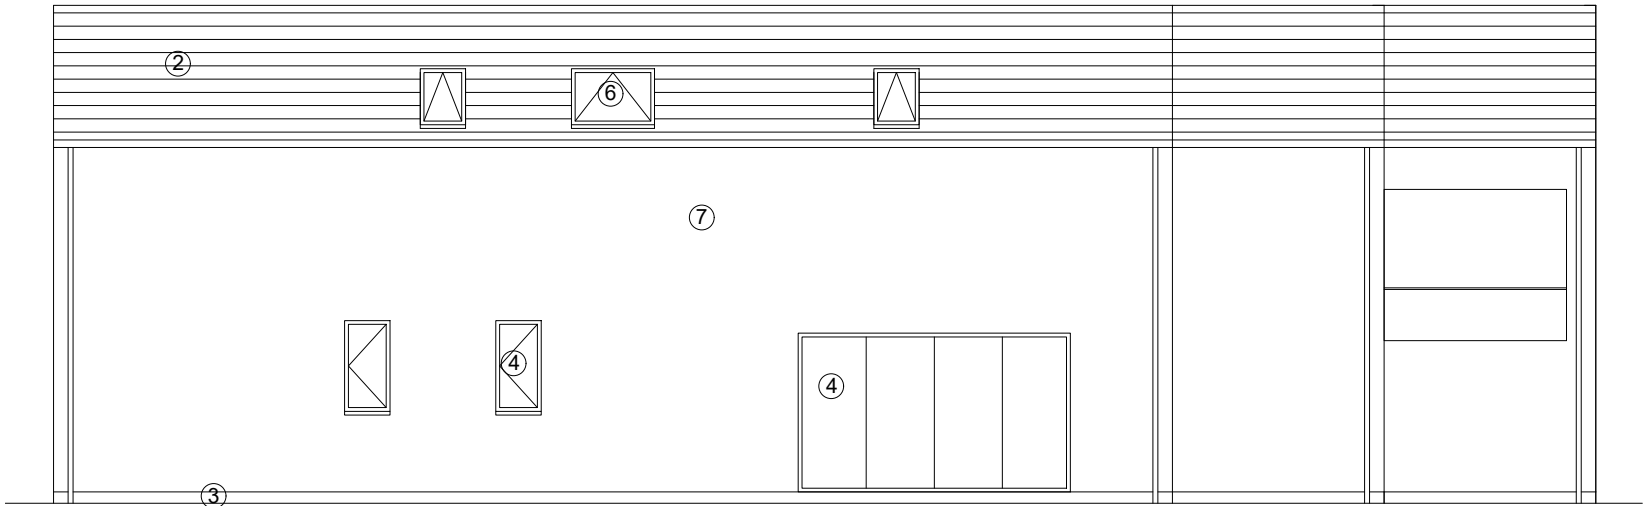

North West Elevation - Plot 1 + Plot 2 + Plot 3

NOTE: CHECK ACCURACY OF DIMENSIONS ON SITE.
DISCREPANCIES BETWEEN SCALE DIMENSIONS,
DRAWINGS OR SPECIFICATION ARE SUBJECT TO
VARIATION BY BLOCKWORKS GROUP LTD BEFORE
PURCHASING, MANUFACTURE OR CONSTRUCTION
WORK PROCEEDS. ALL DISCREPANCIES SHOULD BE
REPORTED BACK TO THE ARCHITECT.

© 2017 Blockworks Group Ltd



PLANNING	
Ian Hodder RIBA Architect Pitmaston House, Malvern Road, Worcester WR2 4ZG Tel: 01905 353535 E-mail: ian.hodder@blockworks.co.uk	
 BLOCKWORKS the excitement is building...	
Site	Thoulstone Farm
Title	Proposed Dwellings Modern Barn Elevations SW NW
Scale	1:100@A3
Date	DEC 20
Drawn	IDH
Checked	-
Drawing No.	Rev.
TF SK295	-