


NOTES

THE CONTRACTOR IS RESPONSIBLE FOR CHECKING DIMENSIONS, TOLERANCES AND REFERENCE. ANY DISCREPANCIES TO BE CHECKED WITH THE ARCHITECT BEFORE PROCEEDING WITH THE WORKS

SCALE FOR PLANNING PURPOSES ONLY, FIGURED DIMENSIONS
TO BE WORKED TO AT ALL TIMES

PLEASE NOTE THE INFORMATION IS BASED UPON THE
INDEPENDANT SURVEY INFORMATION PROVIDED. THE
CONTRACTOR IS TO REPORT ANY DISCREPANCIES BETWEEN THE
DRAWINGS AND THE SITE CONFIGURATIONS.

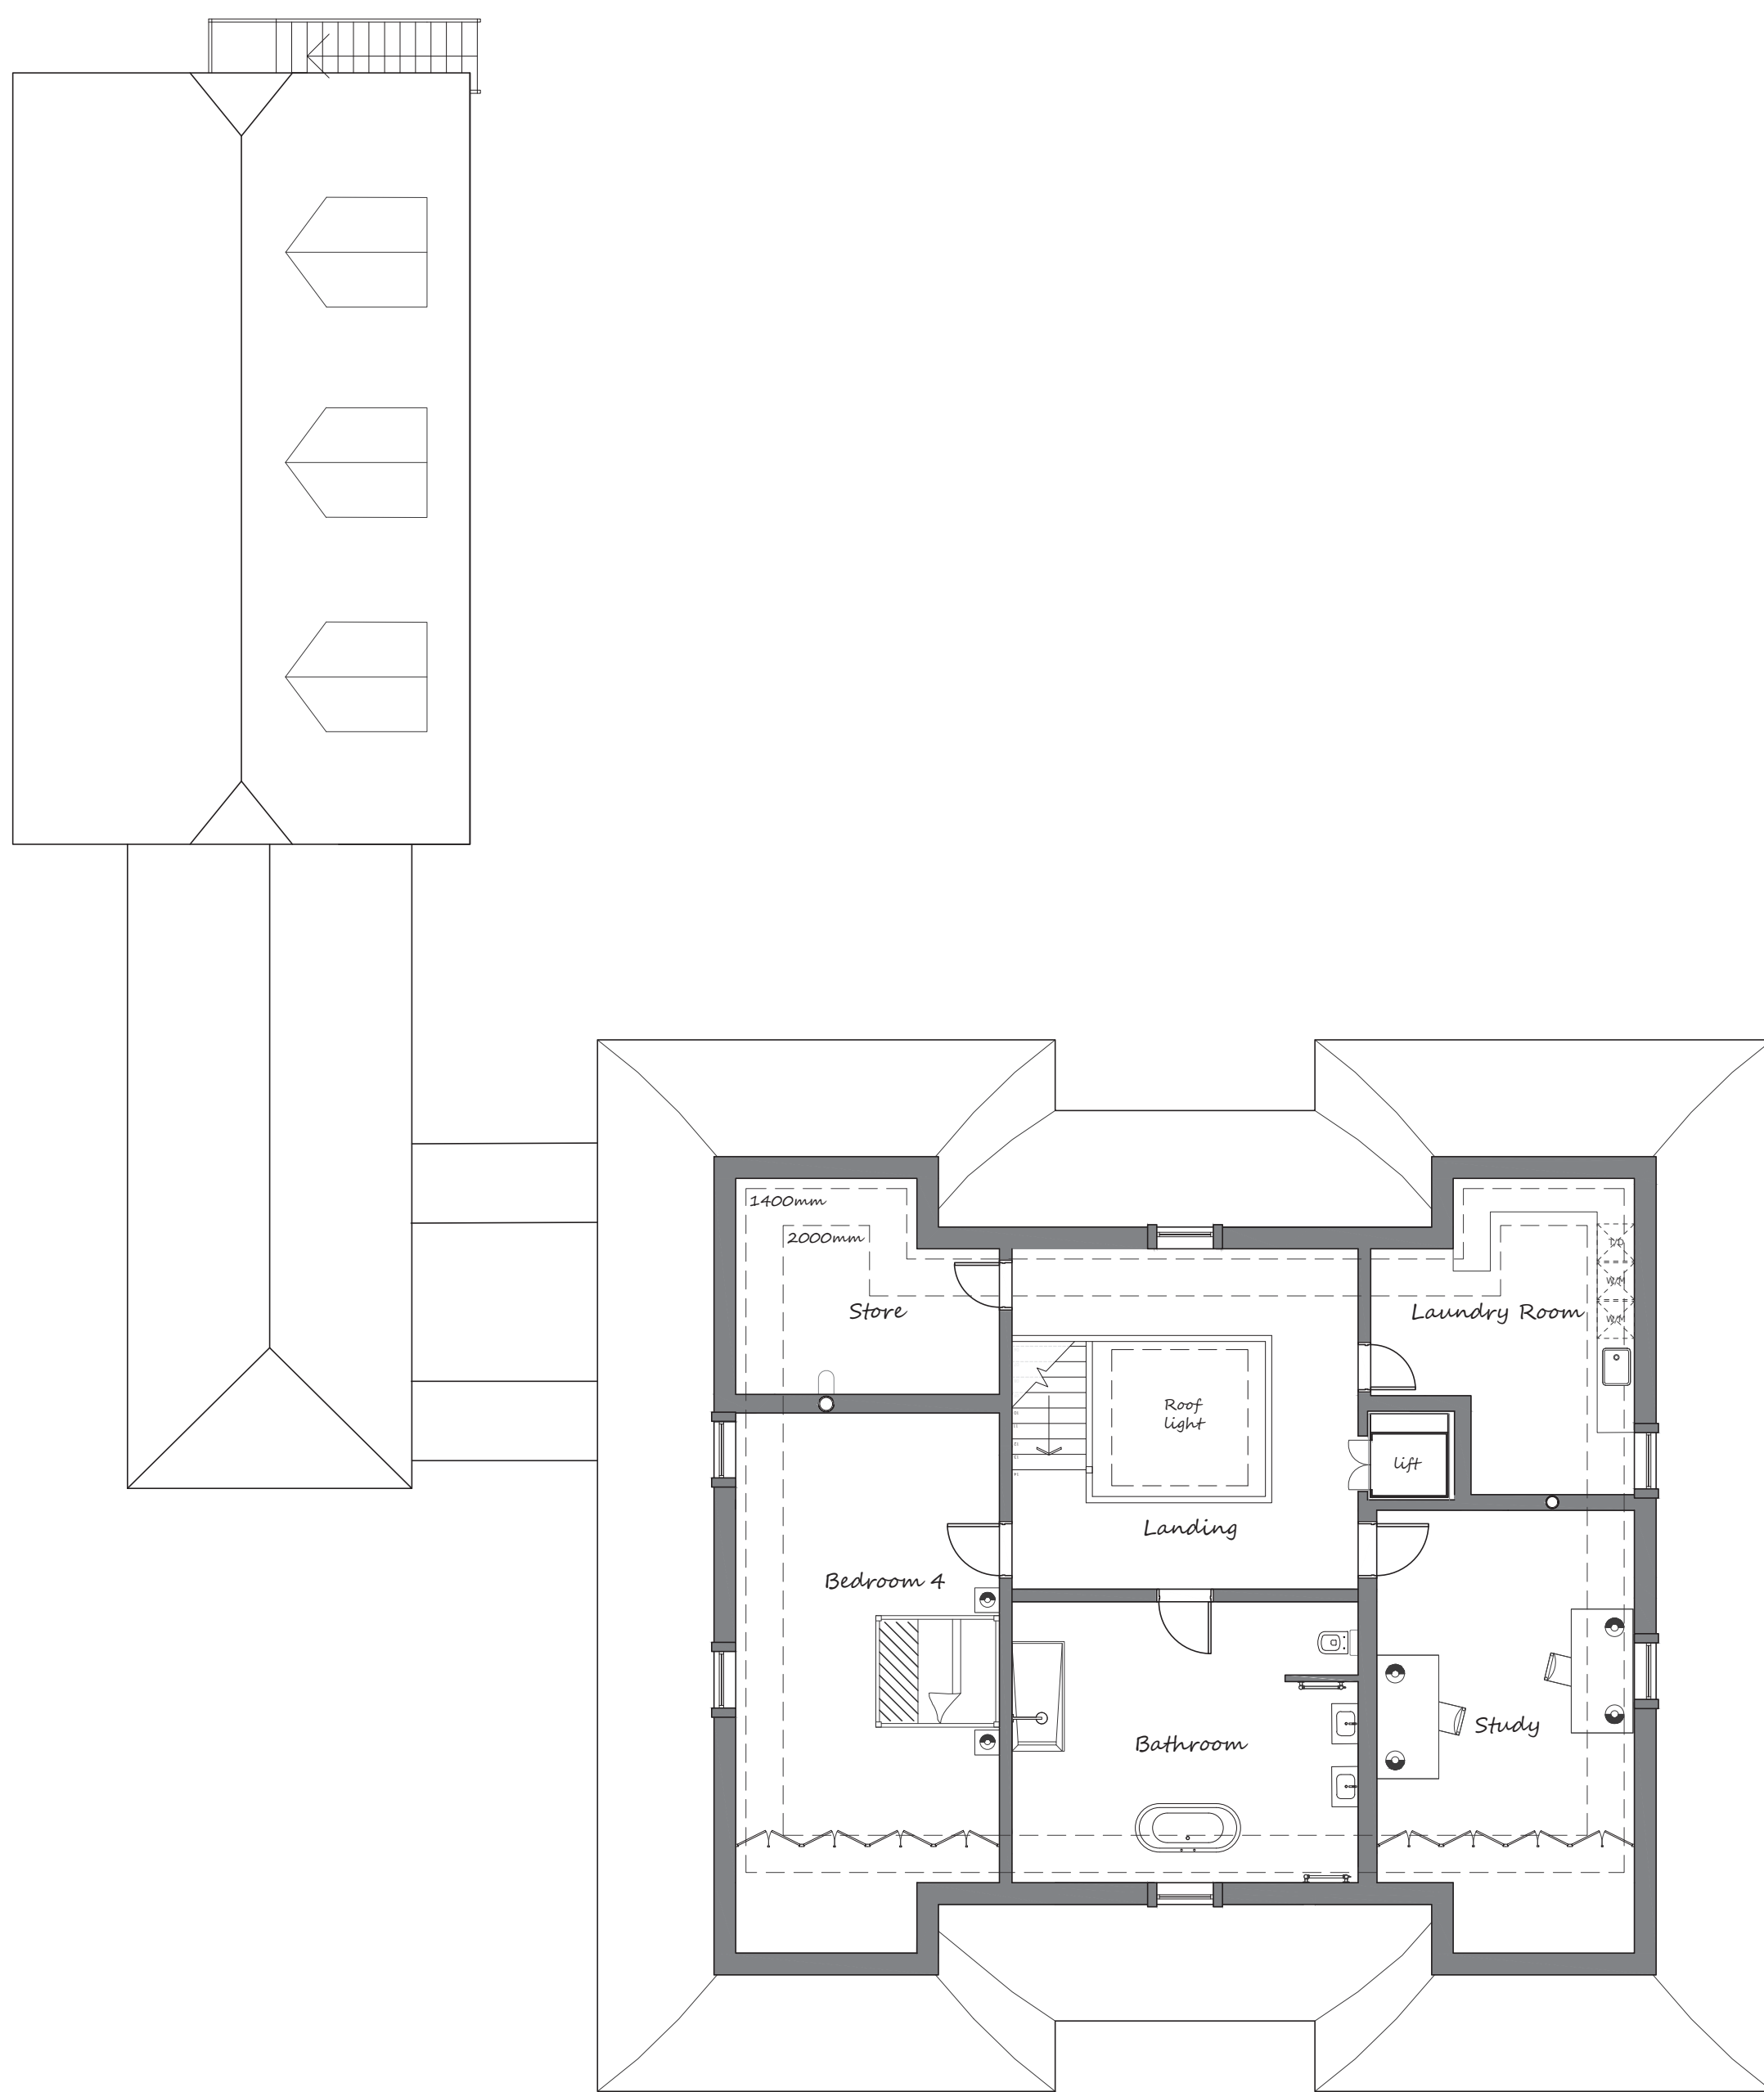

1 PROPOSED SECOND FLOOR PLAN
P201 scale 1:100



-	-	-
details	date	rev

PLANNING

MANORFIELD FARM

PROPOSED SECOND FLOOR PLAN

Date JUN 25	Client SHERBOURNE DEVELOPMENTS	
Scale 1:100 @ A1	Drawing no. 23 / 846 / P201	Revision