




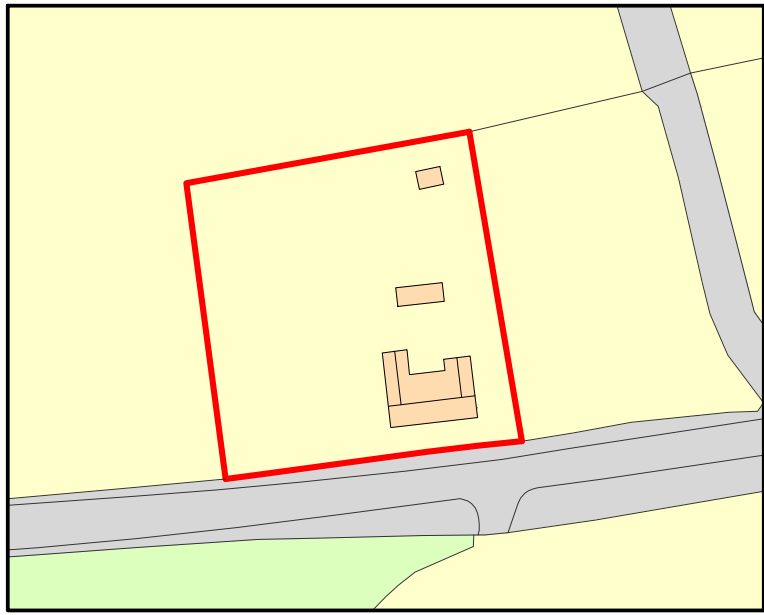



LOCATION PLAN
Scale 1:1250

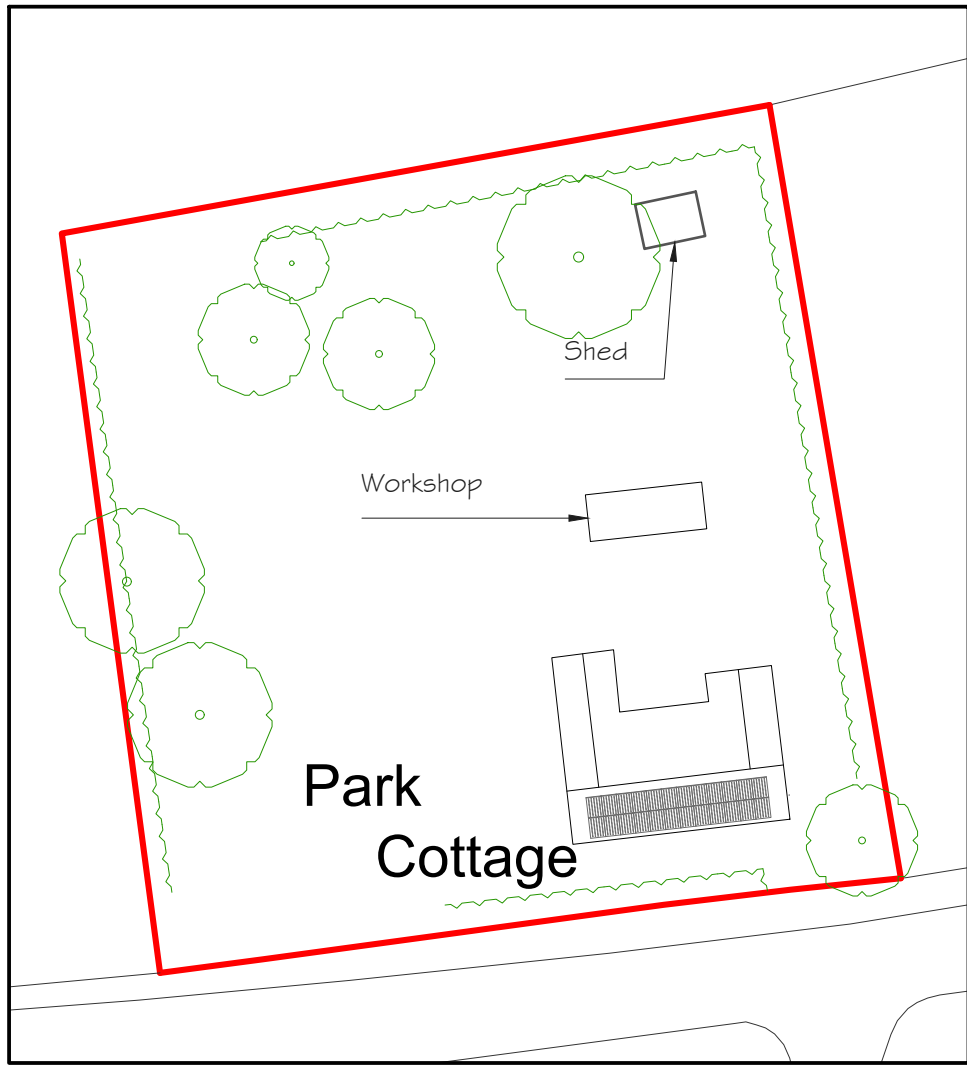


EXISTING BLOCK PLAN
Scale 1:500

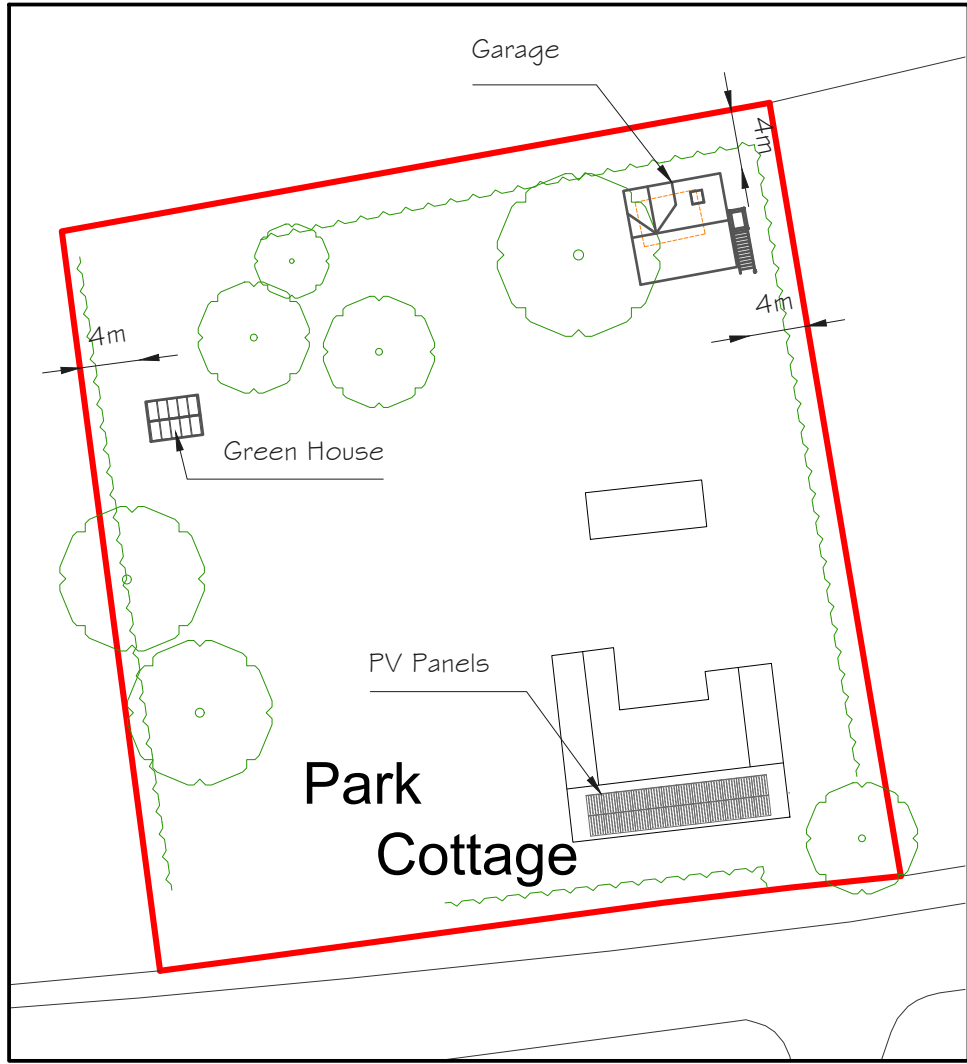

PROPOSED BLOCK PLAN
Scale 1:500

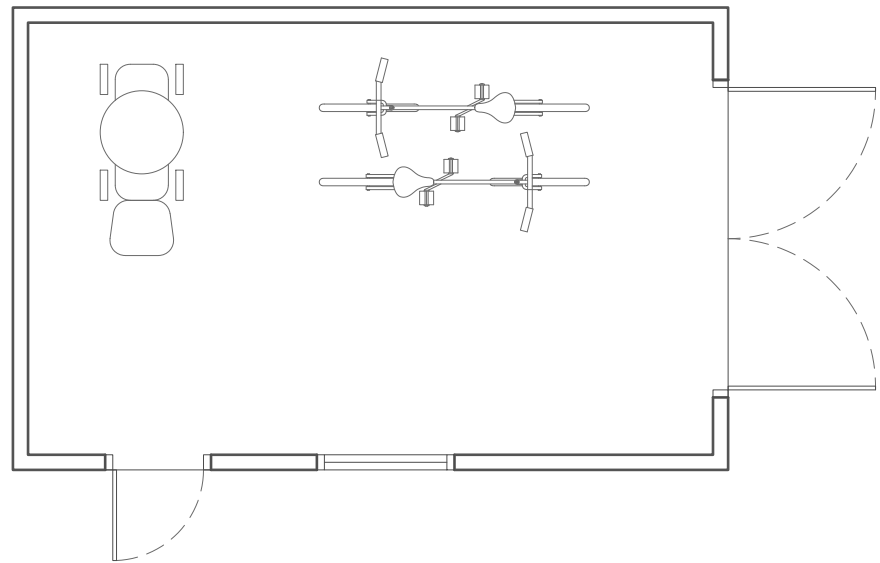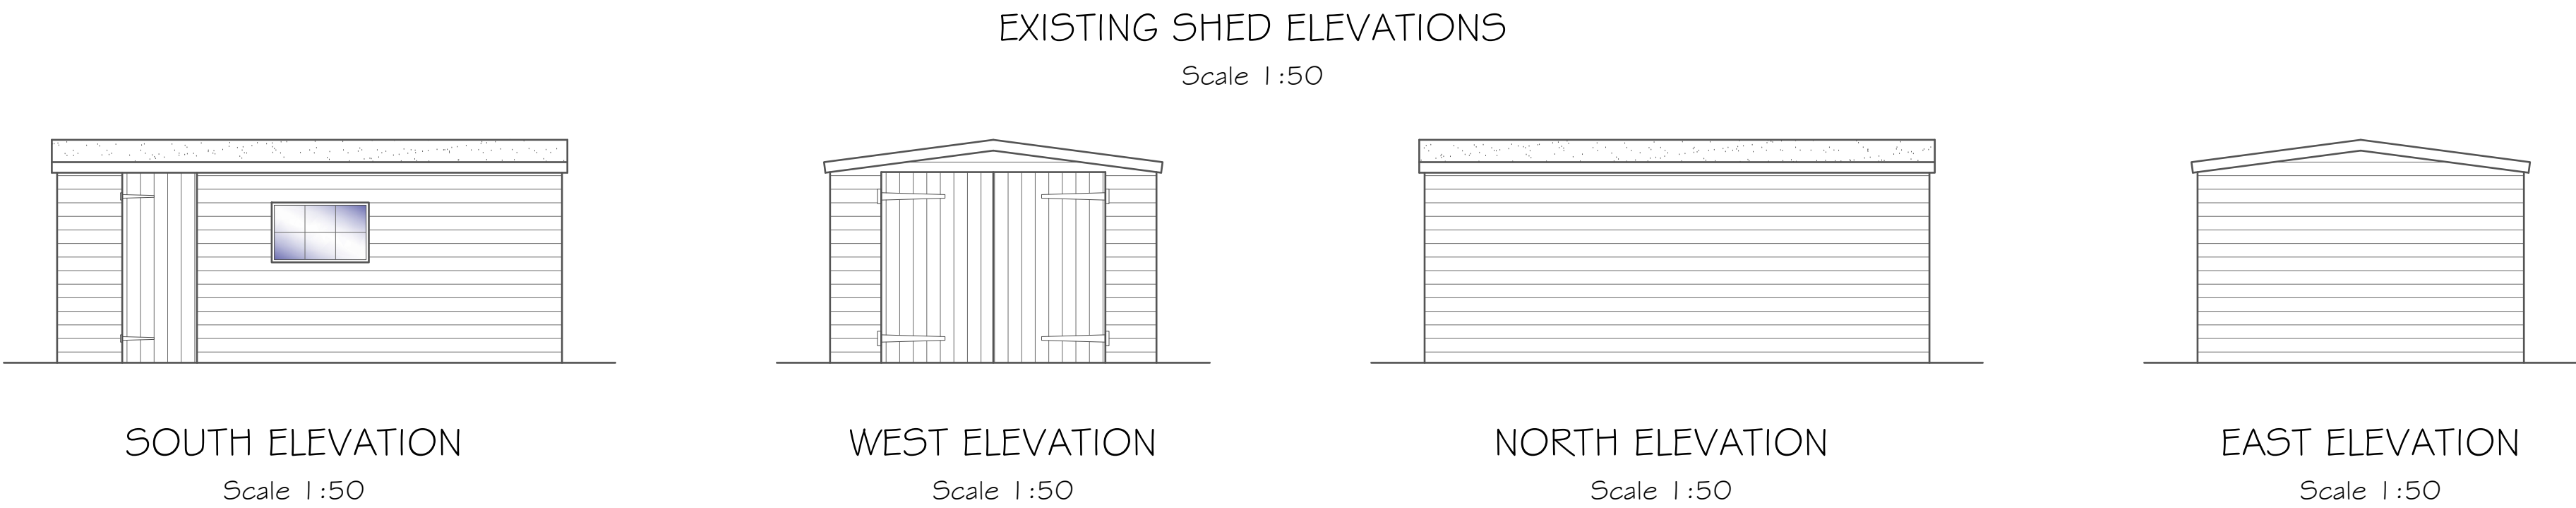


FLOOR PLAN
Scale 1:50

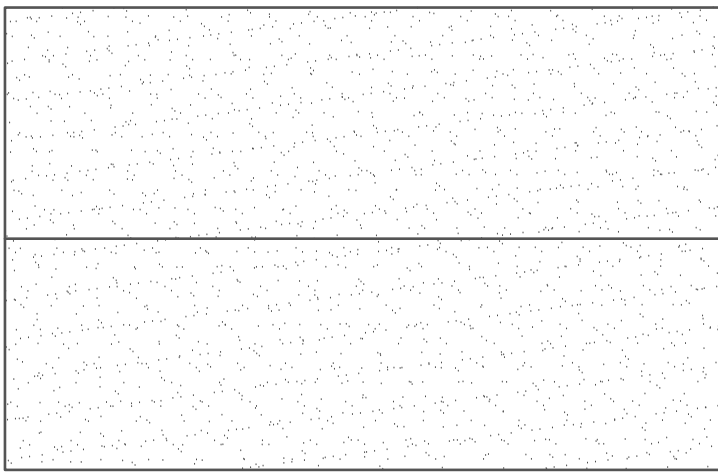


ROOF PLAN
Scale 1:50




EXISTING HOUSE FRONT ELEVATION
Scale 1:100

 


EXISTING HOUSE ROOF PLAN
Scale 1:100

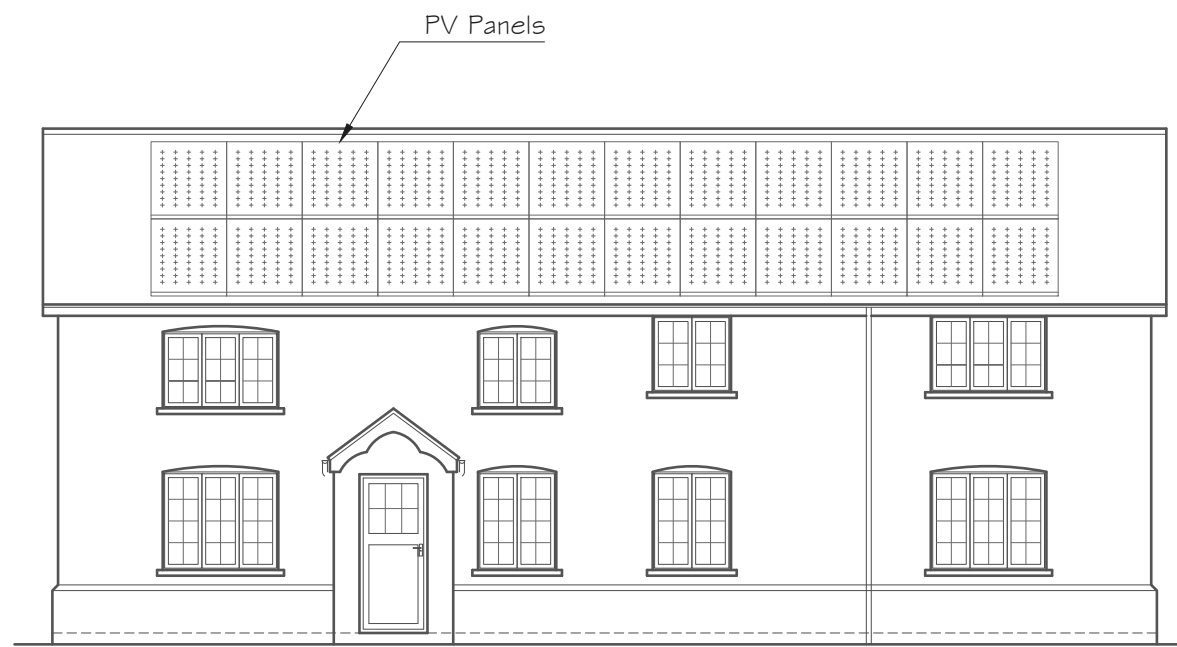

PROPOSED HOUSE FRONT ELEVATION
Scale 1:100

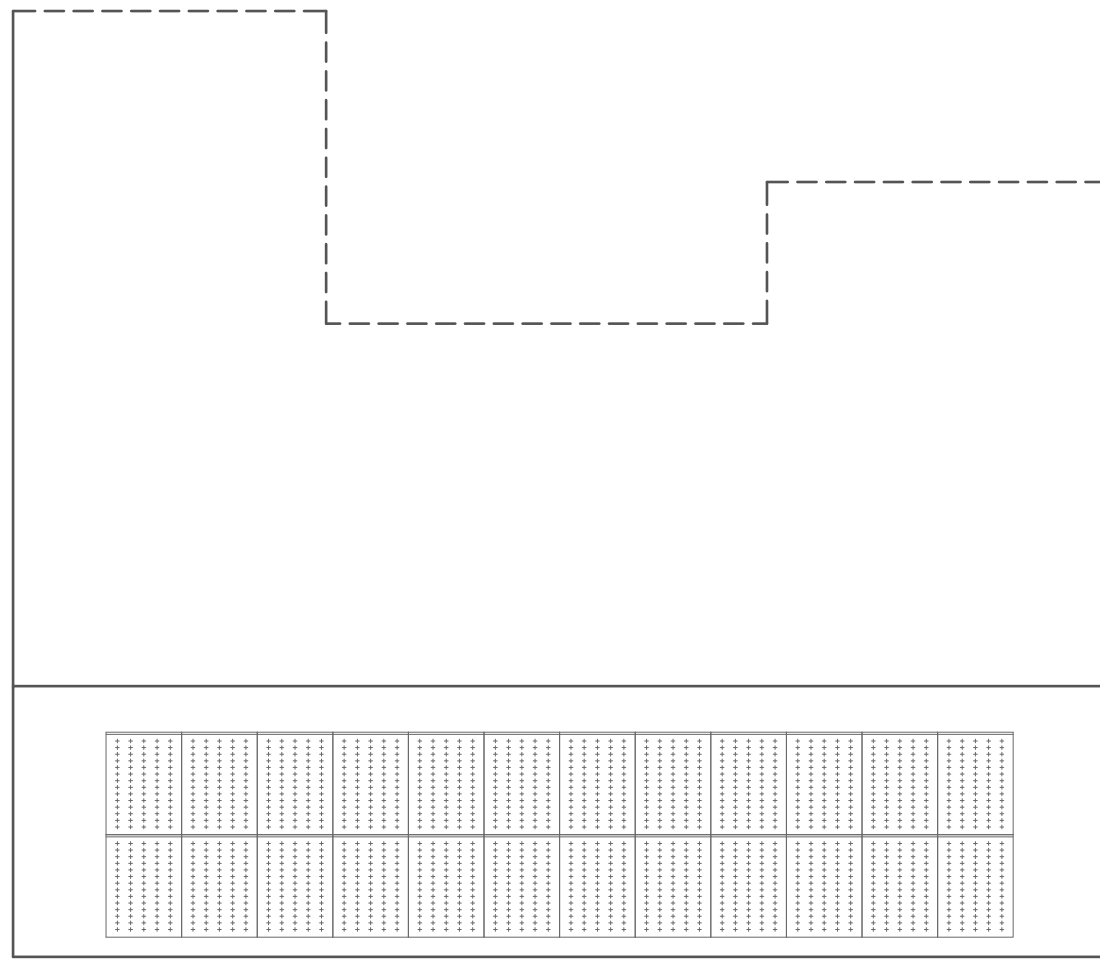

PROPOSED HOUSE ROOF PLAN
Scale 1:100

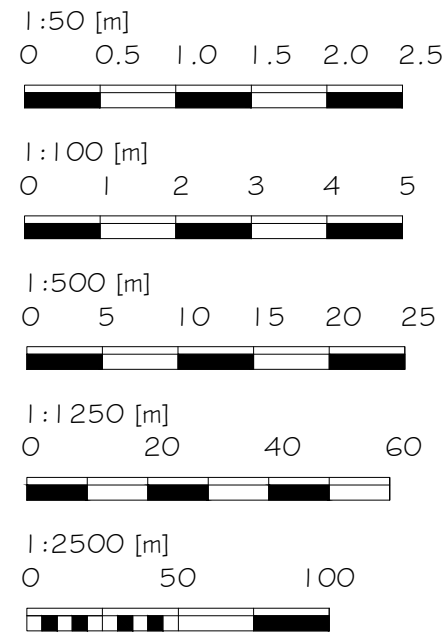

Alex Dawson
www.addraughting.co.uk
alex@addraughting.co.uk
01672 511412
07791 341698

59 Barrow Close
Marlborough
Wiltshire
SN8 2BE



Client

MR & MRS DALLOS

Job Title

WORKS AT:
PARK COTTAGE,
EAST GRAFTON,
WILTSHIRE,
SN8 3DD.

Drawing Title

EXISTING ELEVATIONS AND PLANS

Scale

AS SHOWN

Date

18/02/2026

Drawn

AD

Drawing No.

1604-01

Rev

A