

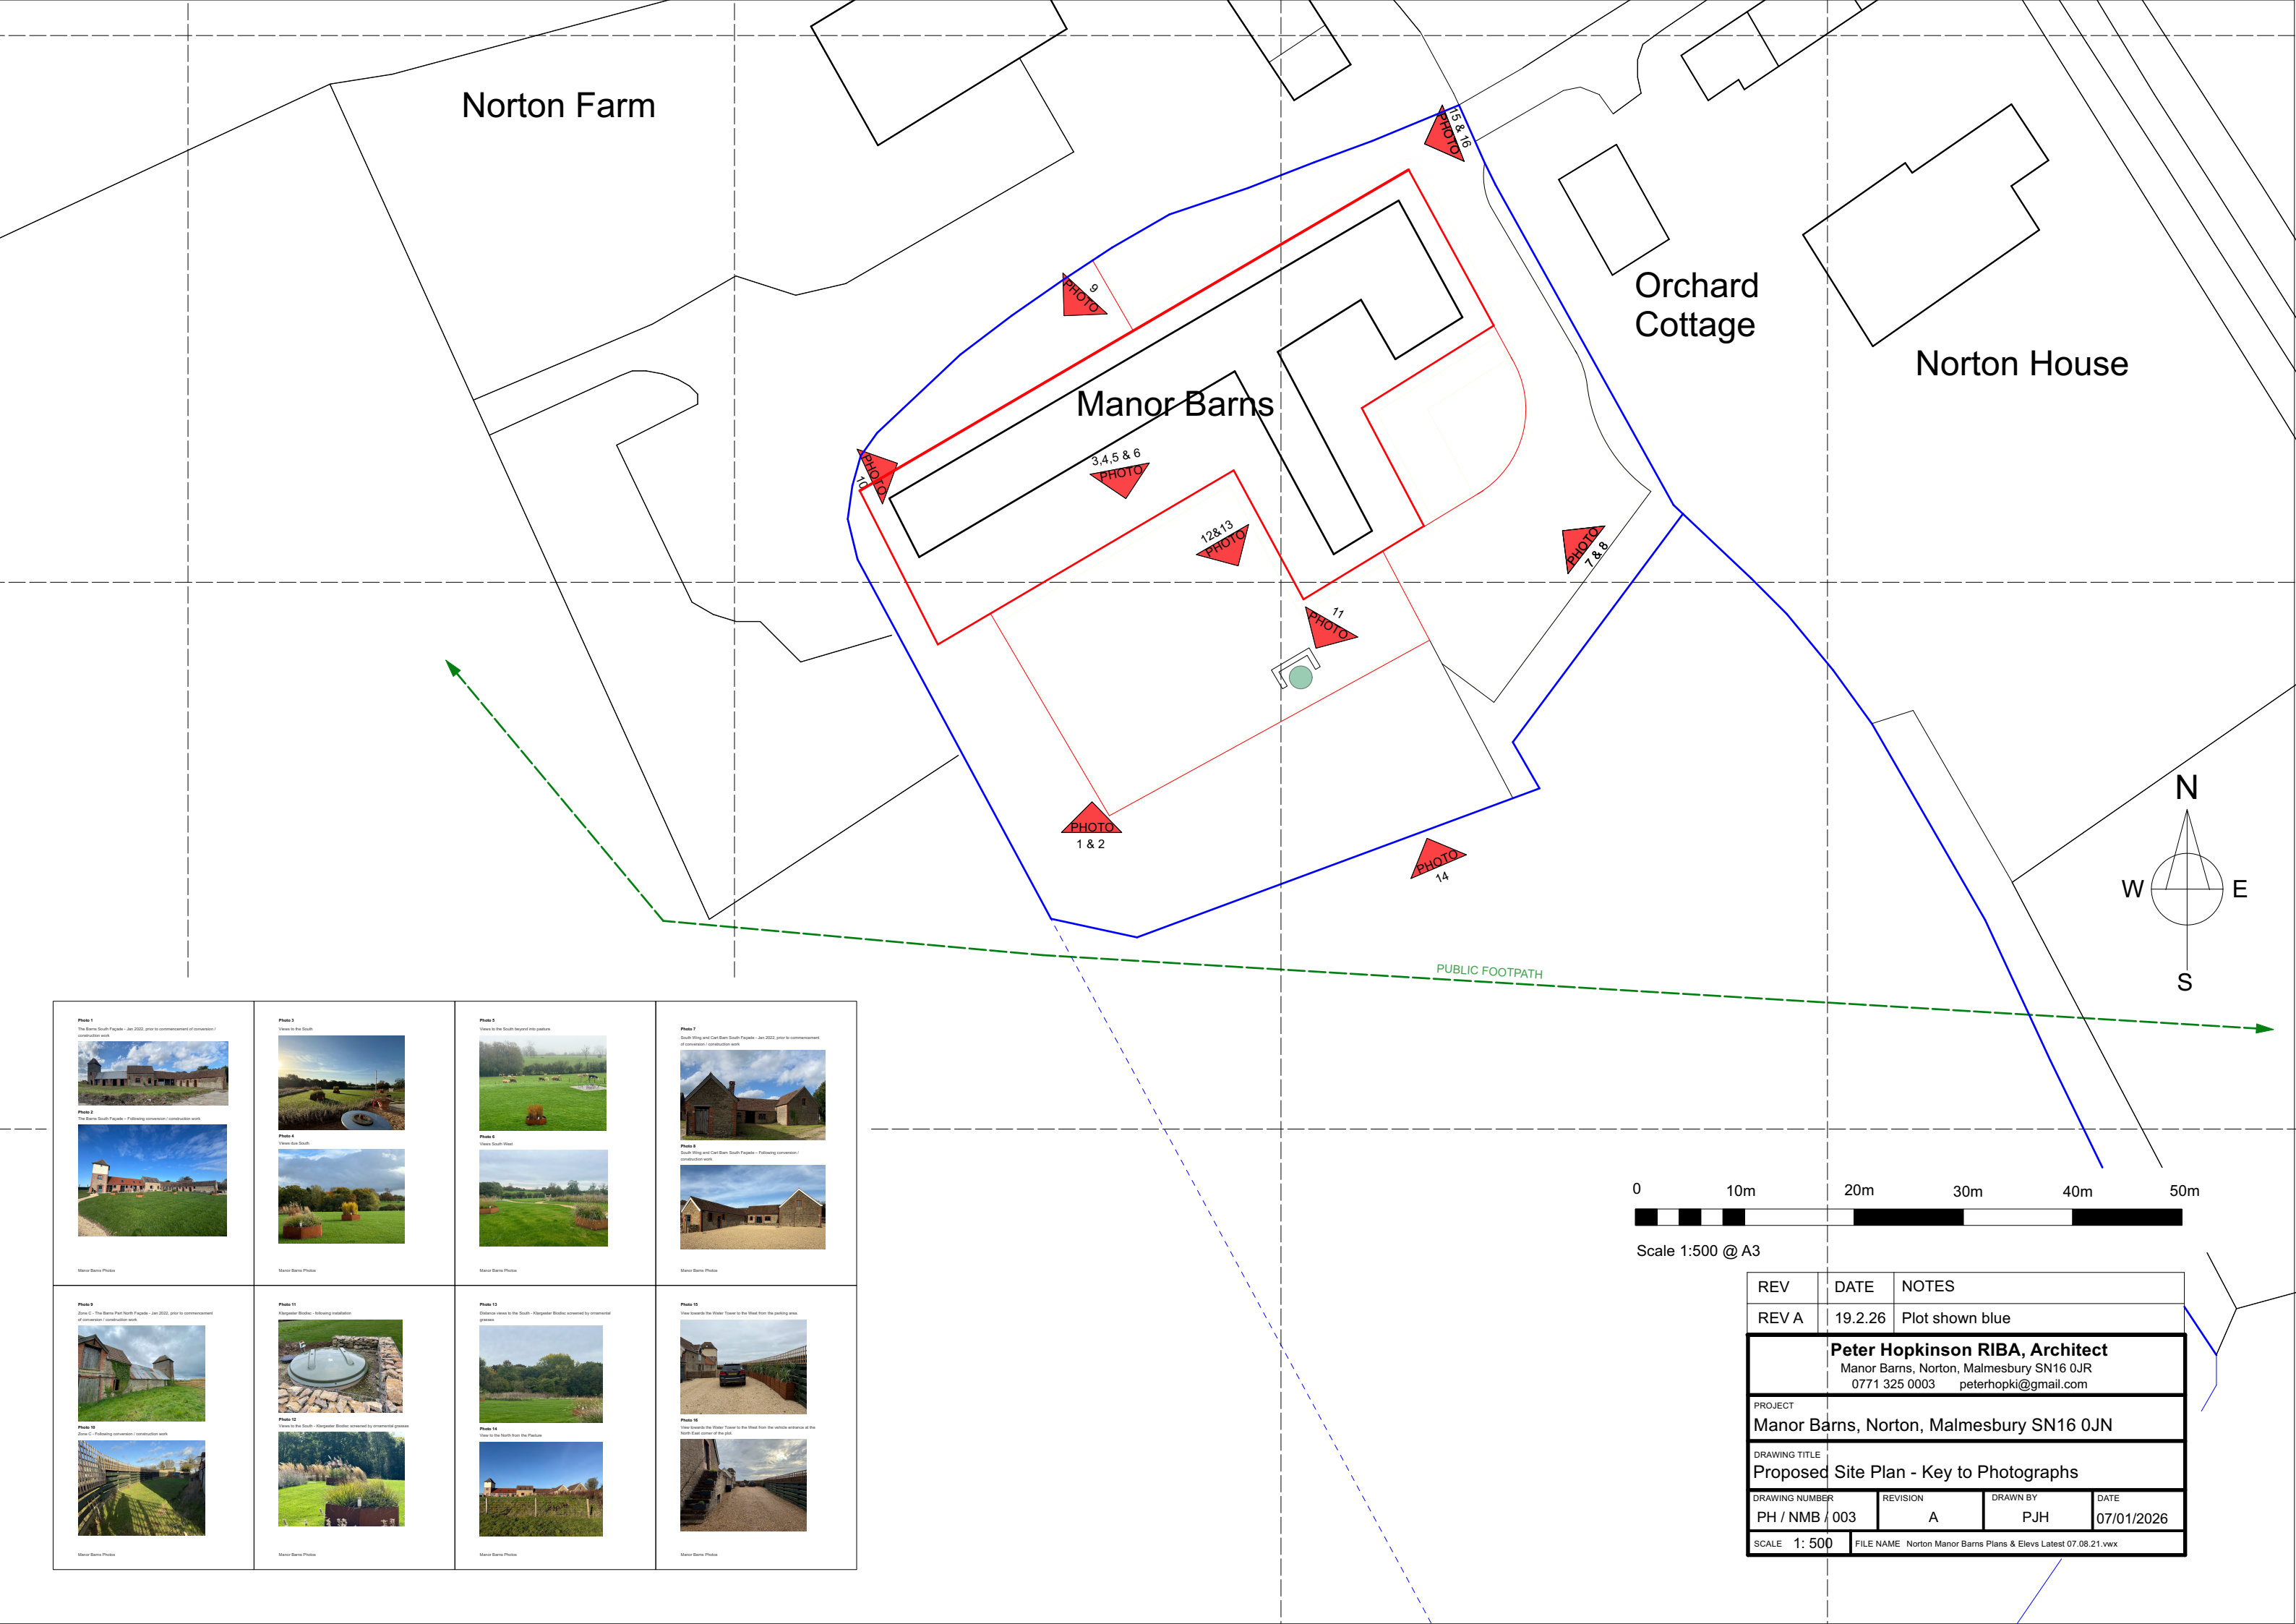


Photo 1
The Barns South Facade - Jan 2022, prior to commencement of conversion / construction work

Photo 2
The Barns South Facade - Following conversion / construction work

Photo 3
Views to the South

Photo 4
Views from South

Photo 5
Views to the South beyond into pastures

Photo 6
Views South West

Photo 7
South Wing and East Barn South Facade - Jan 2022, prior to commencement of conversion / construction work

Photo 8
South Wing and East Barn South Facade - Following conversion / construction work

Photo 9
Zone C - The Barns Part North Facade - Jan 2022, prior to commencement of conversion / construction work

Photo 10
Zone C - Following conversion / construction work

Photo 11
Kilopaster Binocular - Following installation


Photo 12
Views to the South - Kilopaster Binocular screened by ornamental grasses

Photo 13
Distance views to the South - Kilopaster Binocular screened by ornamental grasses

Photo 14
View to the North from the Pasture

Photo 15
View towards the Water Tower to the West from the parking area

Photo 16
View towards the Water Tower to the West from the vehicle entrance at the North East corner of the plot

 

REV	DATE	NOTES
REV A	19.2.26	Plot shown blue
Peter Hopkinson RIBA, Architect Manor Barns, Norton, Malmesbury SN16 0JR 0771 325 0003 peterhopki@gmail.com		
PROJECT Manor Barns, Norton, Malmesbury SN16 0JN		
DRAWING TITLE Proposed Site Plan - Key to Photographs		
DRAWING NUMBER PH / NMB / 003	REVISION A	DRAWN BY PJH
		DATE 07/01/2026
SCALE 1: 500		FILE NAME Norton Manor Barns Plans & Elevs Latest 07.08.21.vwx