


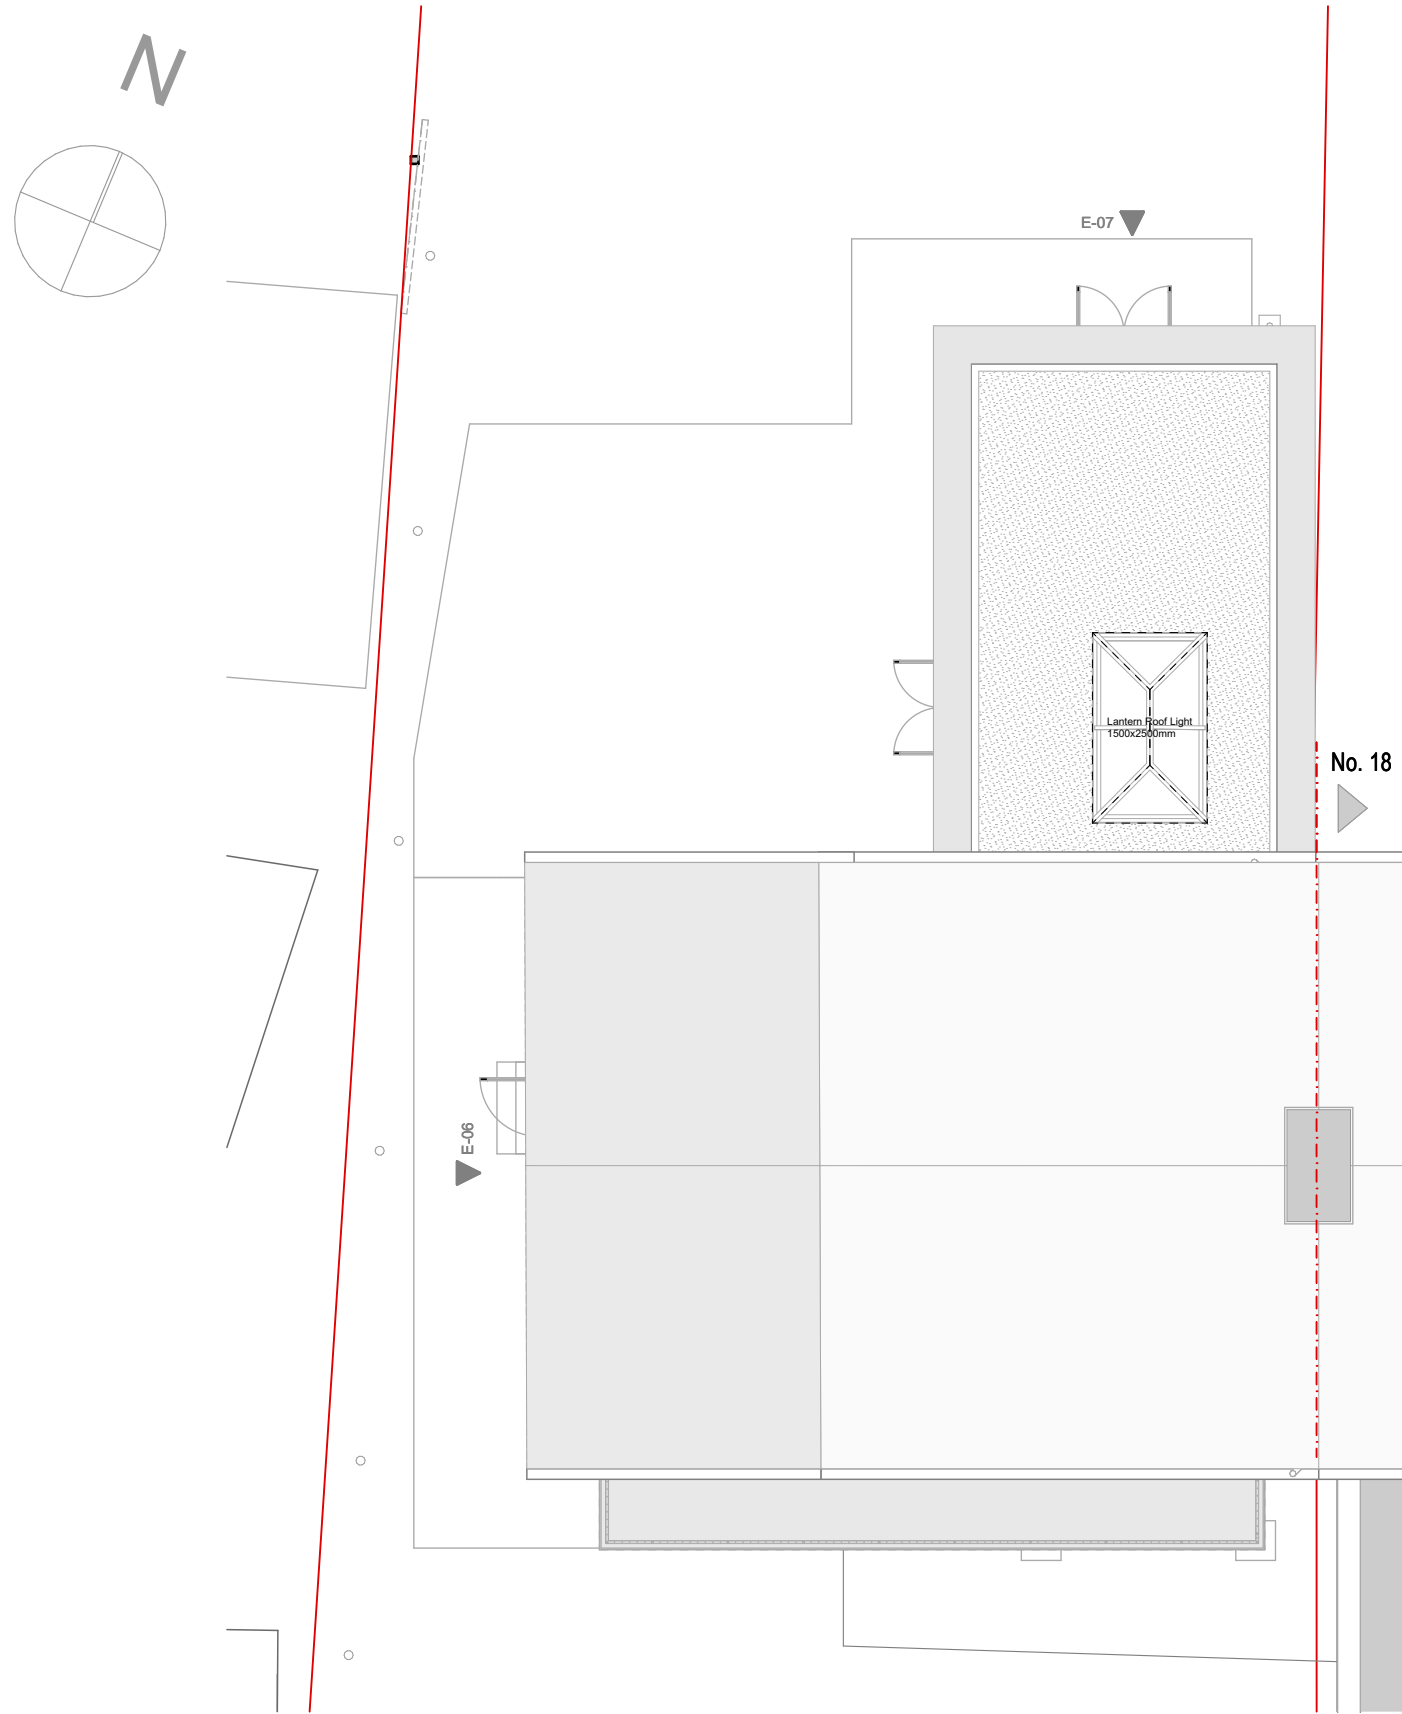

Areas:
Site Area: 789 ^{M2}
Existing Buildings GIA:92.2 ^{M2}
Proposed GIA: 159.4 ^{M2}

Note: Structural elements estimated to be confirmed on site. See SE Drawings for reference.

1:100



RevID	ChID	Change Name	Date

0564 17 Bewley Crescent, Lacock
Mr Phil Knight

17 Bewley Crescent, Lacock

Proposed Floor Plans
1:100@A3

Drg No:0654.02.5 Rev:
File:0564-27-04-26-02-02_17 Bewley Crescent, Lacock
balcony in the middle - Canopy.pln
12/02/2026

Jacques Partnership
Architecture and Planning
Studio 5, Fosse Farm Barns
Nettleton
Chippenham
Wilts SN14 7NJ
01249 783533