


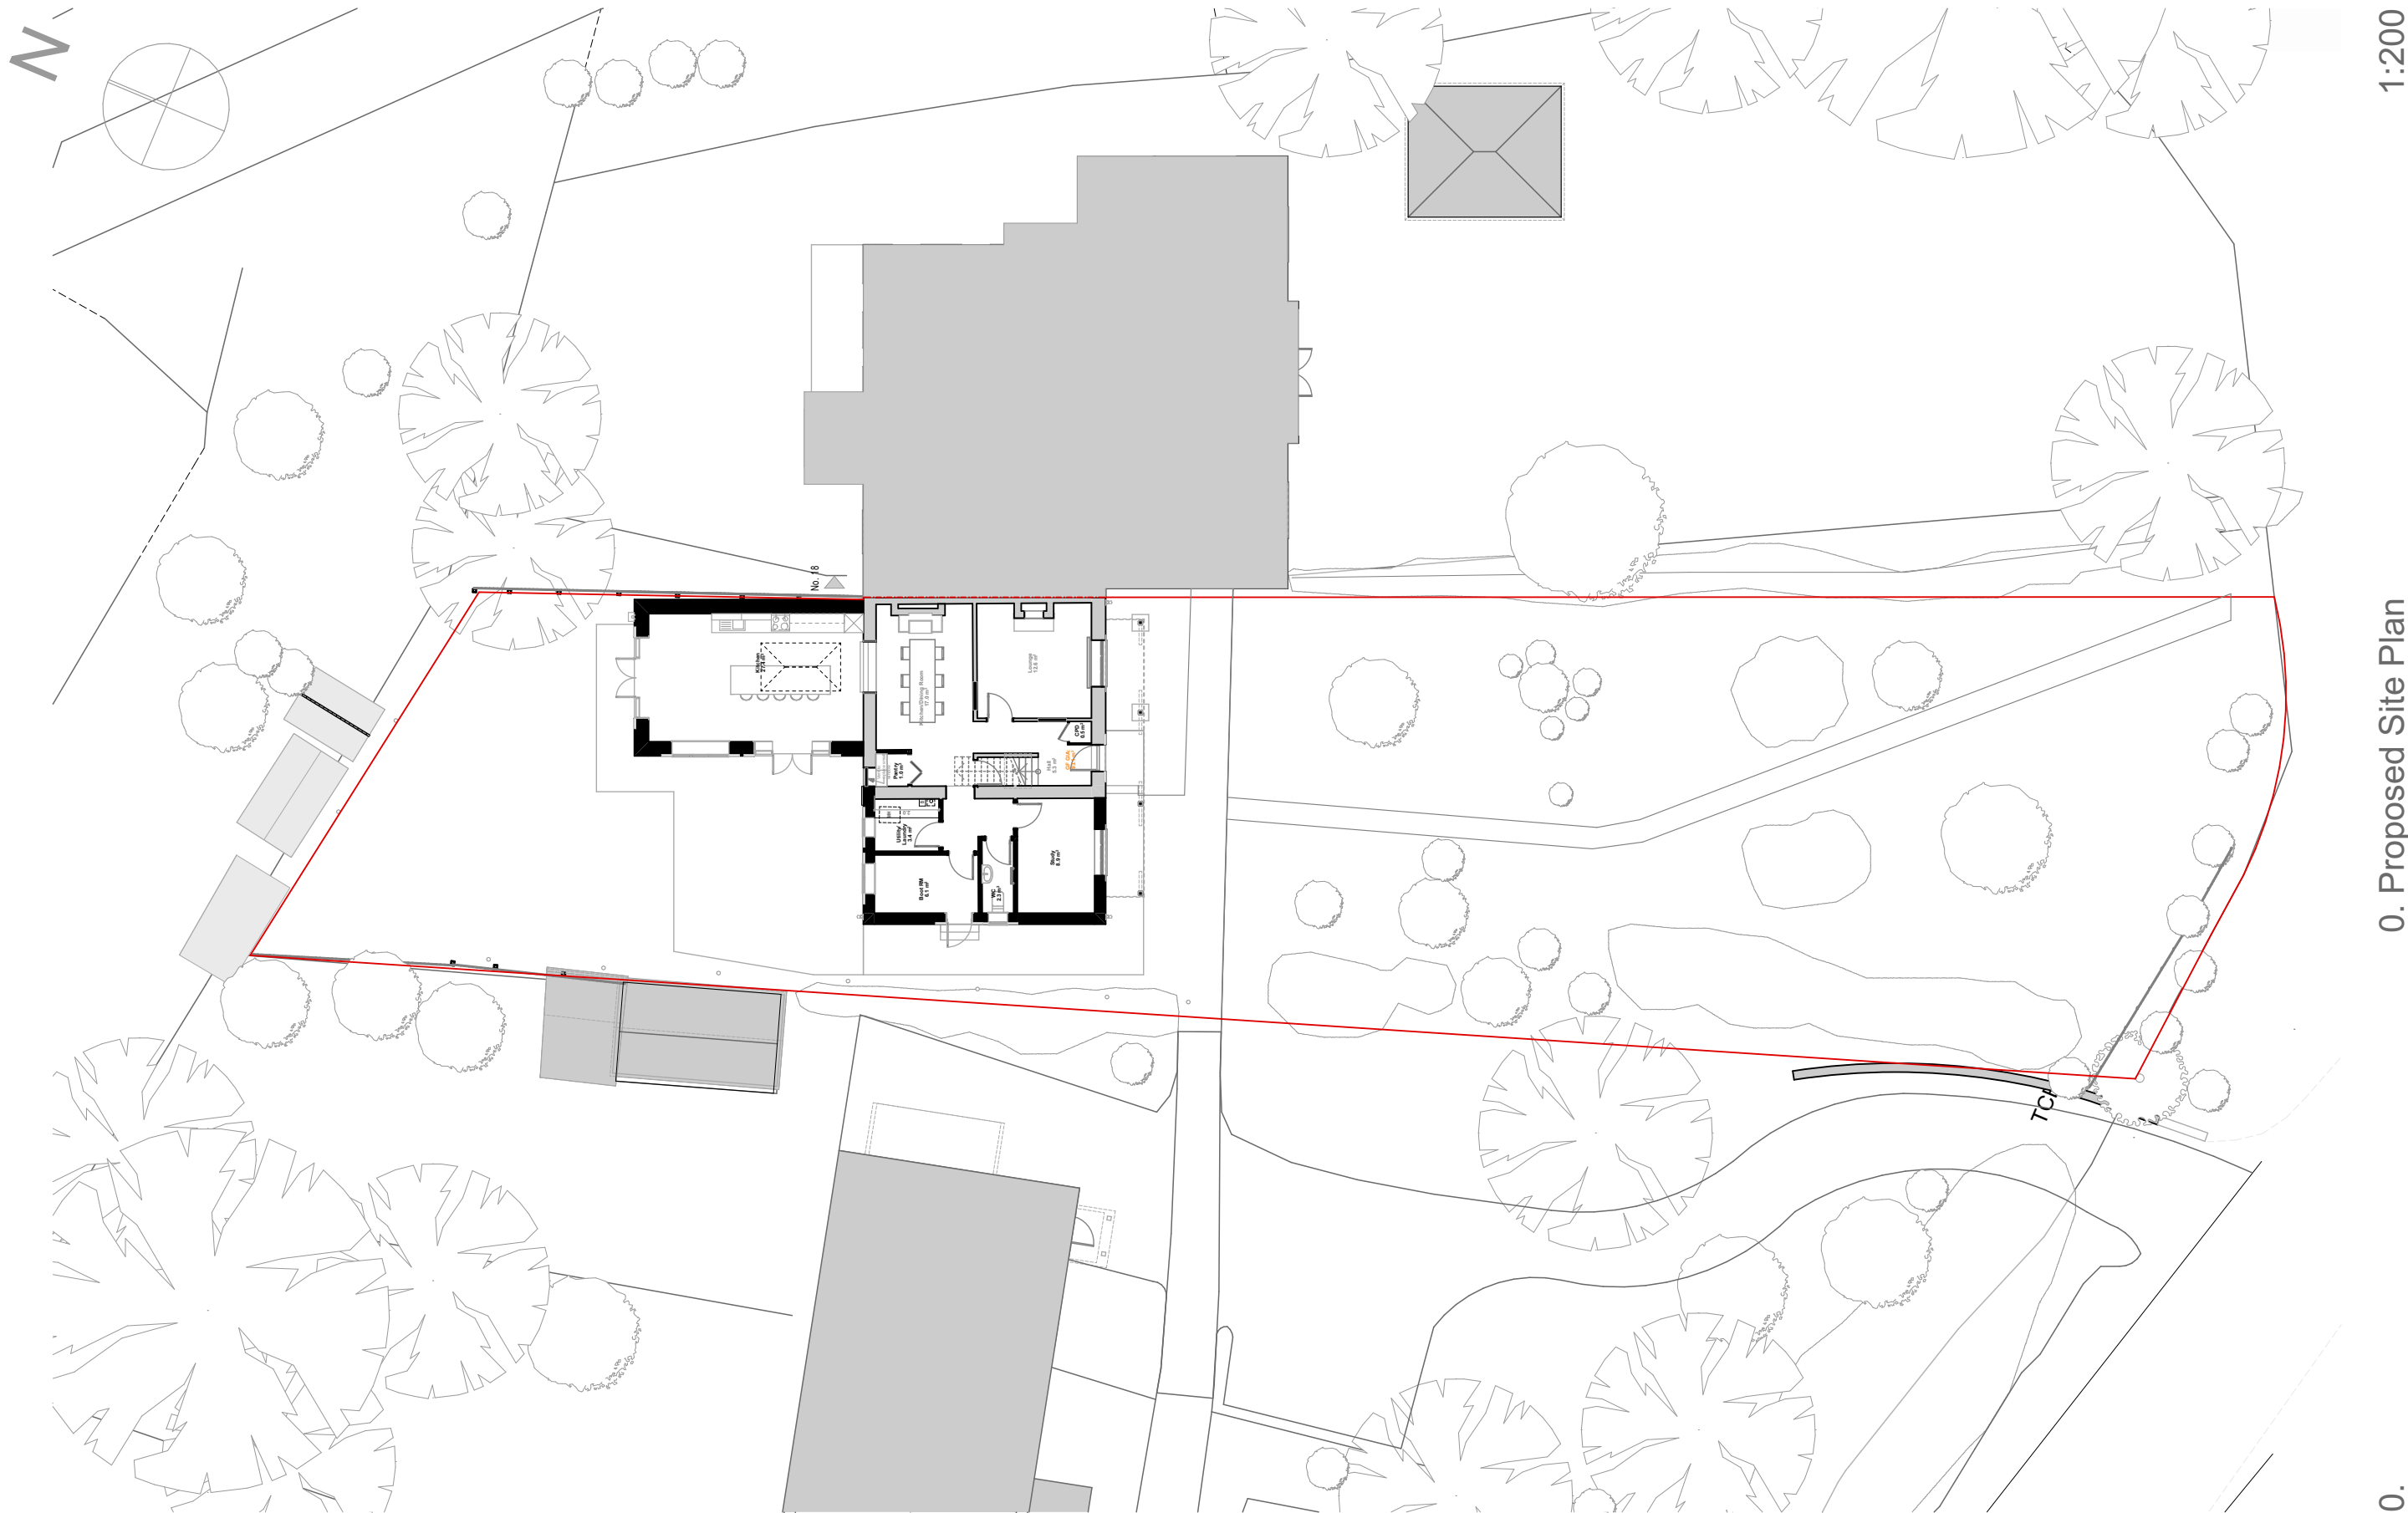

Note: Structural elements estimated to be confirmed on site. See SE Drawings for reference.

1:200



RevID	ChID	Change Name	Date

0564 17 Bewley Crescent, Lacock
Mr Phil Knight

17 Bewley Crescent, Lacock

Proposed Site Plan Showing The Ground Floor Plan
1:100, 1:200@A3
Drg No:0654.02.3 Rev:
File:0564-27-04-26-02-02_17 Bewley Crescent, Lacock
balcony in the middle - Canopy.pln
12/02/2026

Jacques Partnership
Architecture and Planning
Studio 5, Fosse Farm Barns
Nettleton
Chippenham
Wilts SN14 7NJ
01249 783533