




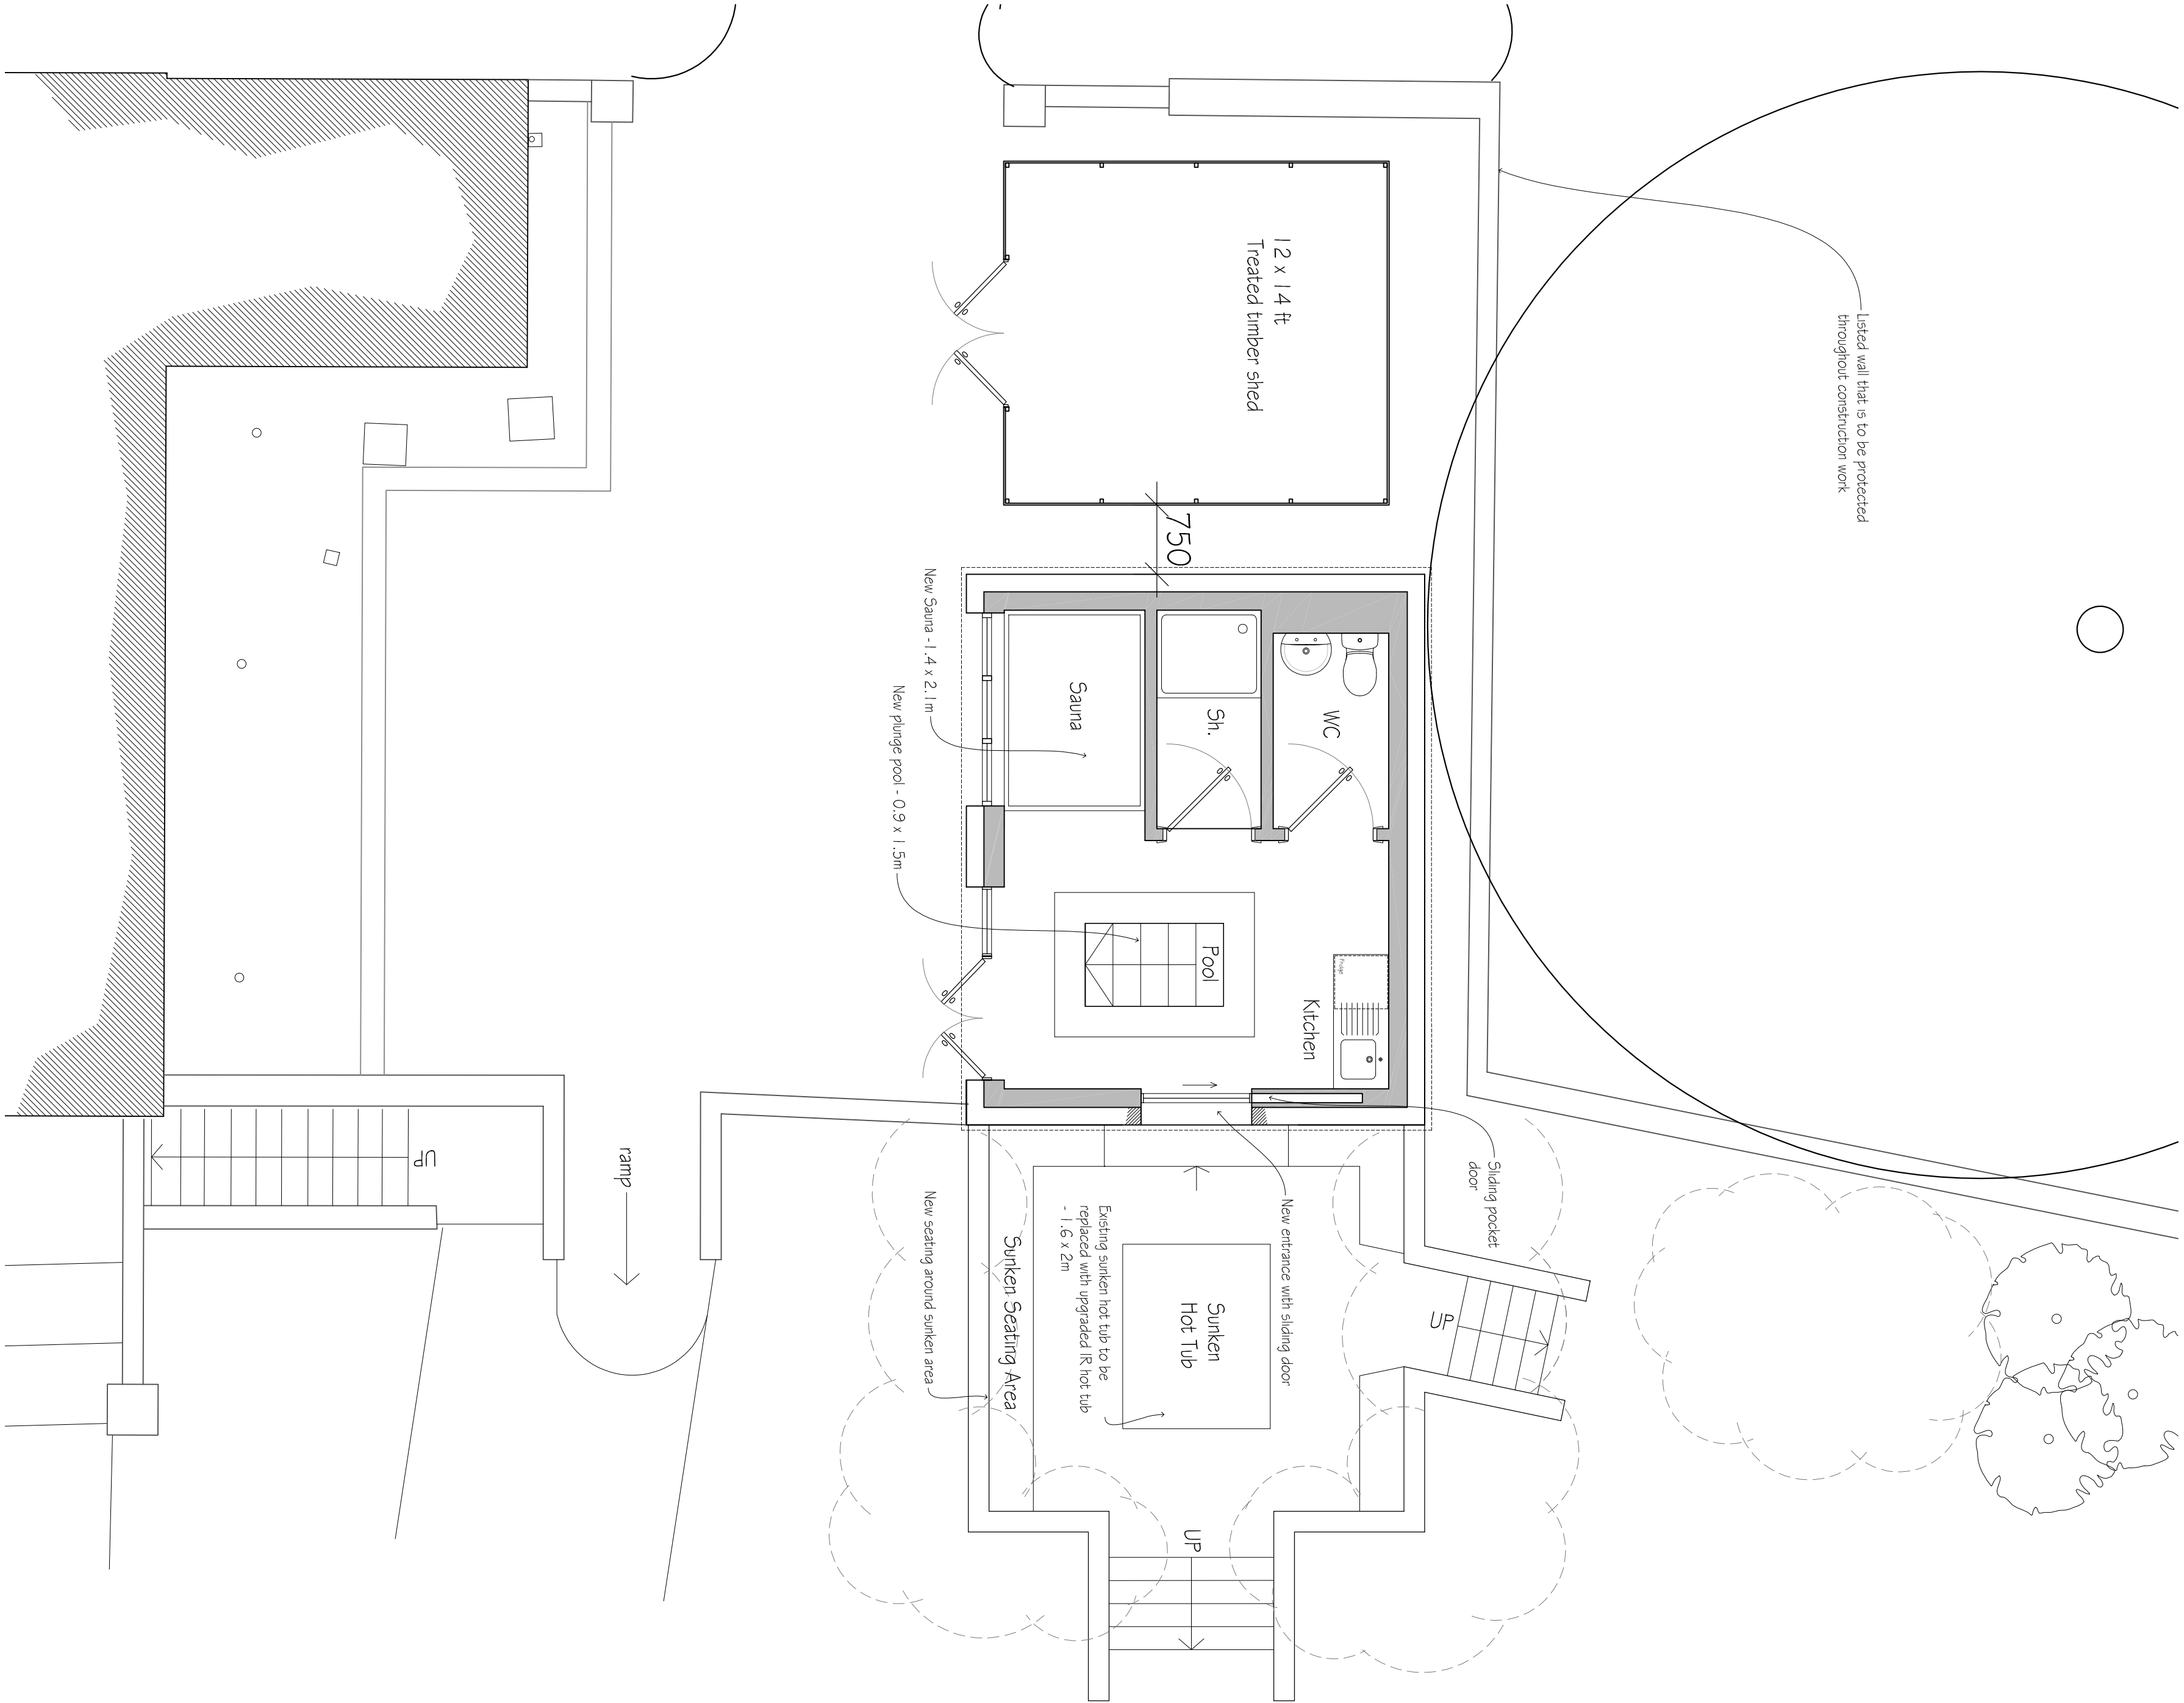


Proposed Floor Plan

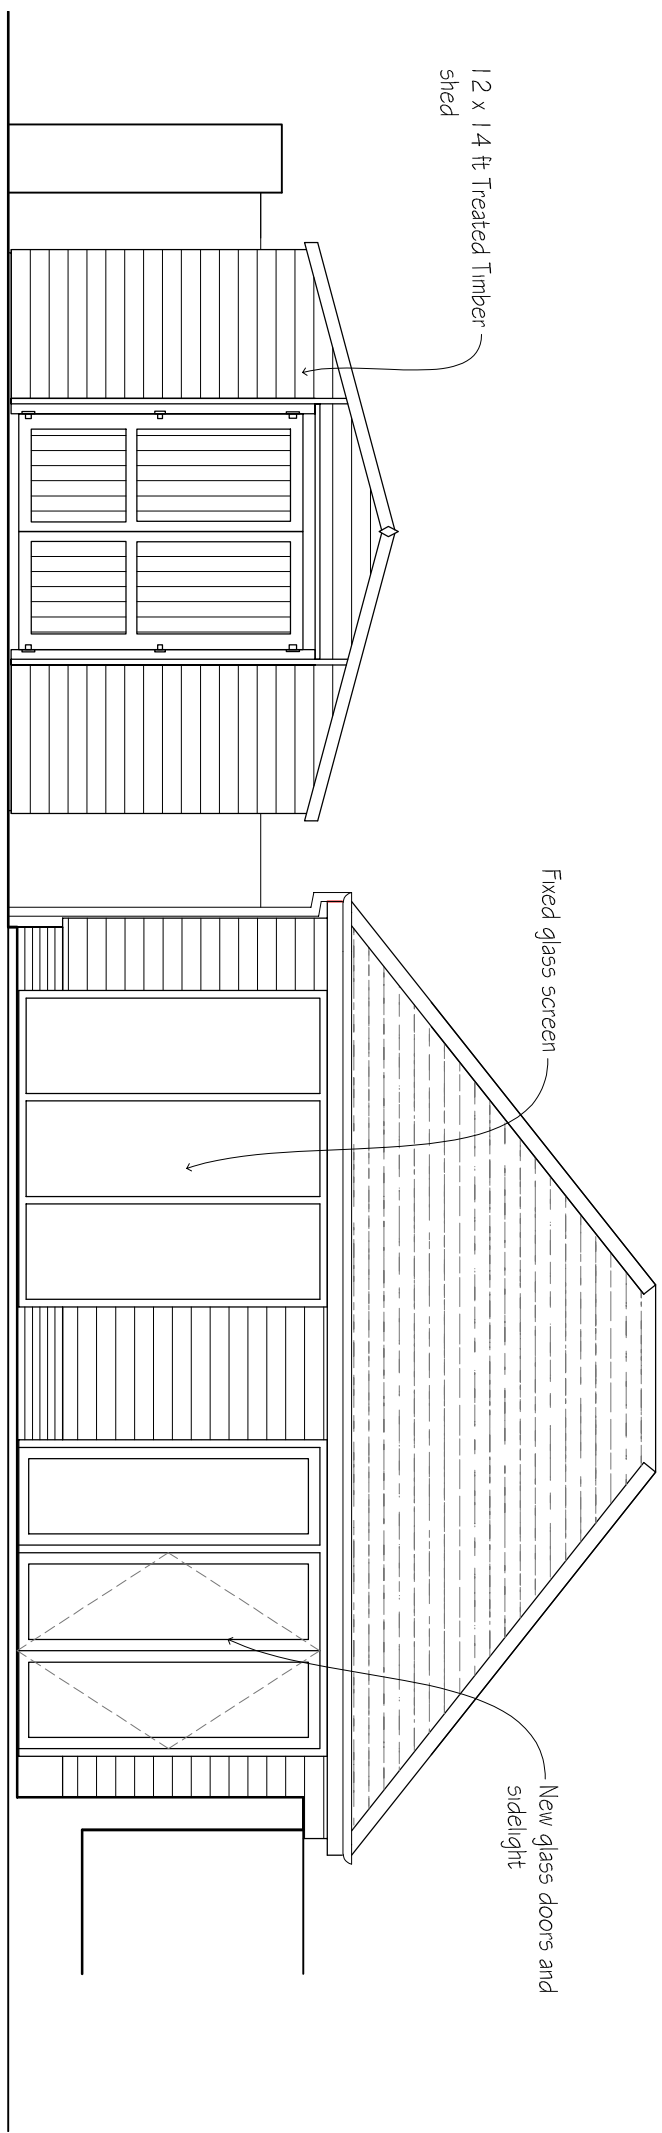


West Elevation

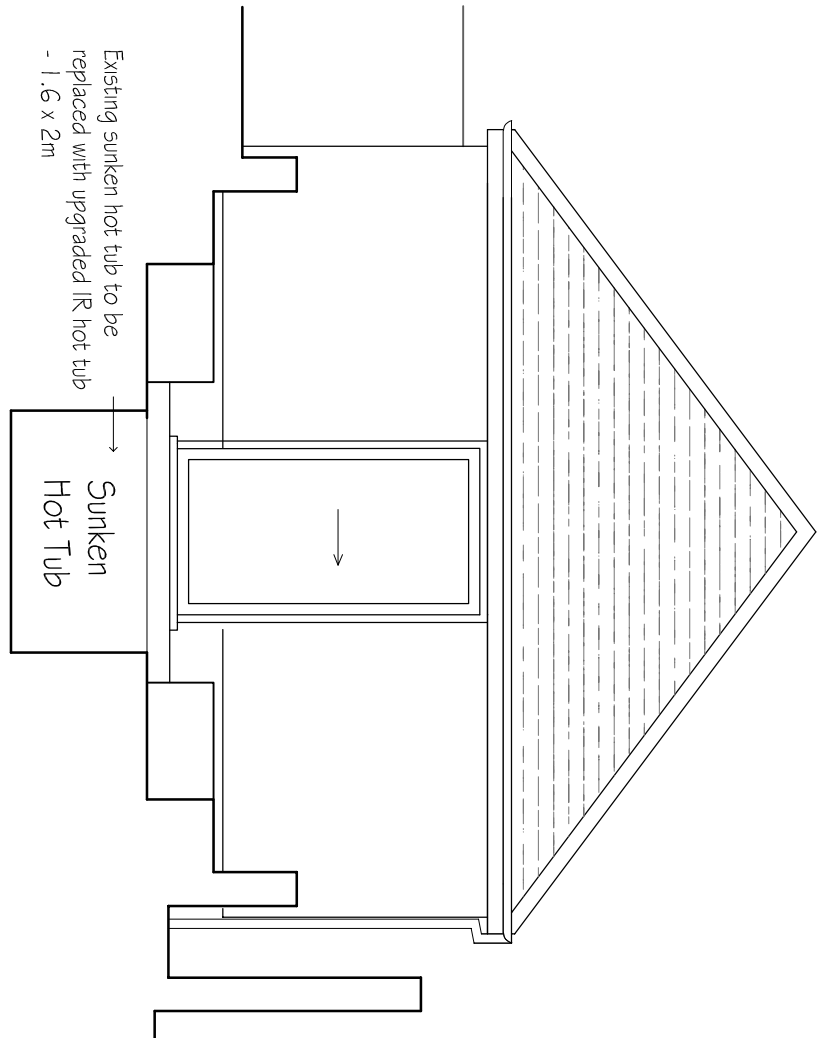

South Elevation

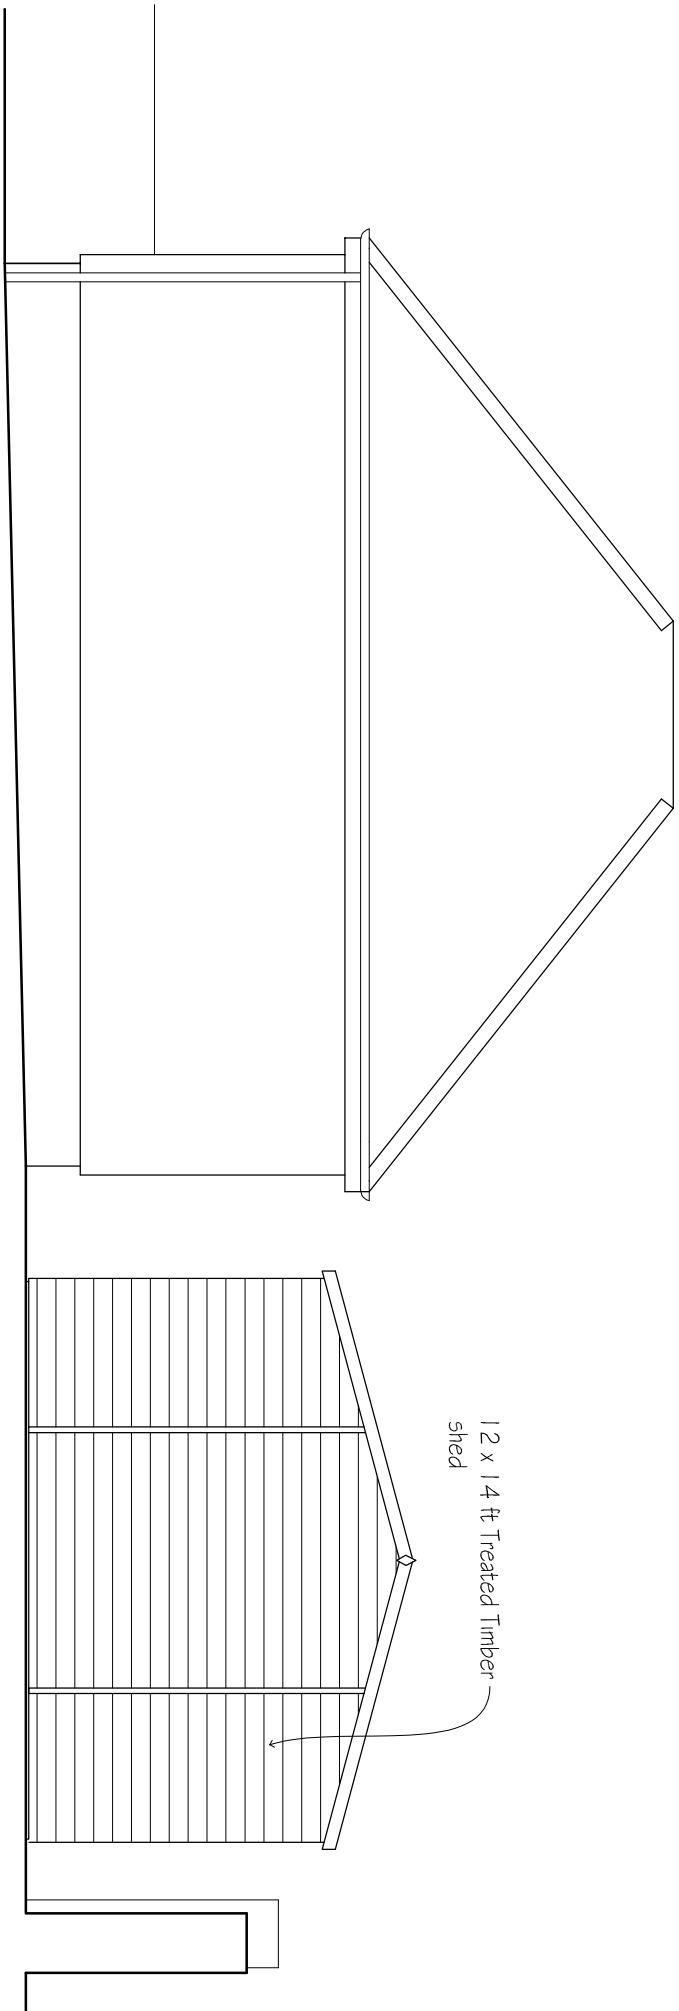

East Elevation

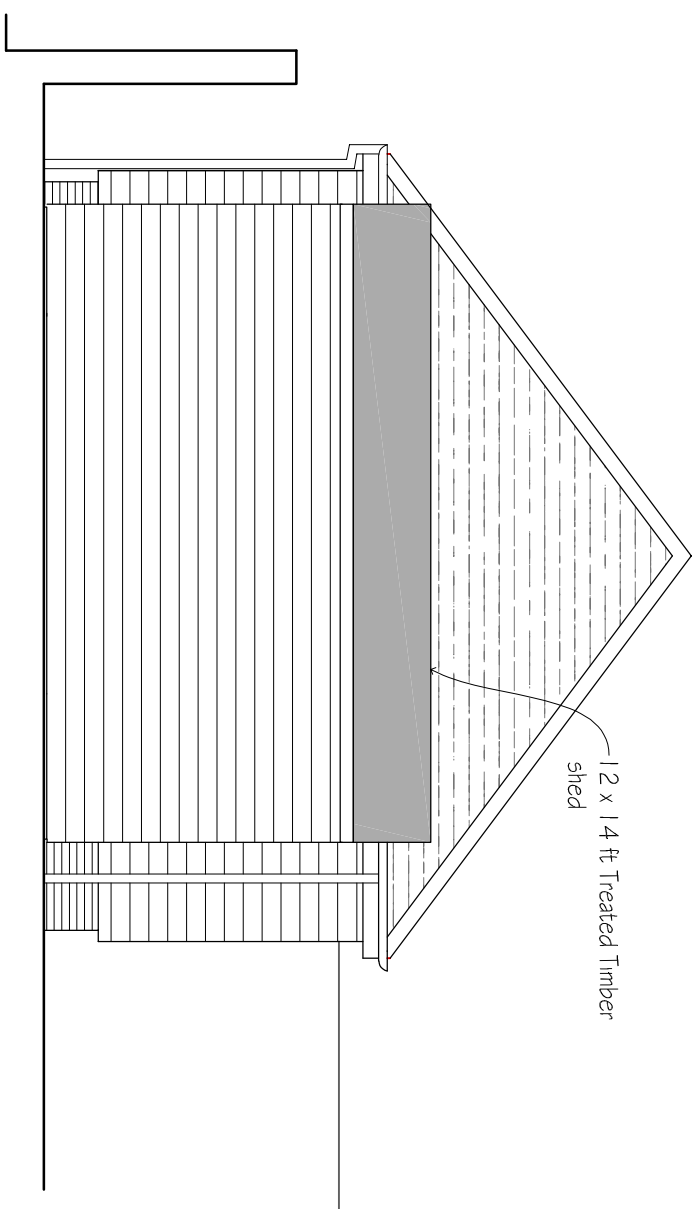

North Elevation

- KEY
- Existing Wall
 - New Wall
 - New or adjusted opening in existing wall
 - Wall to be demolished
 - Rooflight or ceiling feature
 - Head height line (1.5m/2m)

revisions	initial	date
A	AL	19.02.26

Contractors, Sub-Contractors and Suppliers are to check all dimensions and locations of existing and proposed buildings before commencing any shop drawings or building work.

This drawing is copyright and may not be reproduced in any part without the written consent of Fowler Architecture and Planning

project
RECTORY GARDENS HOUSE
Church Lane, Mildenhall

planning

Proposed Layout

scale	drawn by	date
1:50 @A1	SK	Oct 25
250119-100		
drawing no		rev
		A



39 High Street
Pewsey
Wiltshire
SN9 5AF
tel (01672) 569444
fax (01672) 569488
enquiries@faap.co.uk