

REV:		BY:	DATE:
A	FENESTRATION AMENDED	IDH	20.05.21
B	MATERIALS AMENDED	IDH	15.09.21


LEGEND

- ① SIBERIAN LARCH CLADDING
- ② SANDTOFT OLD HOLLOW ROOF TILES
- ③ RECLAIMED FACING BRICKWORK
- ④ METAL WINDOWS RAL7016
- ⑤ METAL FASCIA RAL7015
- ⑥ METAL ROOFLIGHTS RAL7015
- ⑦ NATURAL STONE


NOTE: CHECK ACCURACY OF DIMENSIONS ON SITE. DISCREPENCIES BETWEEN SCALE DIMENSIONS, DRAWINGS OR SPECIFICATION ARE SUBJECT TO VERIFICATION BY BLOCKWORKS GROUP LTD BEFORE PURCHASING, MANUFACTURE OR CONSTRUCTION WORK PROCEEDS. ALL DISCREPENCIES SHOULD BE REPORTED BACK TO THE ARCHITECT.

© 2017 Blockworks Group Ltd


PLANNING	
Ian Hodder RIBA Architect Pitmaston House, Malvern Road, Worcester WR2 4ZG Tel: 01905 353535 E-mail: ian.hodder@blockworks.co.uk	
 BLOCKWORKS the excitement is building...	
Site Thoulstone Farm	
Title Dwellings Modern Barn Elevations - As Consented	
Scale 1:100@A3	Date DEC 20
Drawn IDH	Checked -
Drawing No. TF SK188	Rev. B

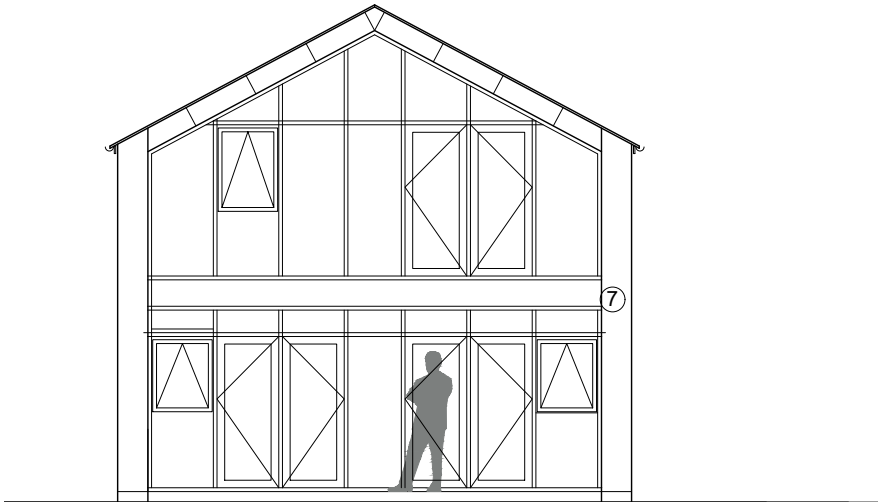


South West Elevation - Plot 1 + Plot 2 + Plot 3

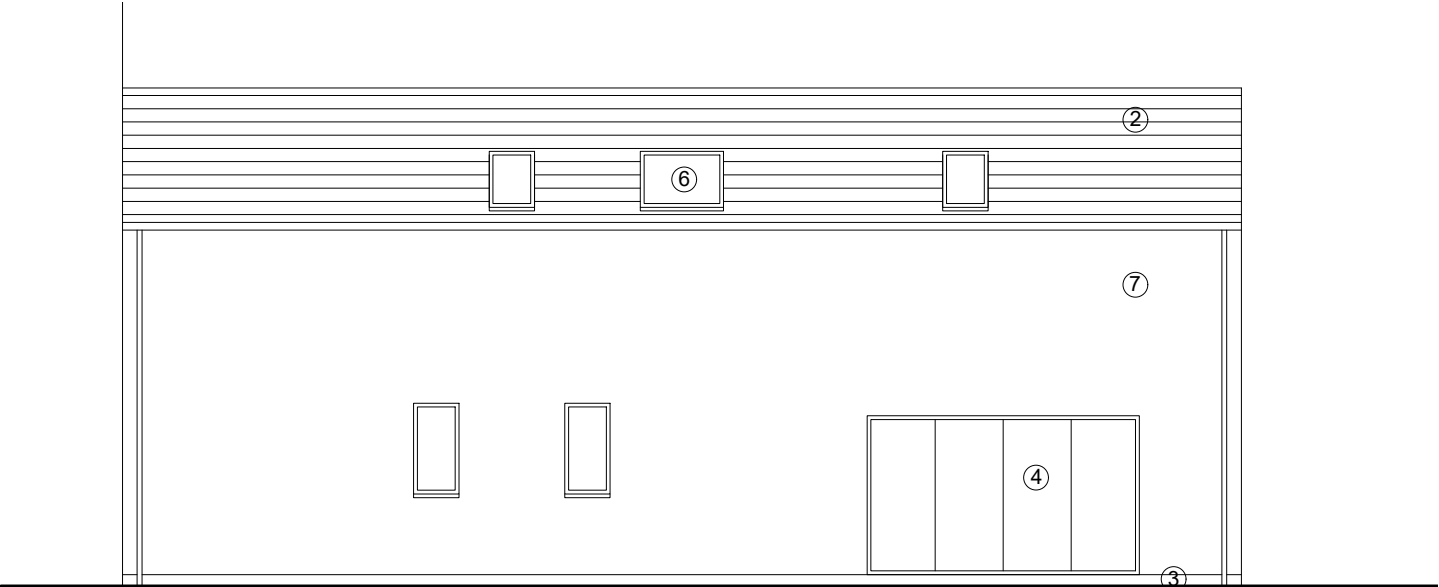


North West Elevation - Plot 1

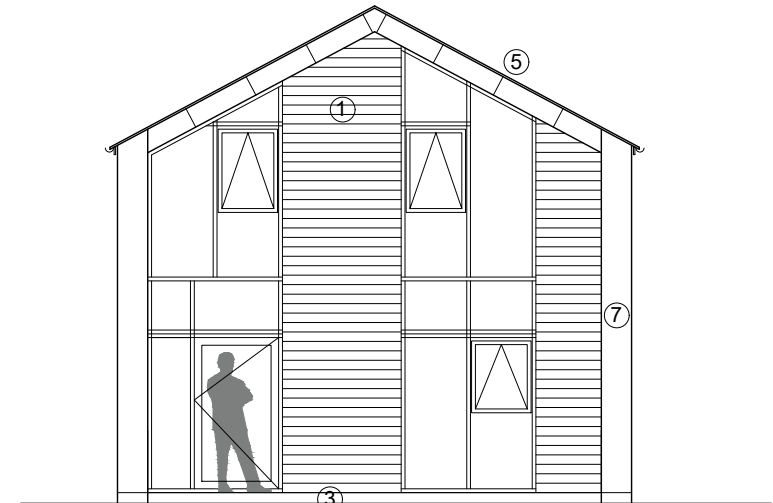

North East Elevation - Plot 1 + Plot 2 + Plot 3

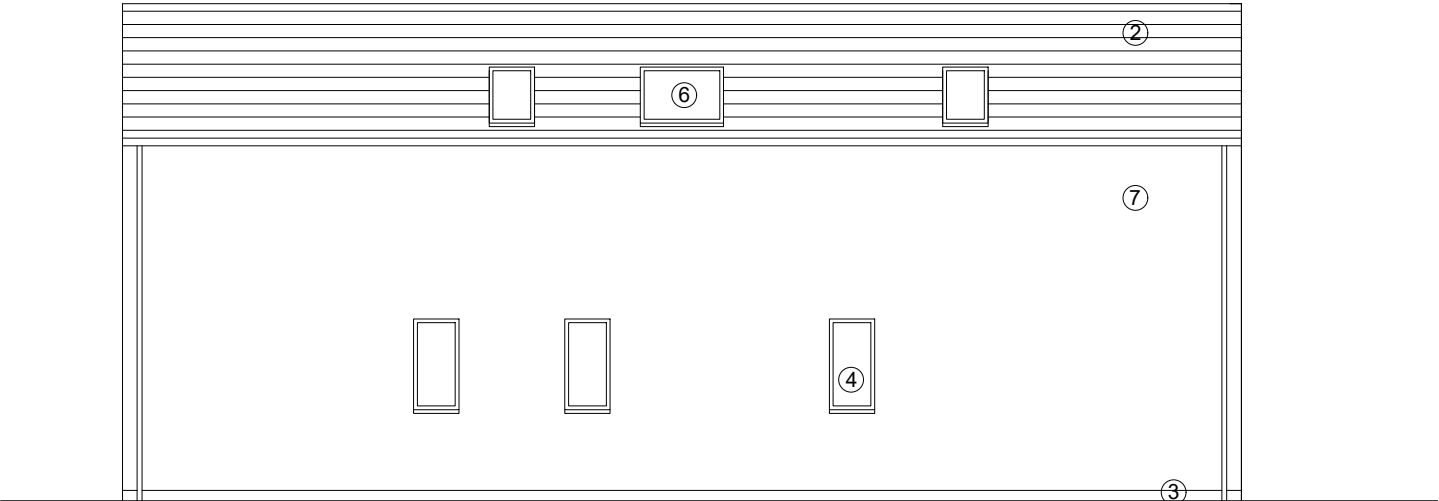

North West Elevation - Plot 2 + Plot 3

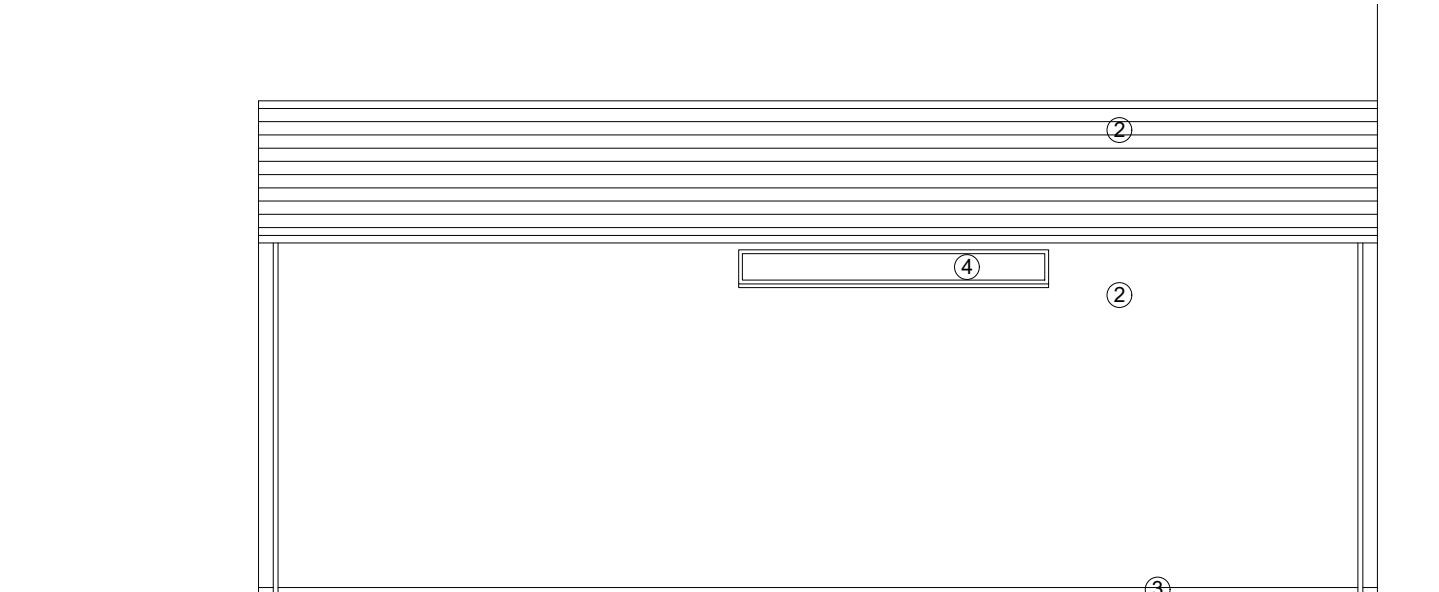

South East Elevation - Polt 1 + Plot 2 + Plot 3

