



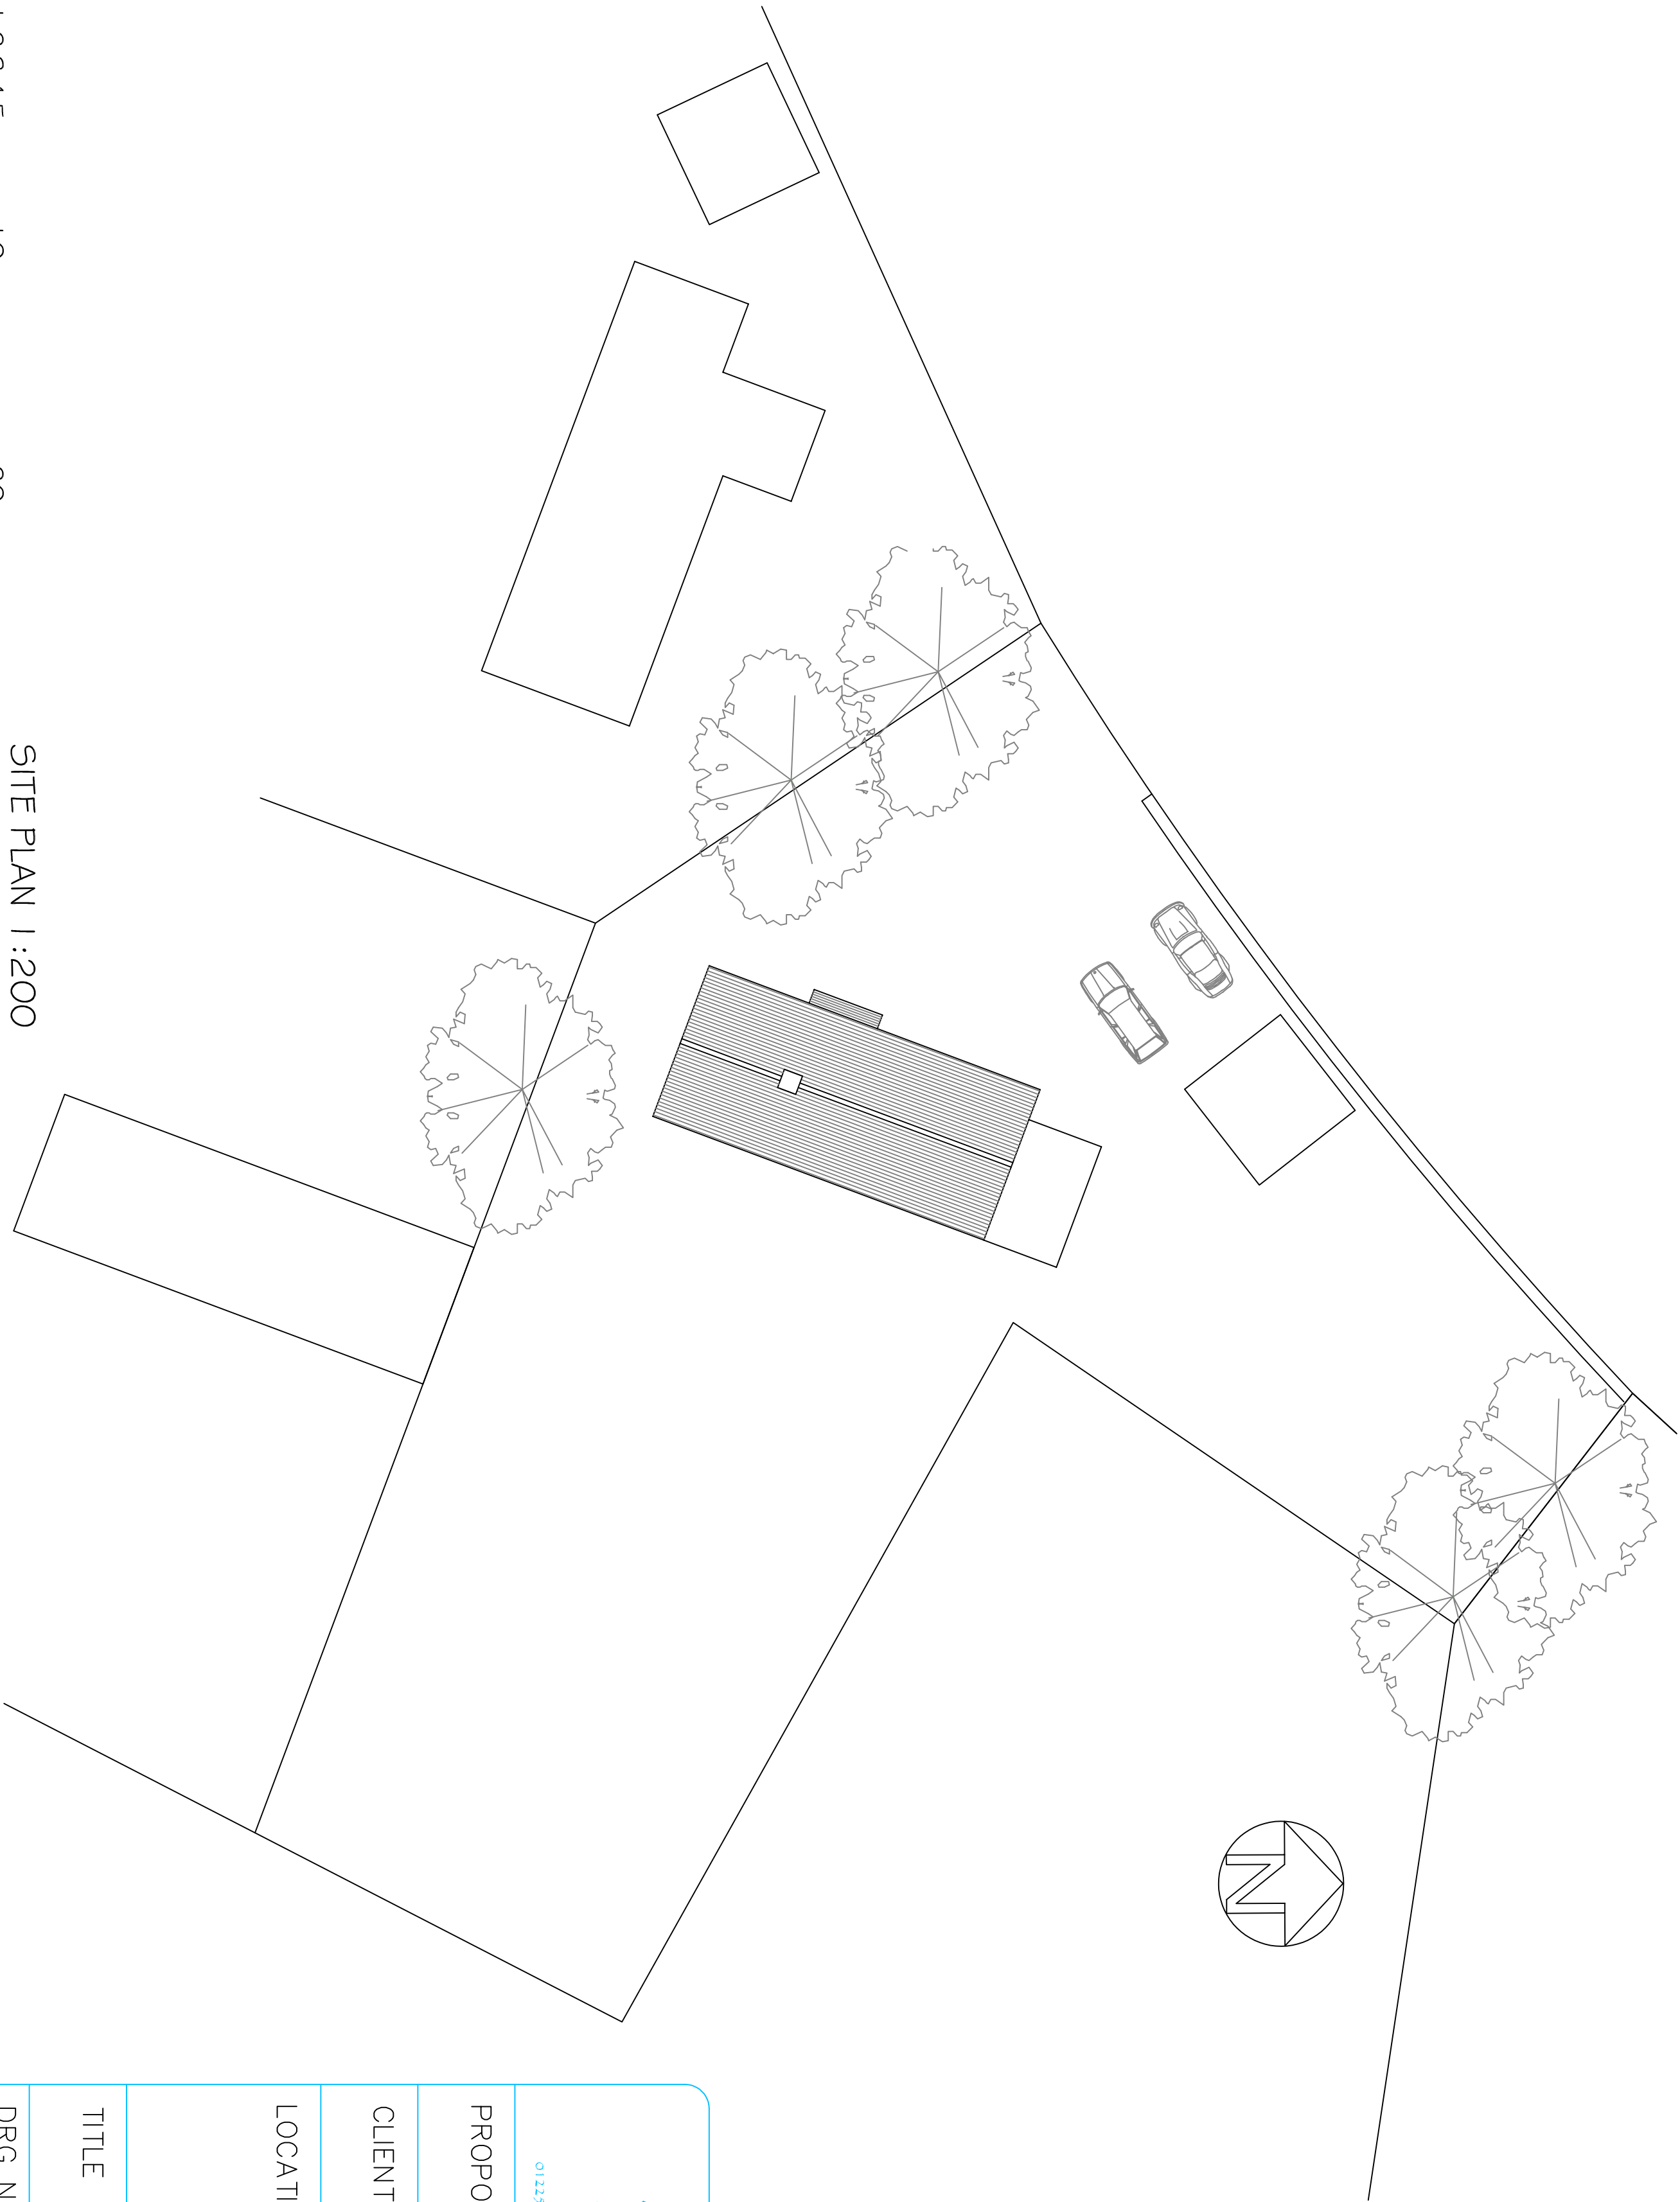

SITE PLAN 1:200

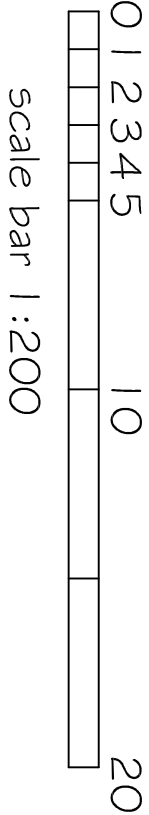

SJF PLANNING & DESIGN SERVICE		
01225 792078 simon@earthbel@gmail.com		
PROPOSED	SECOND STOREY SIDE & SINGLE STOREY FRONT EXTENSIONS	
CLIENT	MRS D TRISTRAM	
LOCATION	NEWLANDS HOUSE NEWLANDS ROAD CORSHAM SN13 0BS	
TITLE	EXISTING BLOCK PLAN 1:200	
DRG NO	ISSUE	DATE
2606-4	1	JAN 2026