


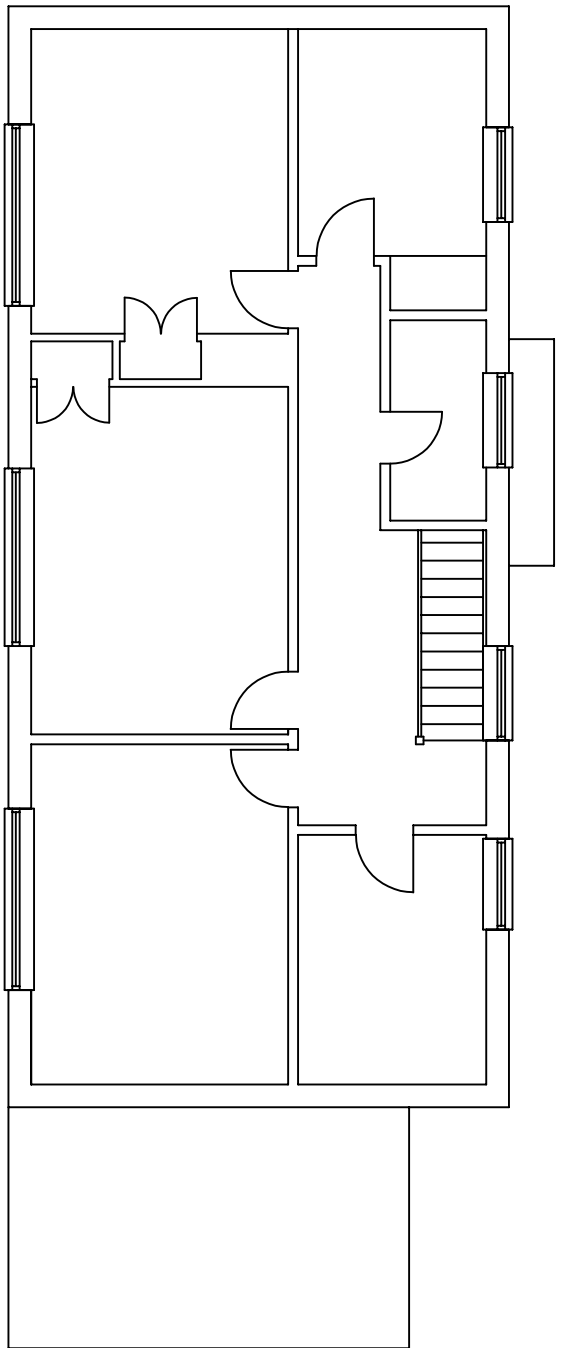


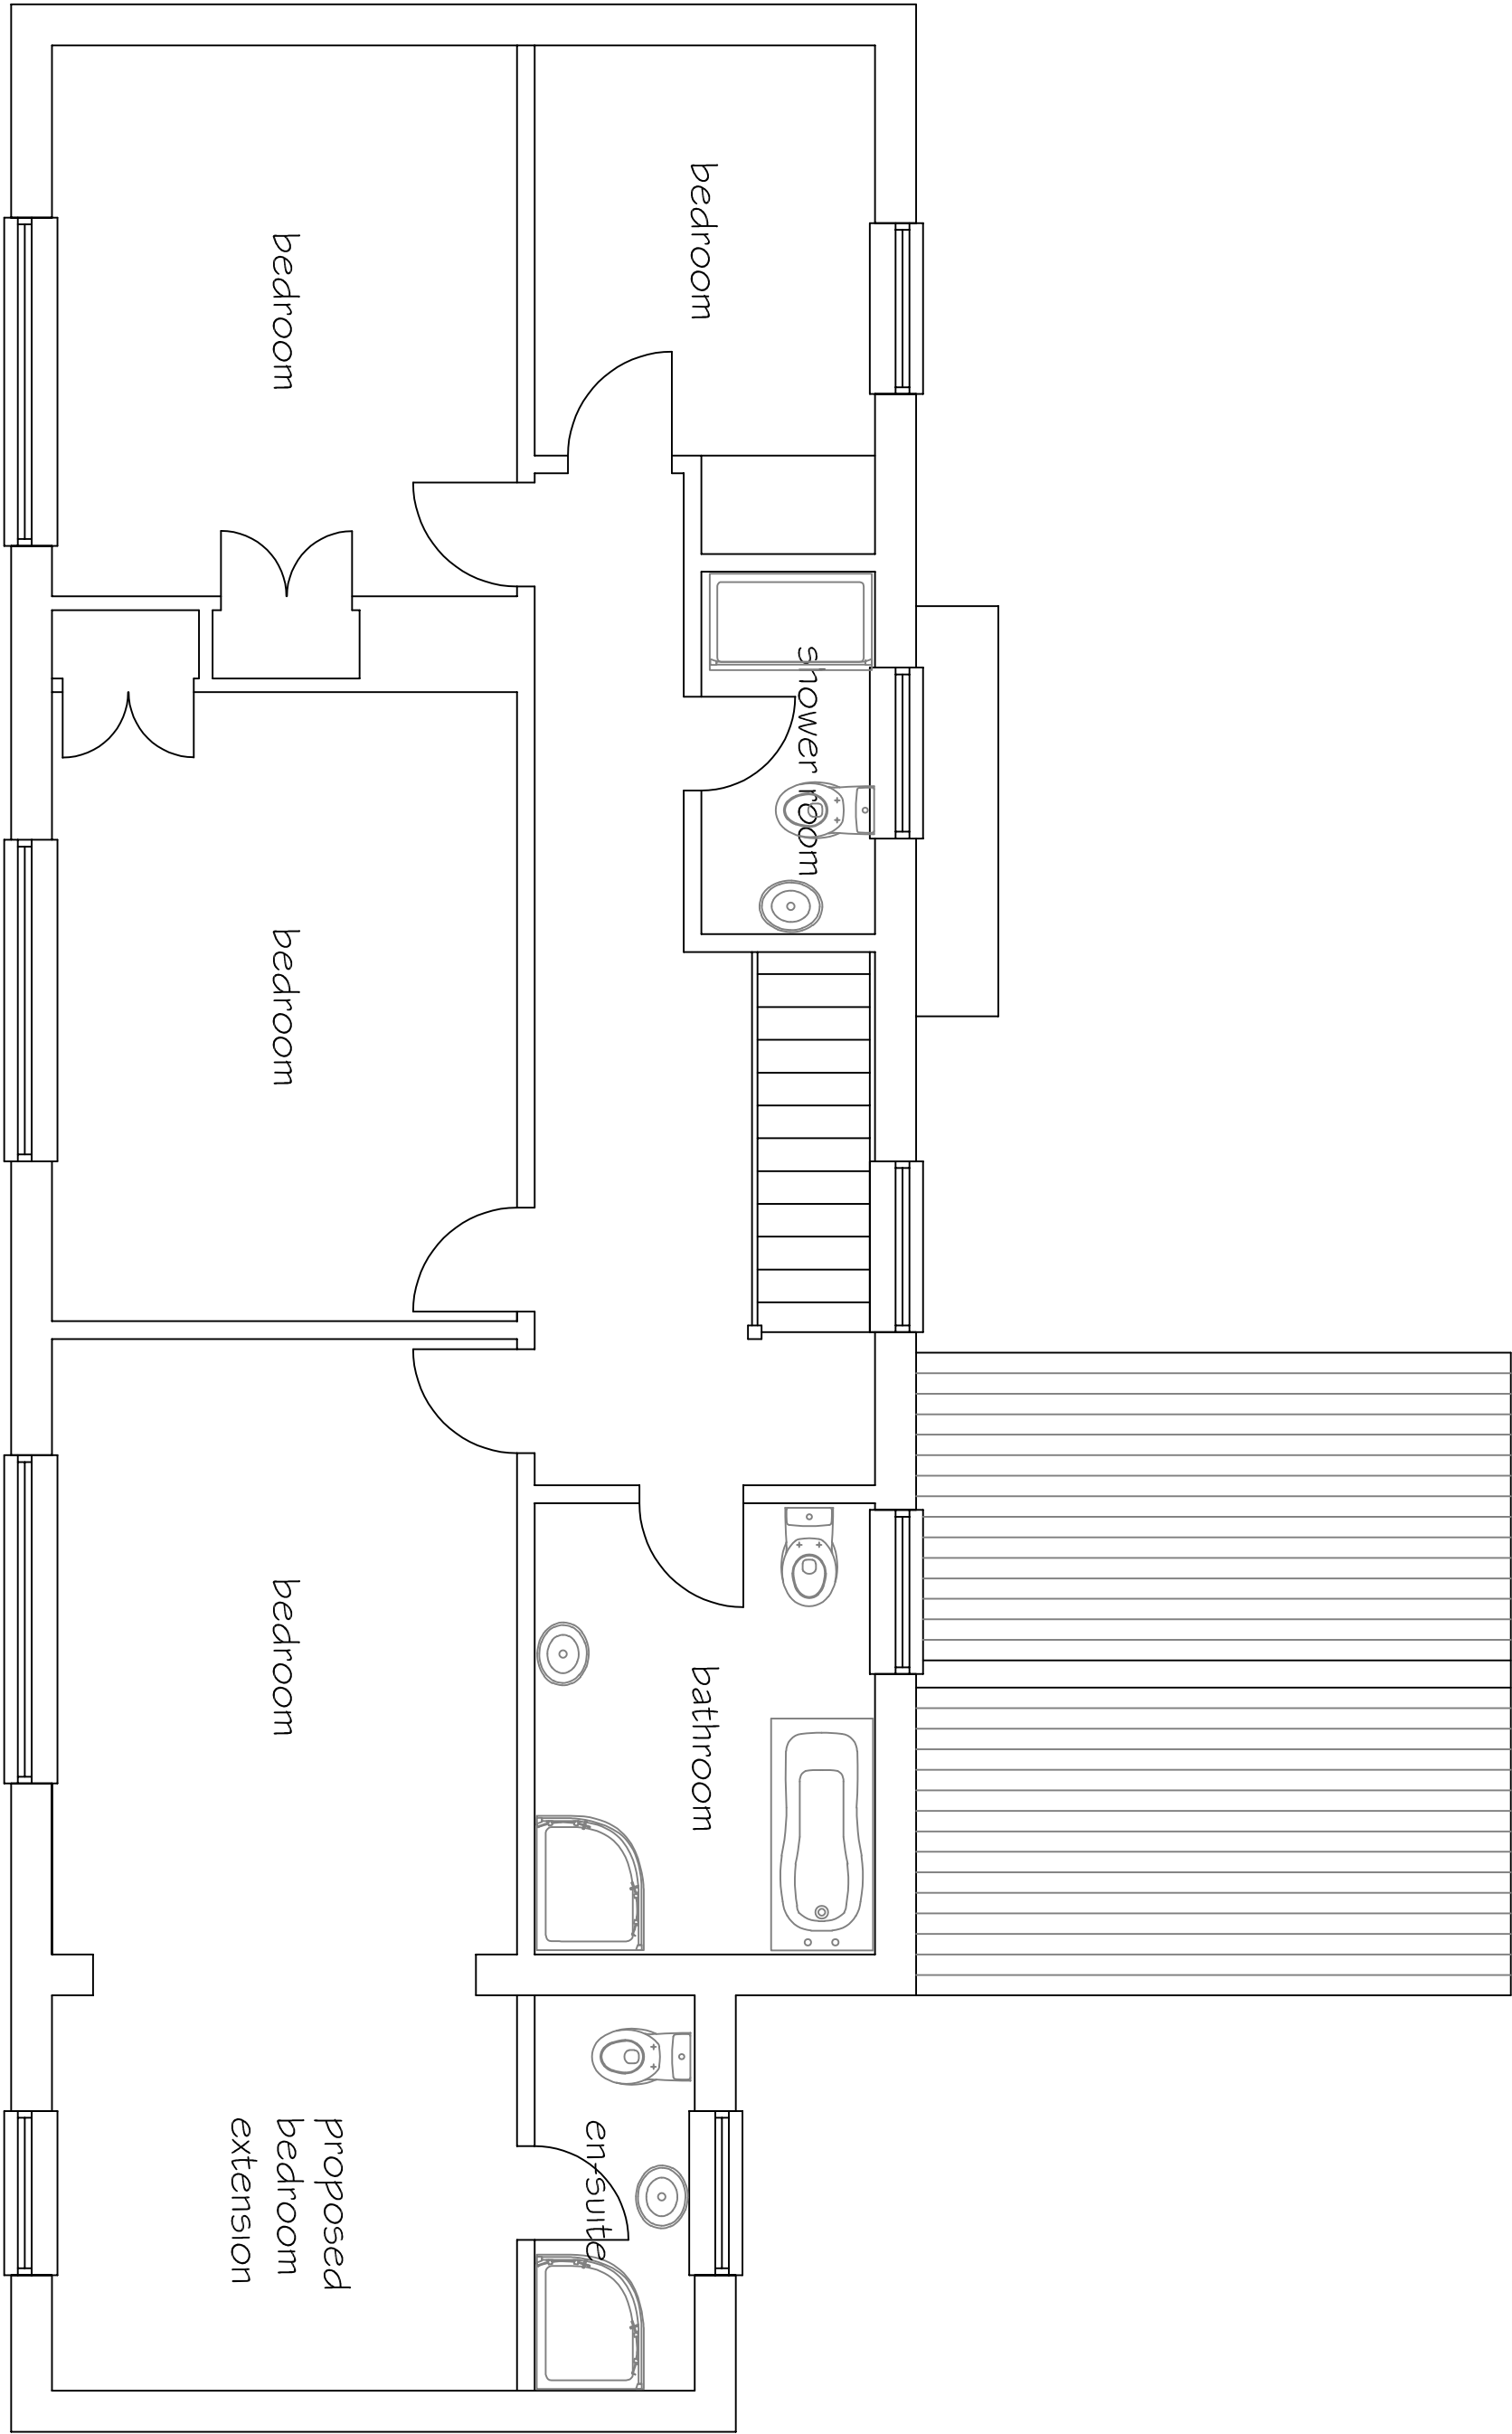



EXISTING FIRST FLOOR PLAN 1:100

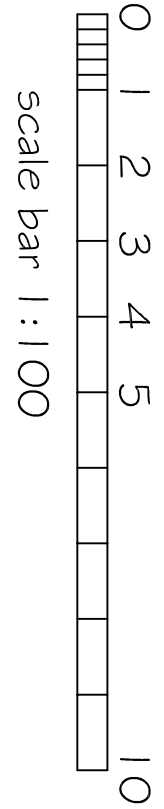


PROPOSED FIRST FLOOR PLAN 1:50

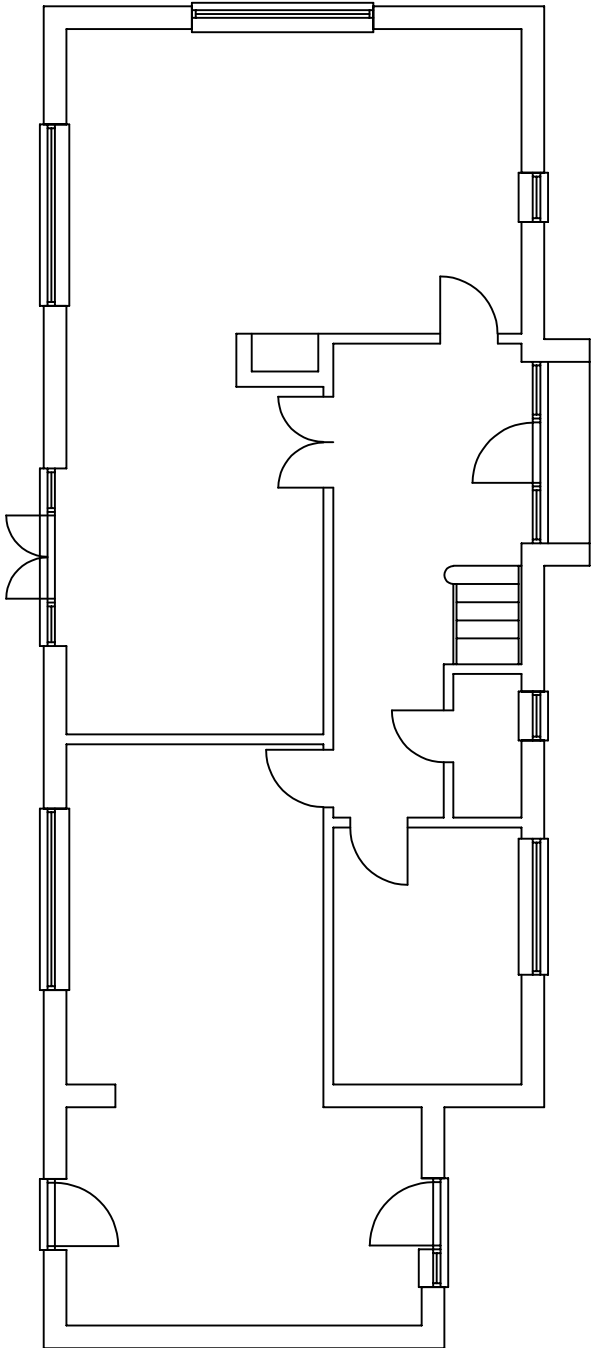


EXISTING GROUND FLOOR PLAN 1:100

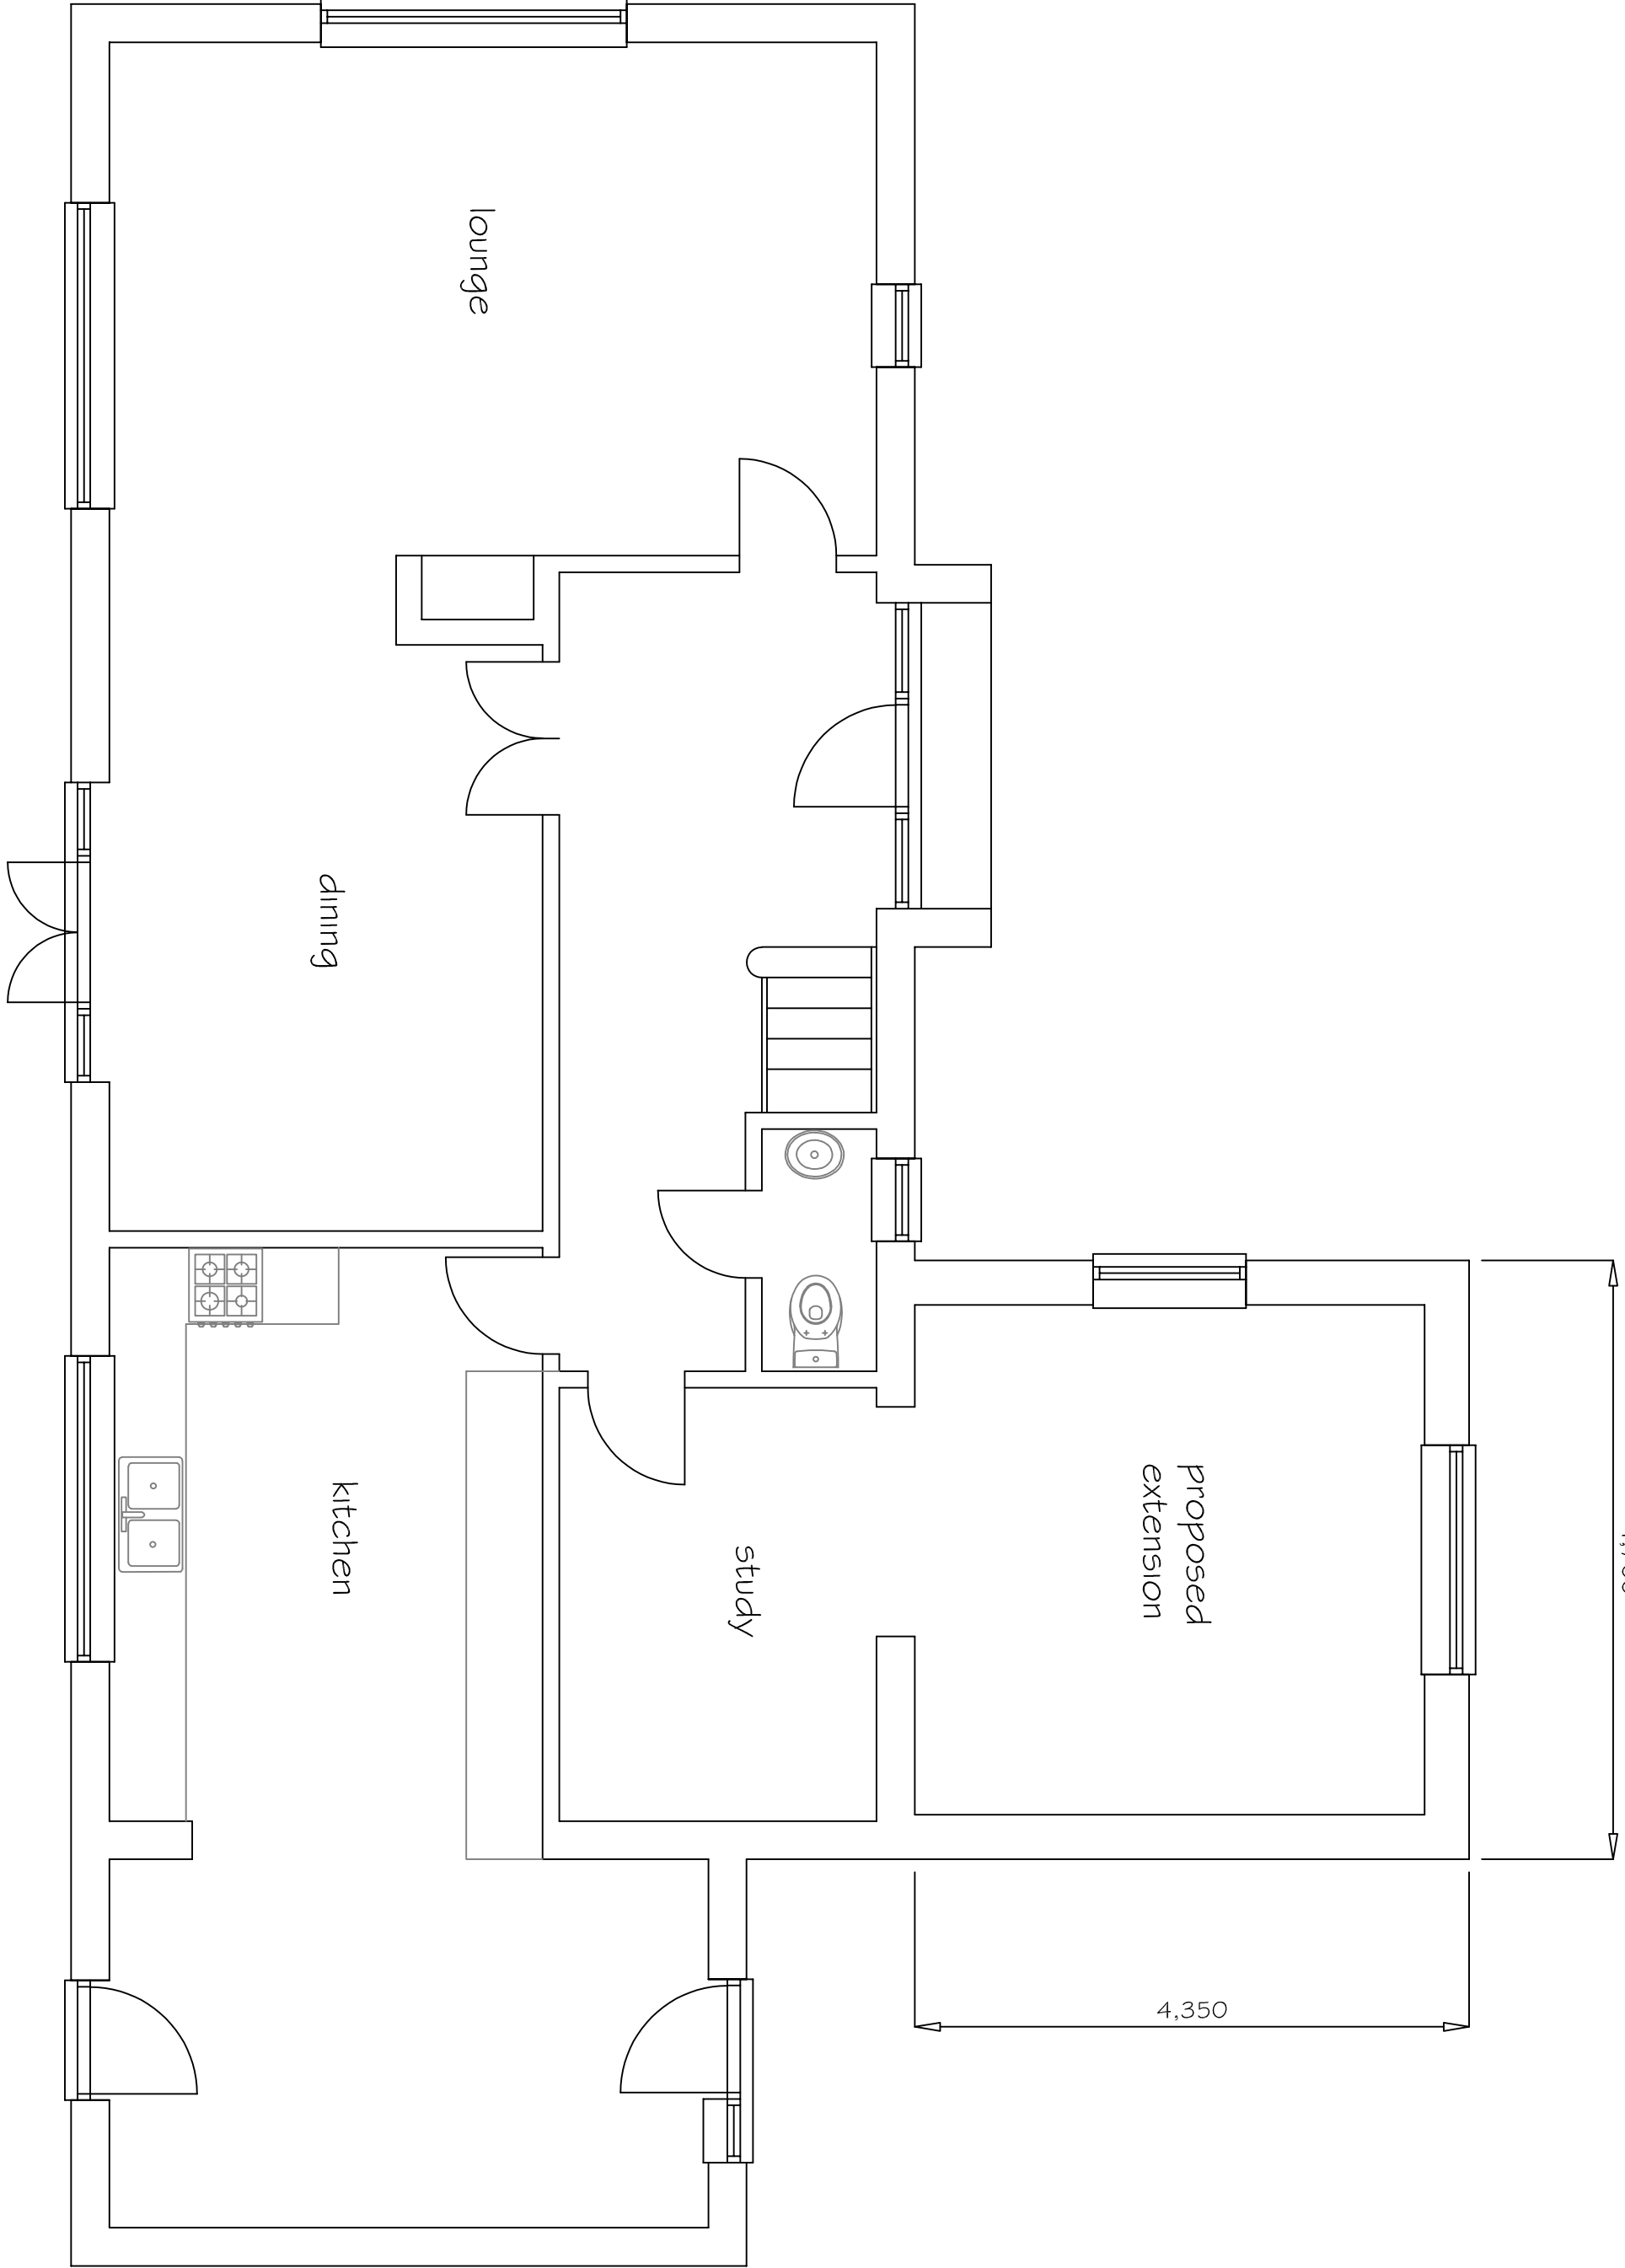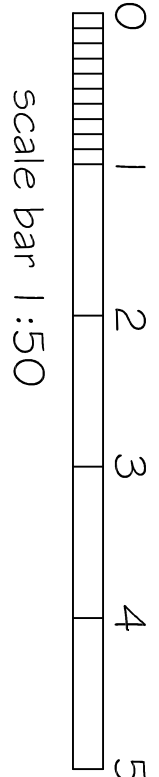

PROPOSED GROUND FLOOR PLAN 1:50

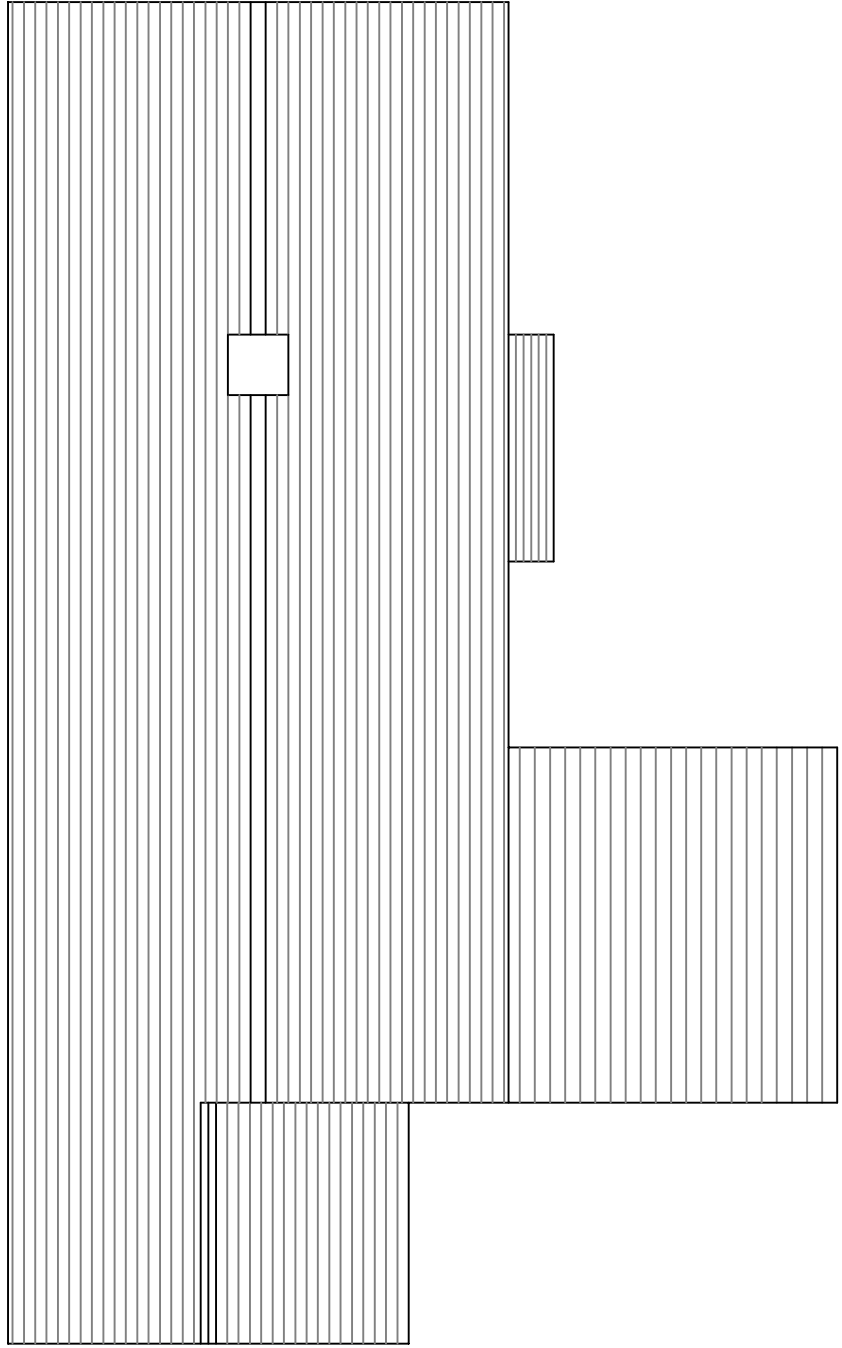

PROPOSED ROOF PLAN 1:100

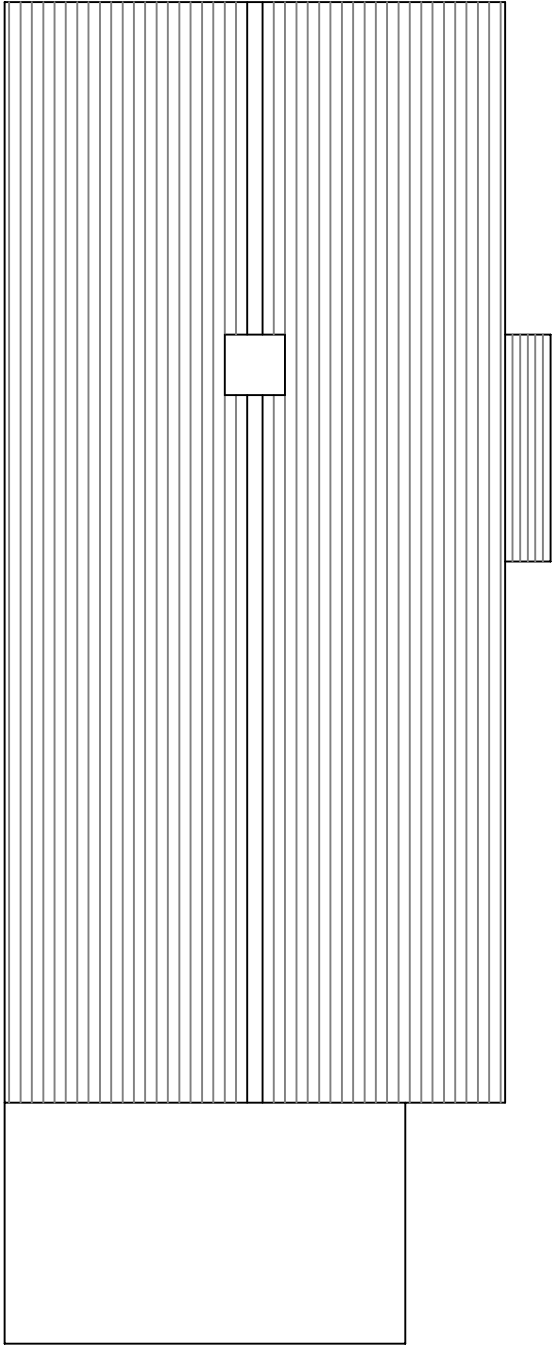

EXISTING ROOF PLAN 1:100

SJF PLANNING & DESIGN SERVICE 01225 782078 simon@sjfdesign.co.uk			
PROPOSED SECOND STOREY SIDE & SINGLE STOREY FRONT EXTENSIONS		MRS D TRISTRAM	
LOCATION NEWLANDS HOUSE NEWLANDS ROAD CORSHAM SN13 0BS		TITLE PROPOSED FLOOR PLANS	
DRG NO 2606-2	ISSUE 1	DATE JAN 2026	