



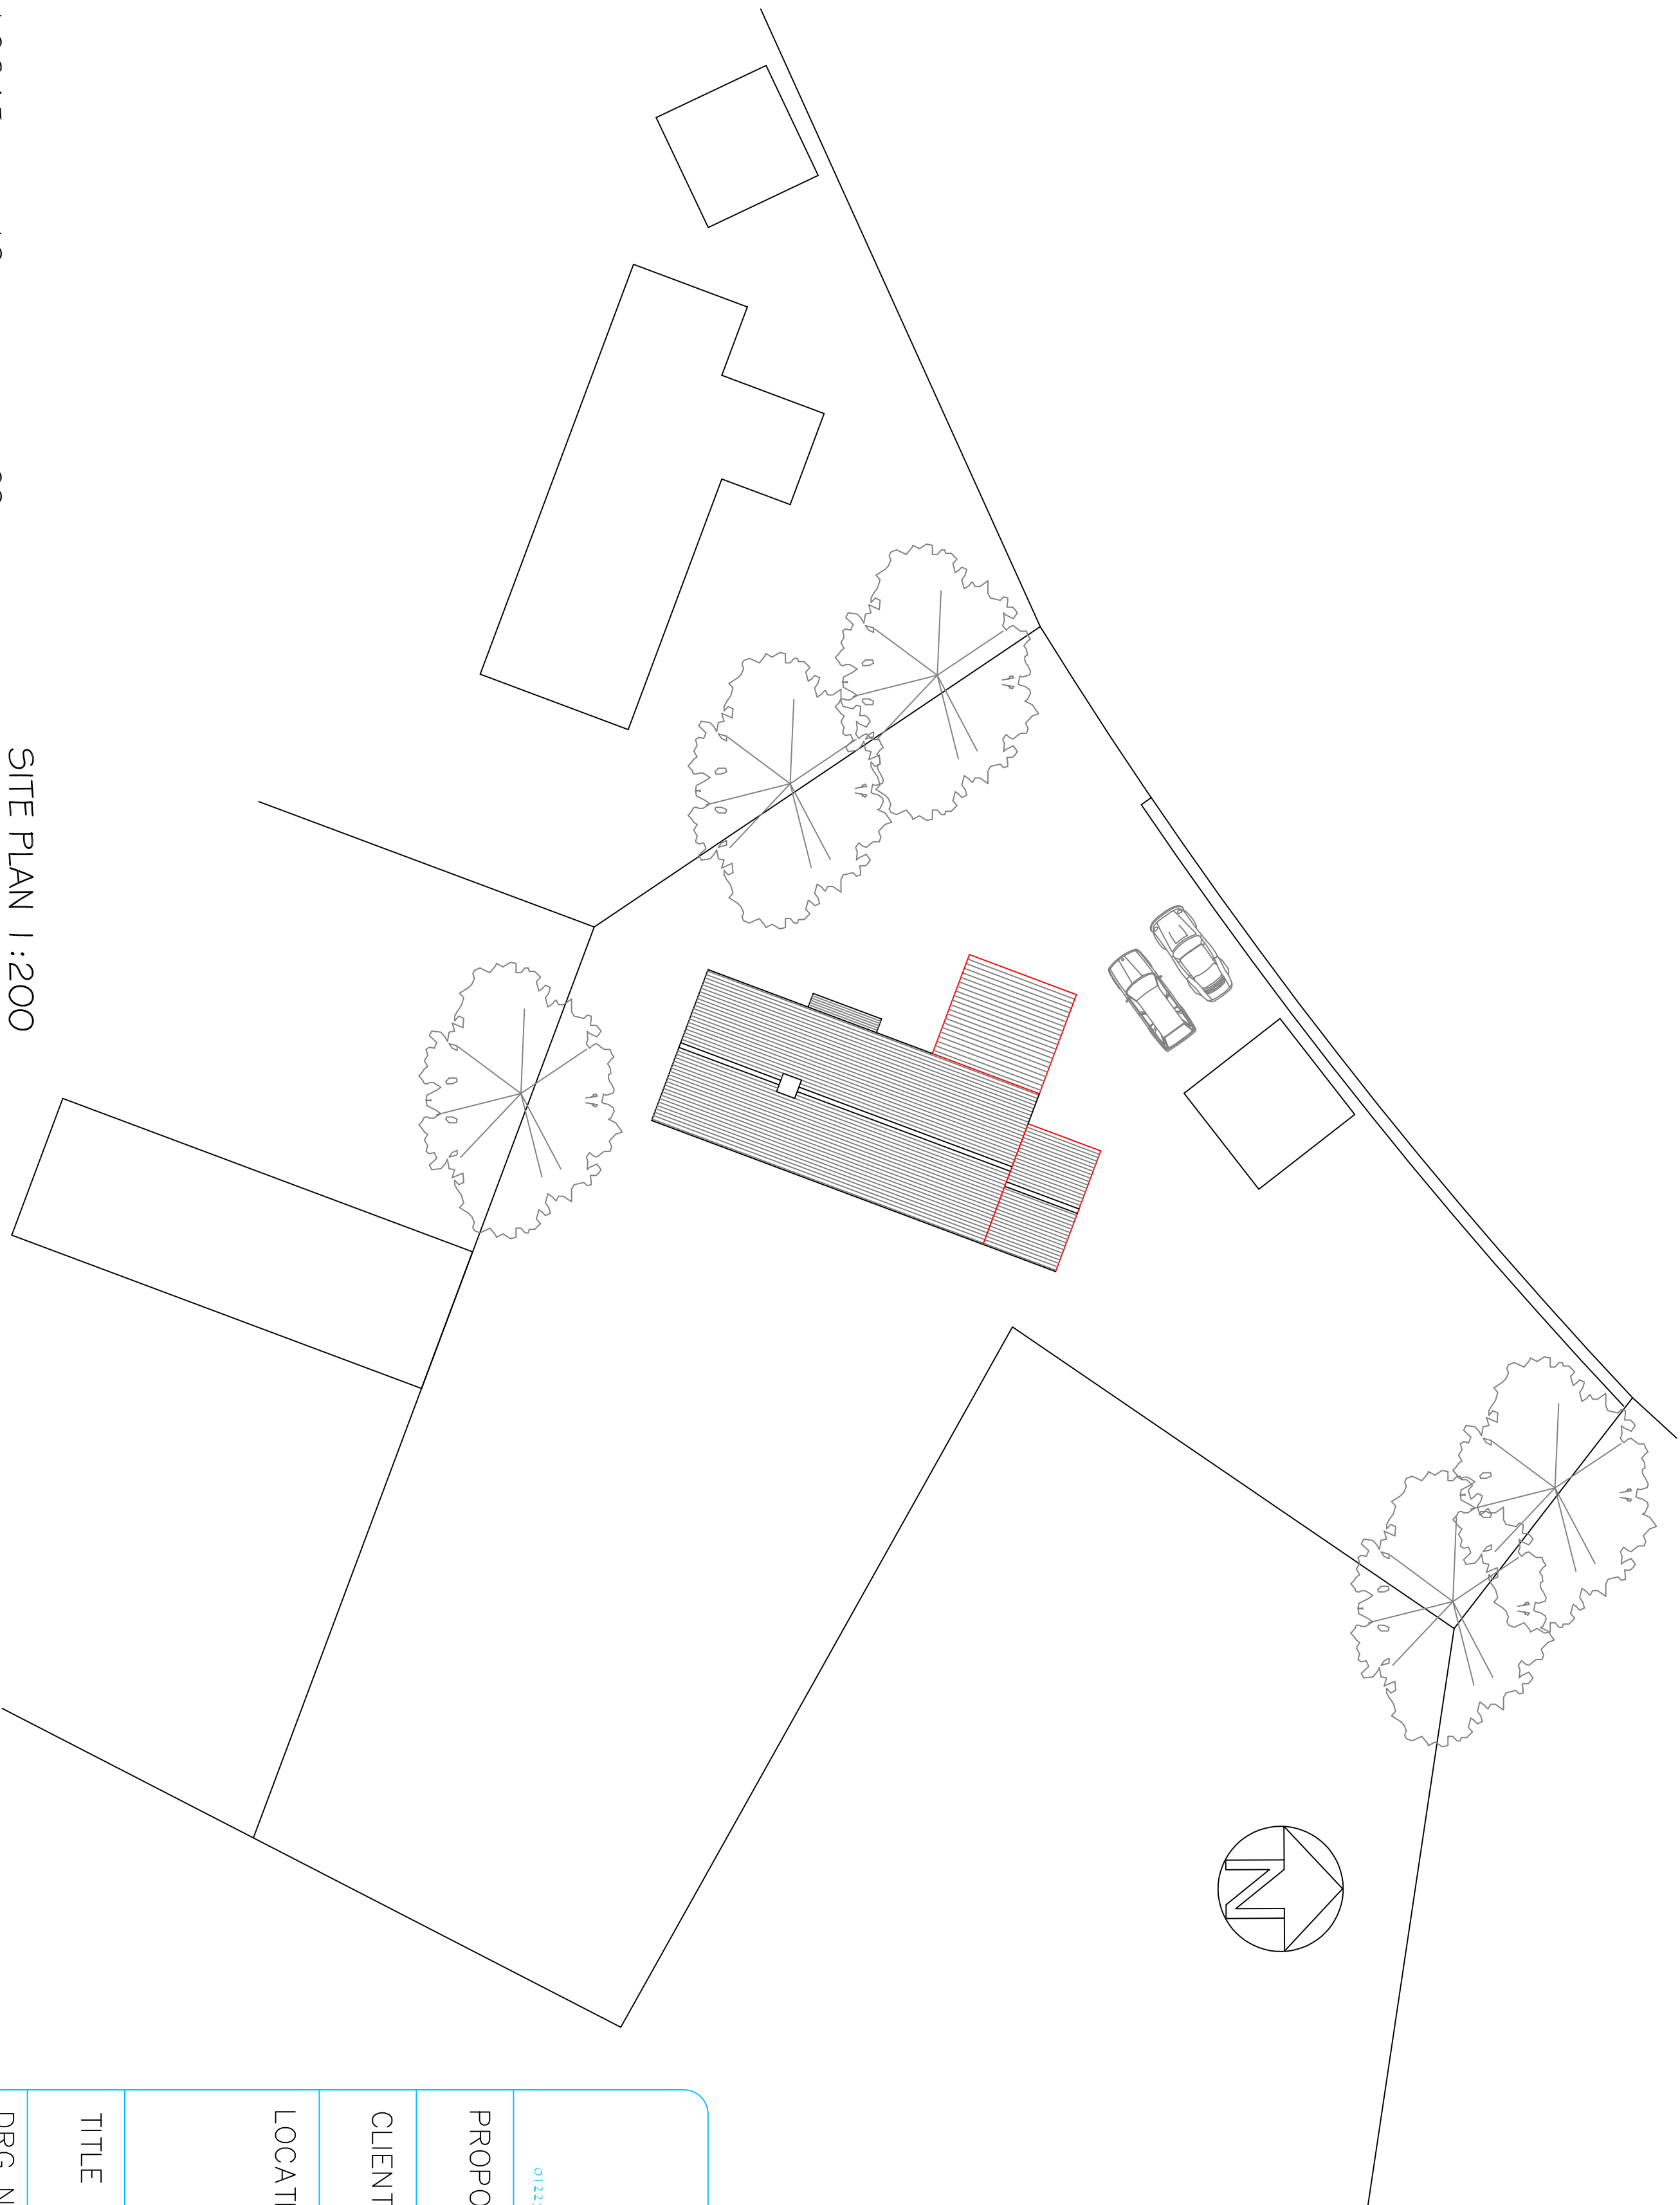

SITE PLAN 1:200

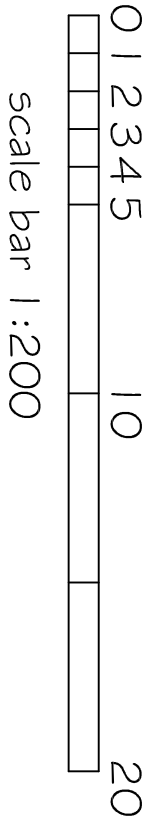

SJF PLANNING & DESIGN SERVICE 01225 792078 simon@earthbel@gmail.com			
PROPOSED	SECOND STOREY SIDE & SINGLE STOREY FRONT EXTENSIONS		
CLIENT	MRS D TRISTRAM		
LOCATION	NEWLANDS HOUSE NEWLANDS ROAD CORSHAM SN13 0BS		
TITLE	PROPOSED BLOCK PLAN 1:200		
DRG NO	ISSUE	DATE	
2606-3	1	JAN 2026	