

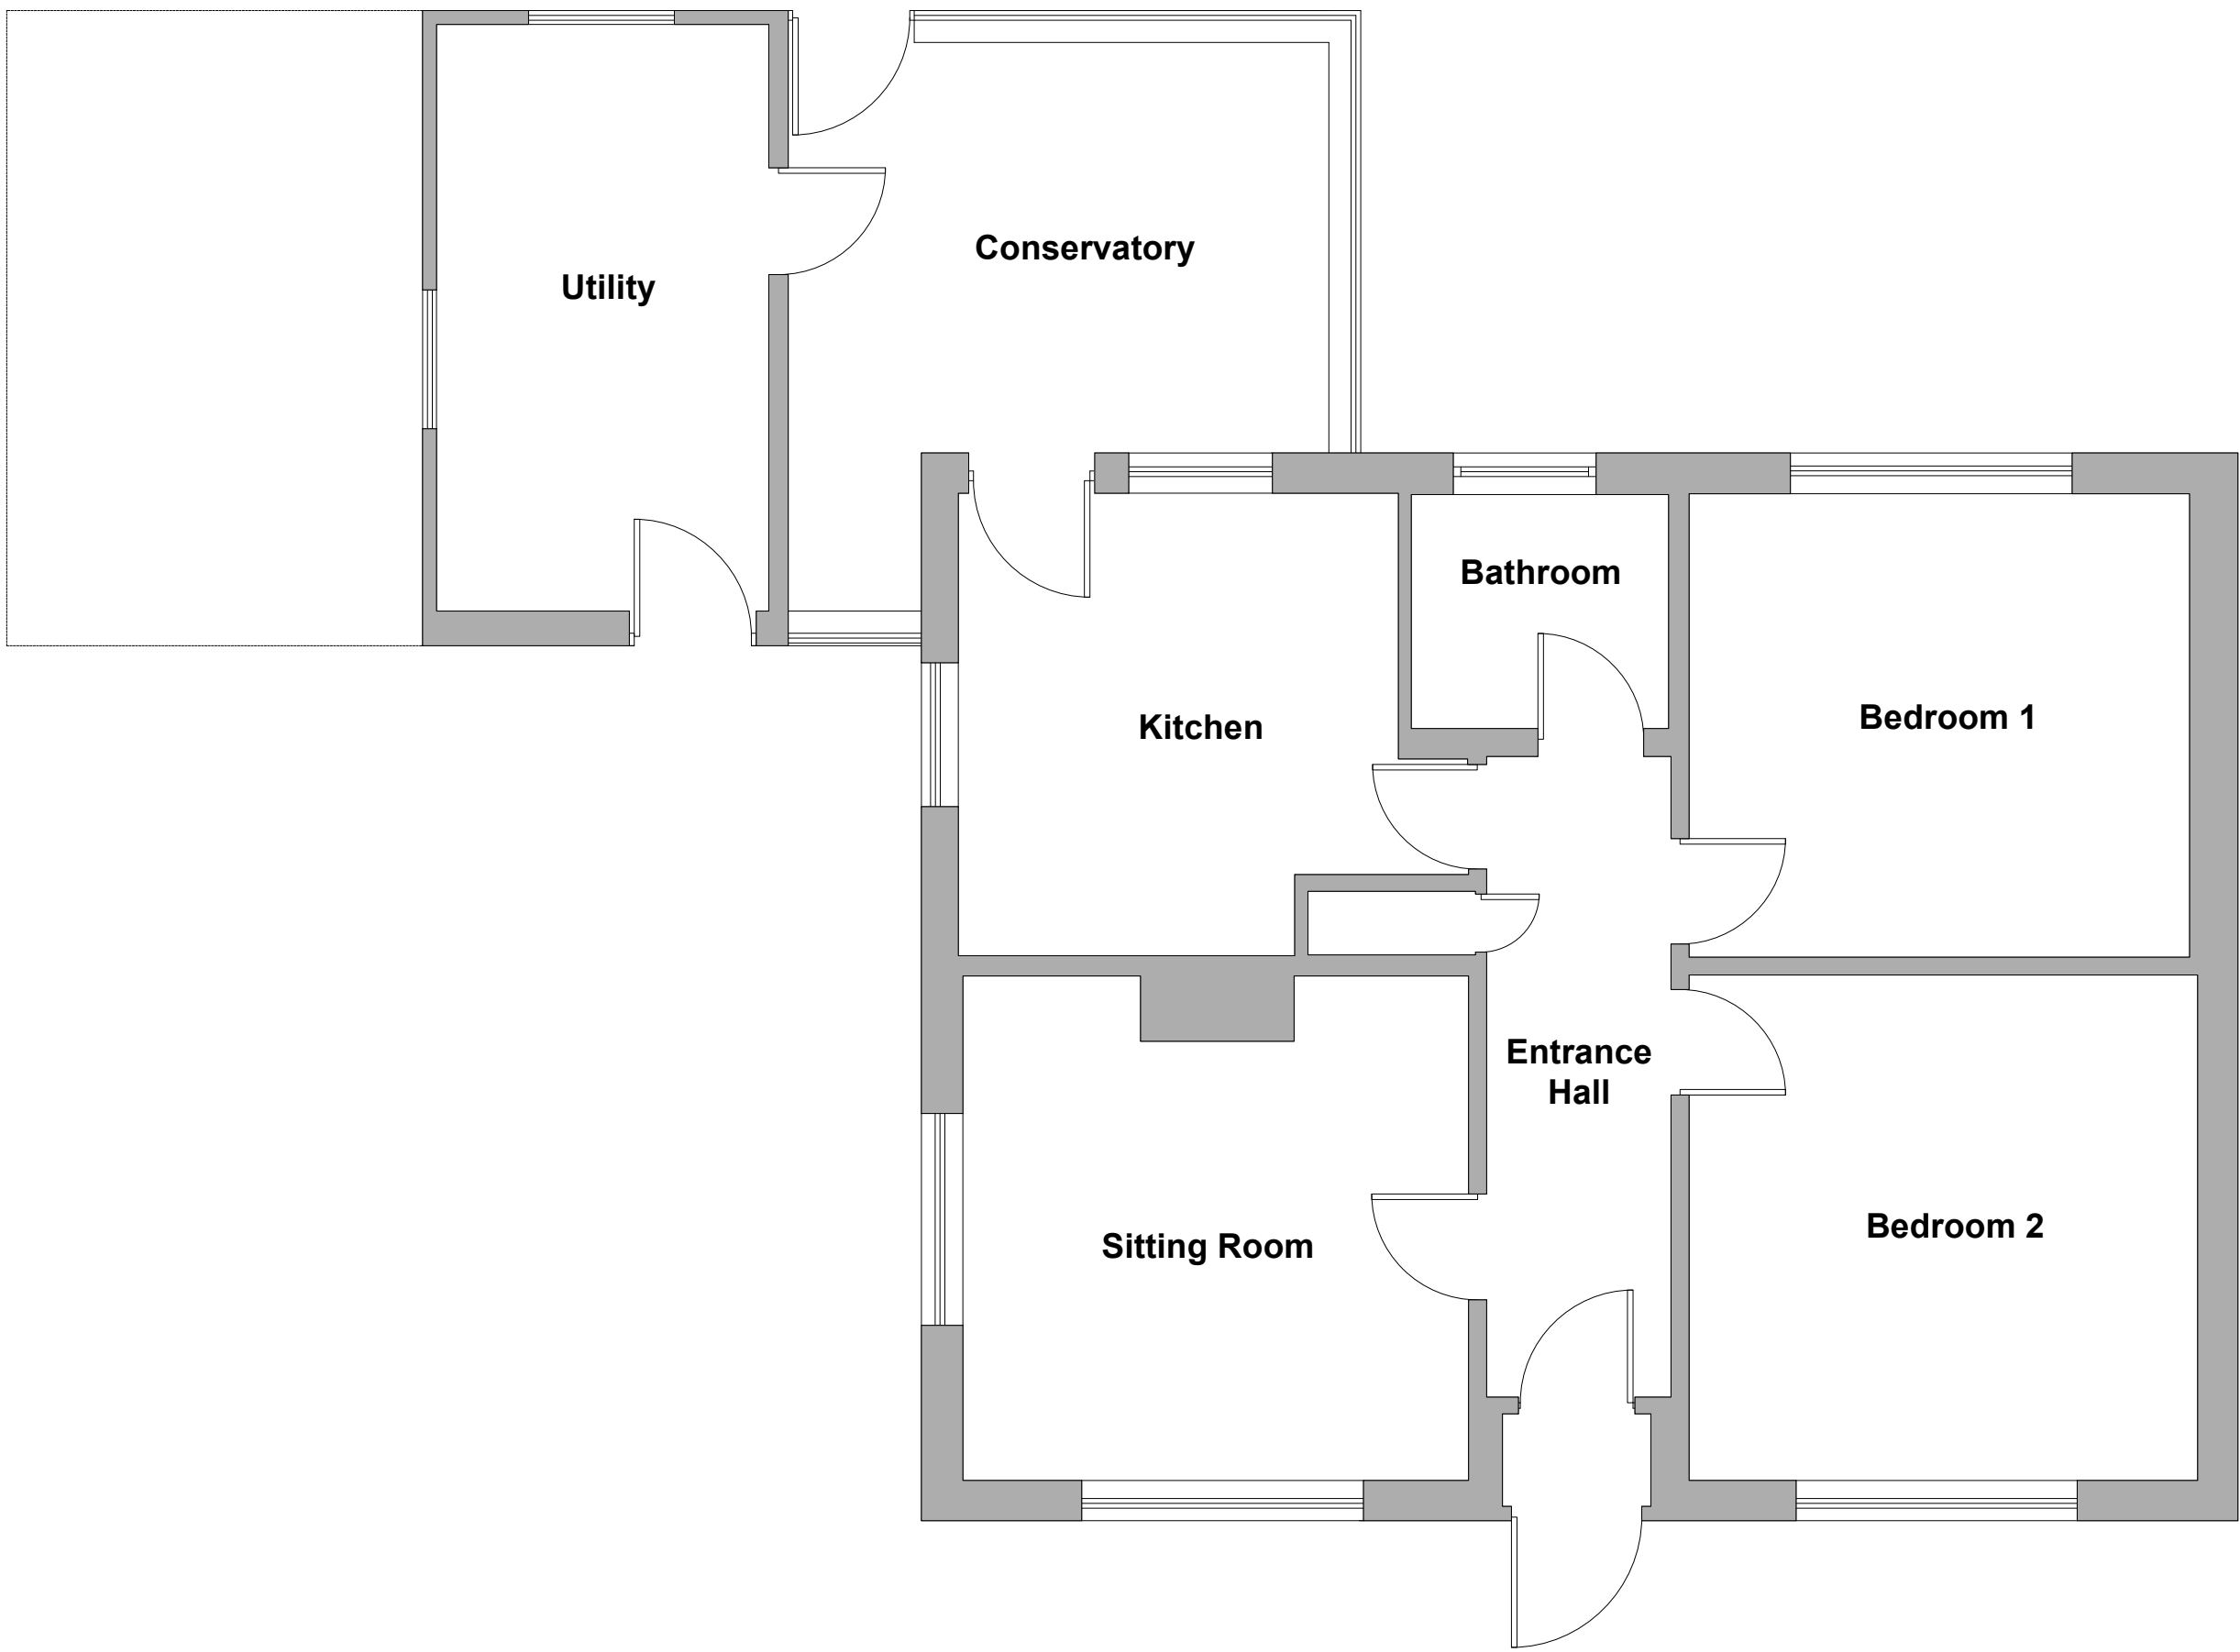



DO NOT SCALE FROM THIS DRAWING ALL DIMENSIONS TO BE CHECKED ON SITE PRIOR TO COMMENCEMENT. ANY DISCREPANCIES TO BE REPORTED IMMEDIATELY TO THE ARCHITECT.

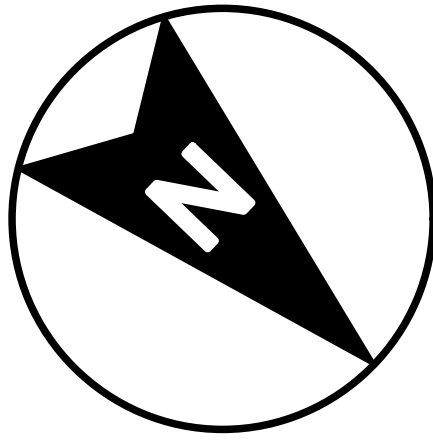


PLN Proposed GF Plan
01 1:50

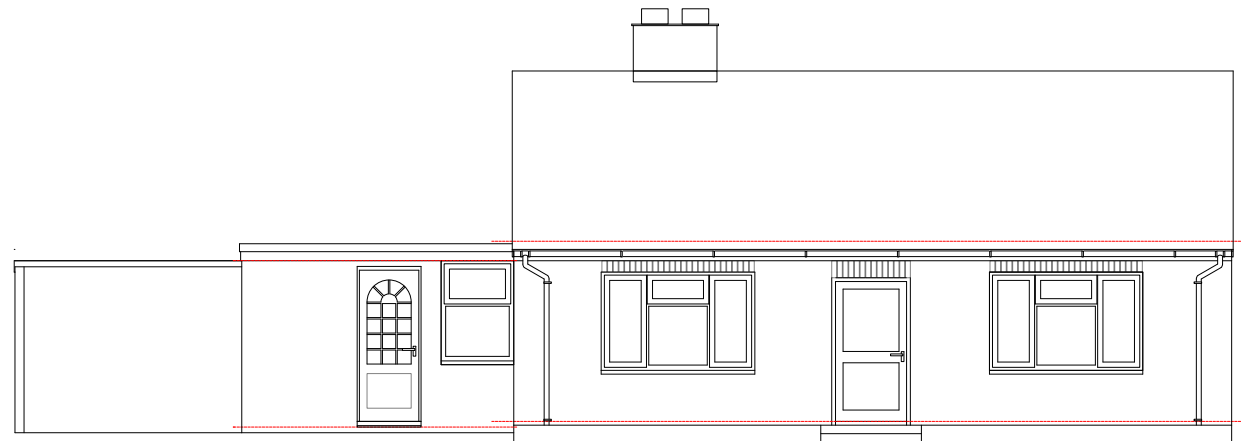


ELV Proposed NE Elevation
01 1:100

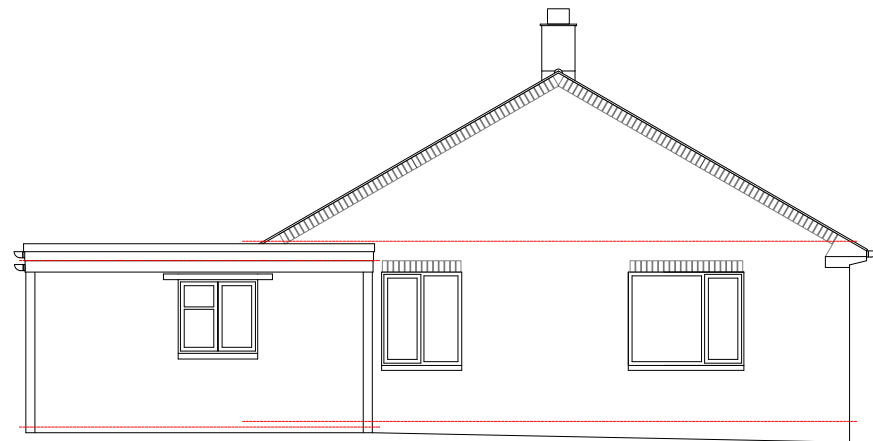


ELV Proposed E Elevation
02 1:100

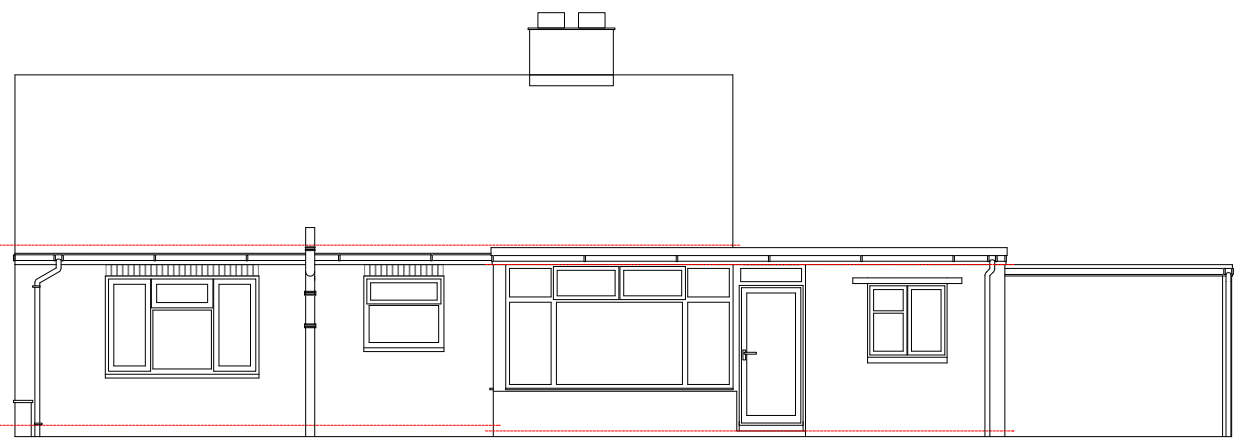

ELV Proposed SW Elevation
03 1:100

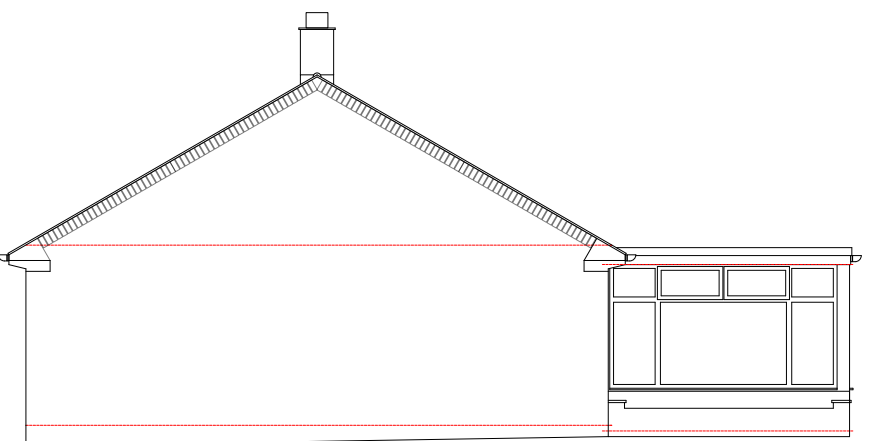

ELV Proposed W Elevation
04 1:100

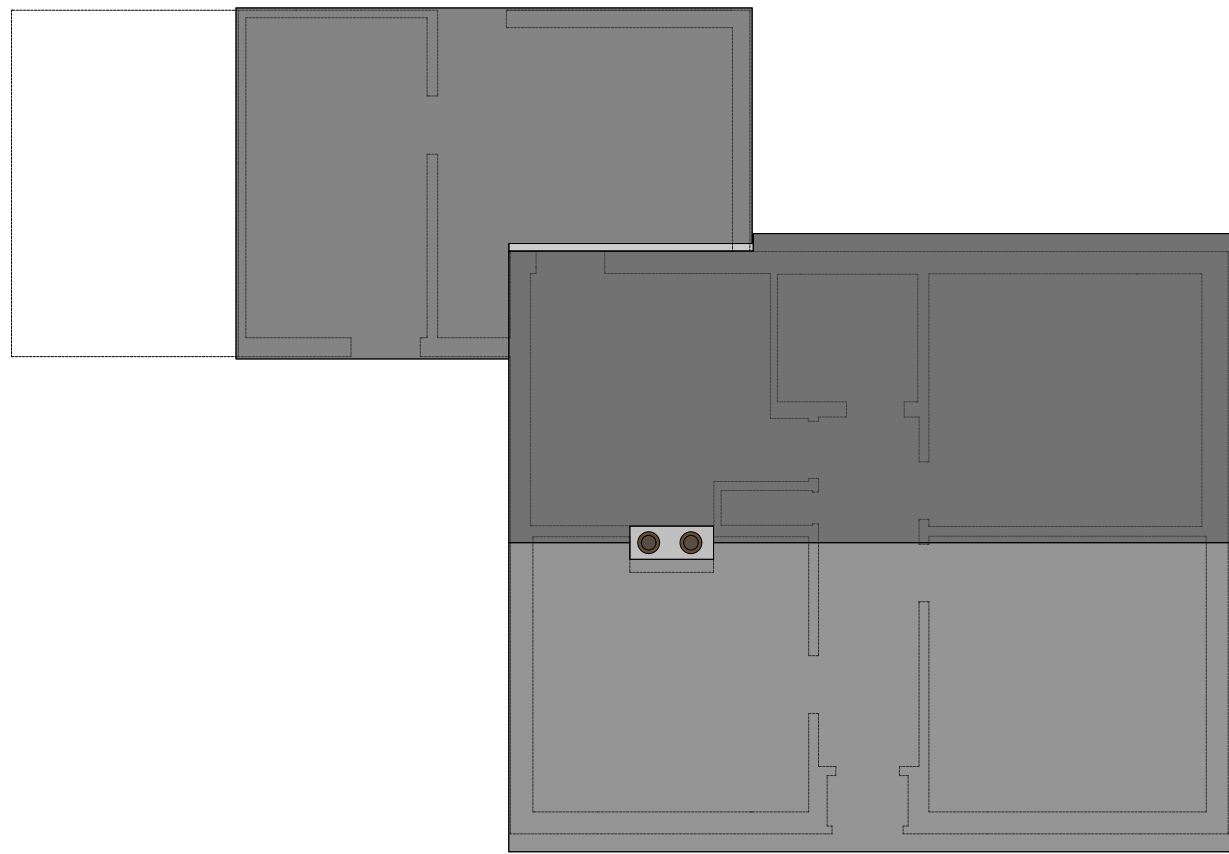

PLN Existing Roof Plan
02 1:50



PAUL STEVENS ARCHITECTURE LTD
Unit 3 Boathouse Meadow Business Park
Cherry Orchard Lane
Salisbury
Wiltshire
SP2 7LD

Tel No: 01722 349384

THIS DRAWING IS COPYRIGHT. IT MUST NOT BE COPIED, USED OR DISCLOSED TO THIRD PARTIES WITHOUT PRIOR PERMISSION.

PROJECT:

Little Dale, West Grimstead

DRAWING:

Bungalow EXISTING

SCALE: 1:100 & 1:50 @ A1

DATE: 01/2026

DESIGN: ☒ PLANNING: ☐ BLDG REGS: ☐

TENDER: ☐ CONSTRUCTION: ☐

DRAWN: PS & CC DATE: 30/01/2026

CHECKED: DATE:

JOB No: 1168

DWG No: 06 REV: --

CURRENT: ☐ SUPERSEDED: ☐