



DO NOT SCALE FROM THIS DRAWING ALL DIMENSIONS TO BE CHECKED ON SITE PRIOR TO COMMENCEMENT. ANY DISCREPANCIES TO BE REPORTED IMMEDIATELY TO THE ARCHITECT.

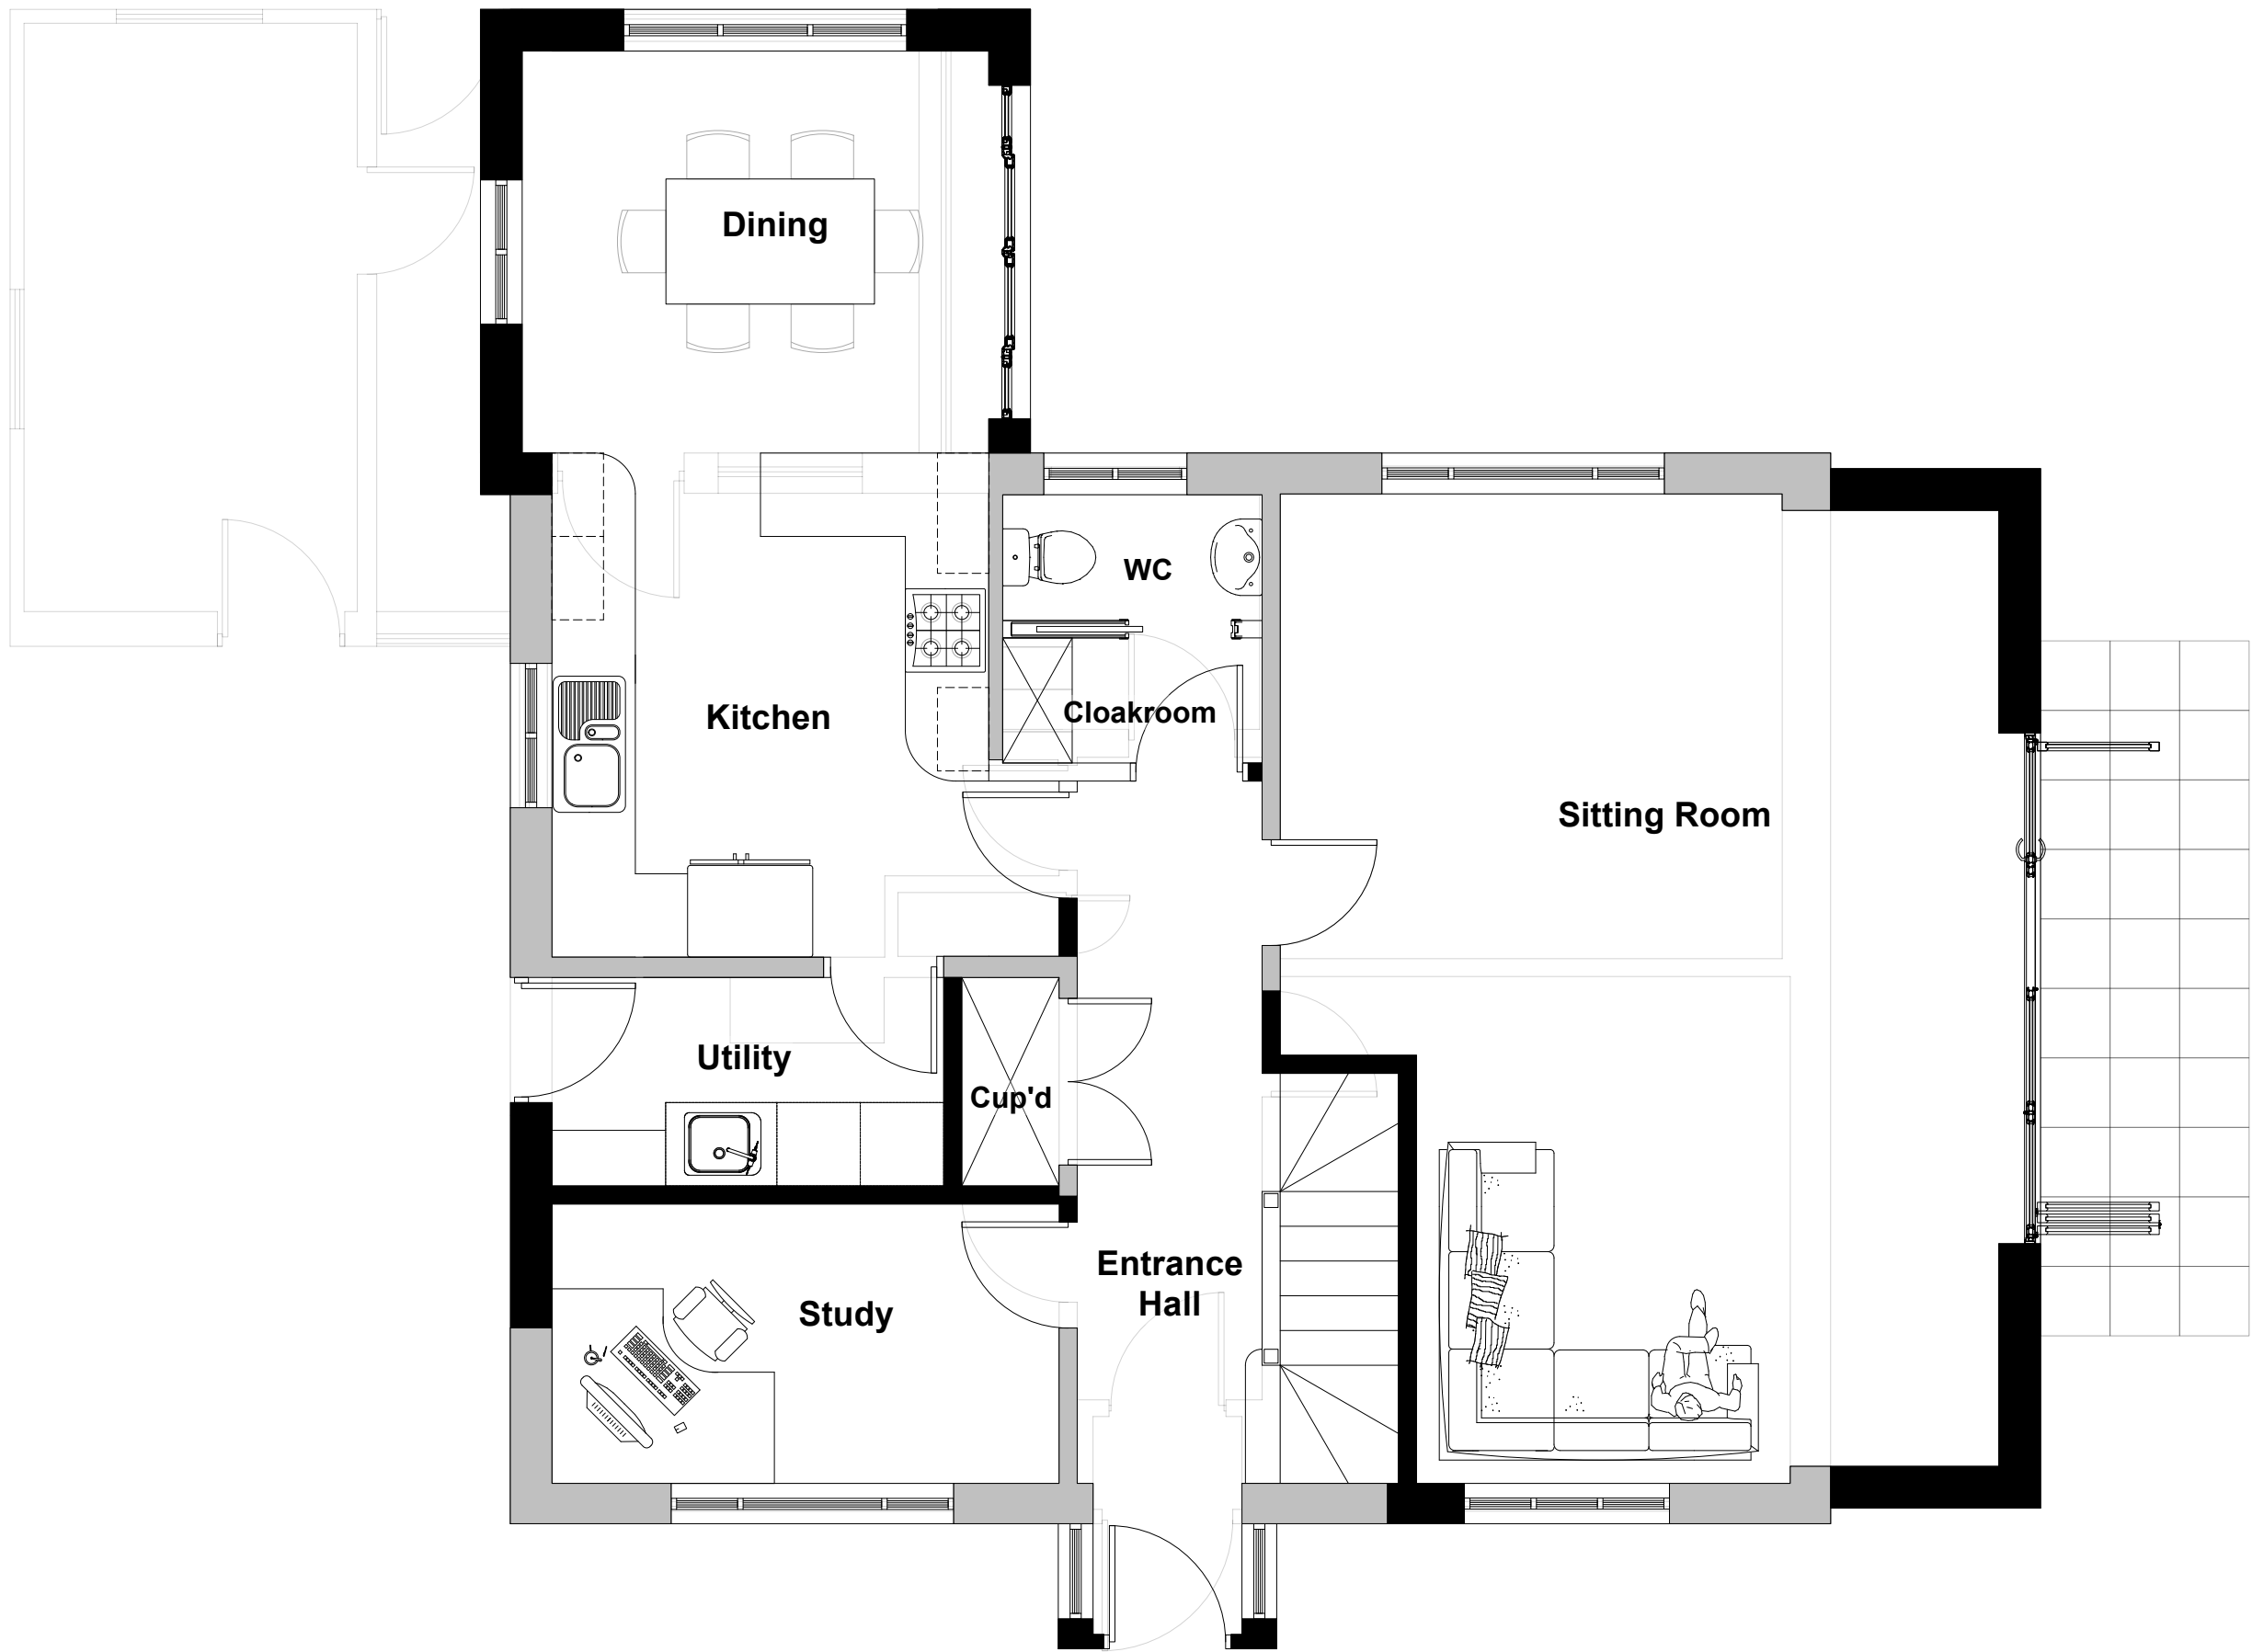

PLN 01 Proposed GF Plan
1:50




ELV 01 Proposed NE Elevation
1:100

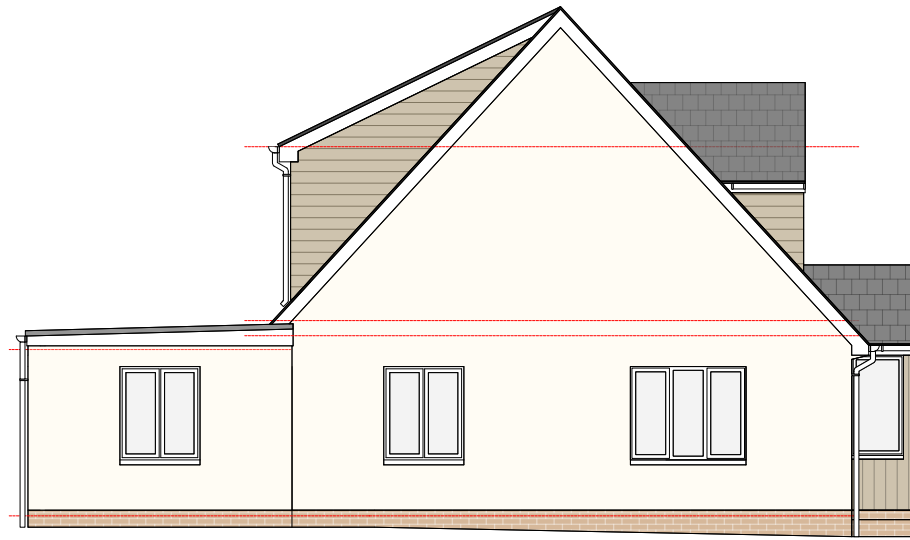


ELV 02 Proposed E Elevation
1:100




ELV 03 Proposed SW Elevation
1:100

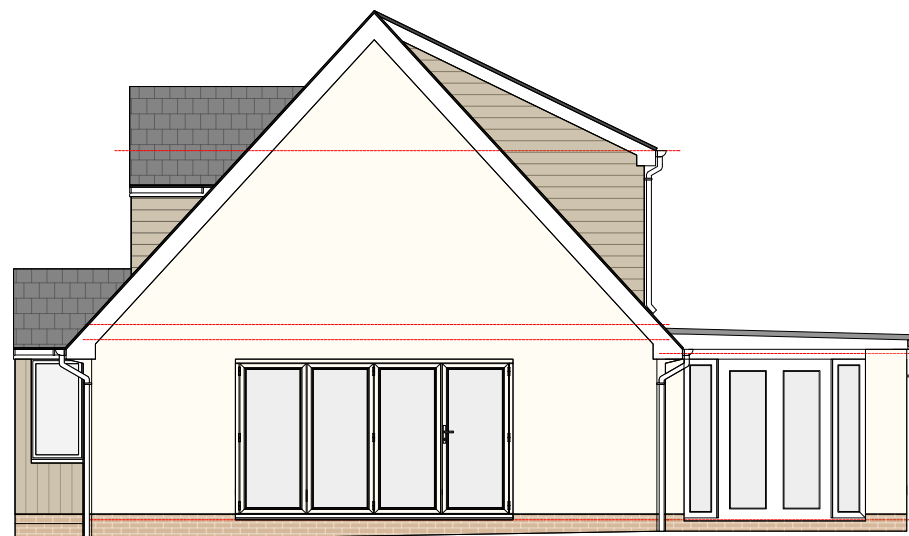


ELV 04 Proposed W Elevation
1:100

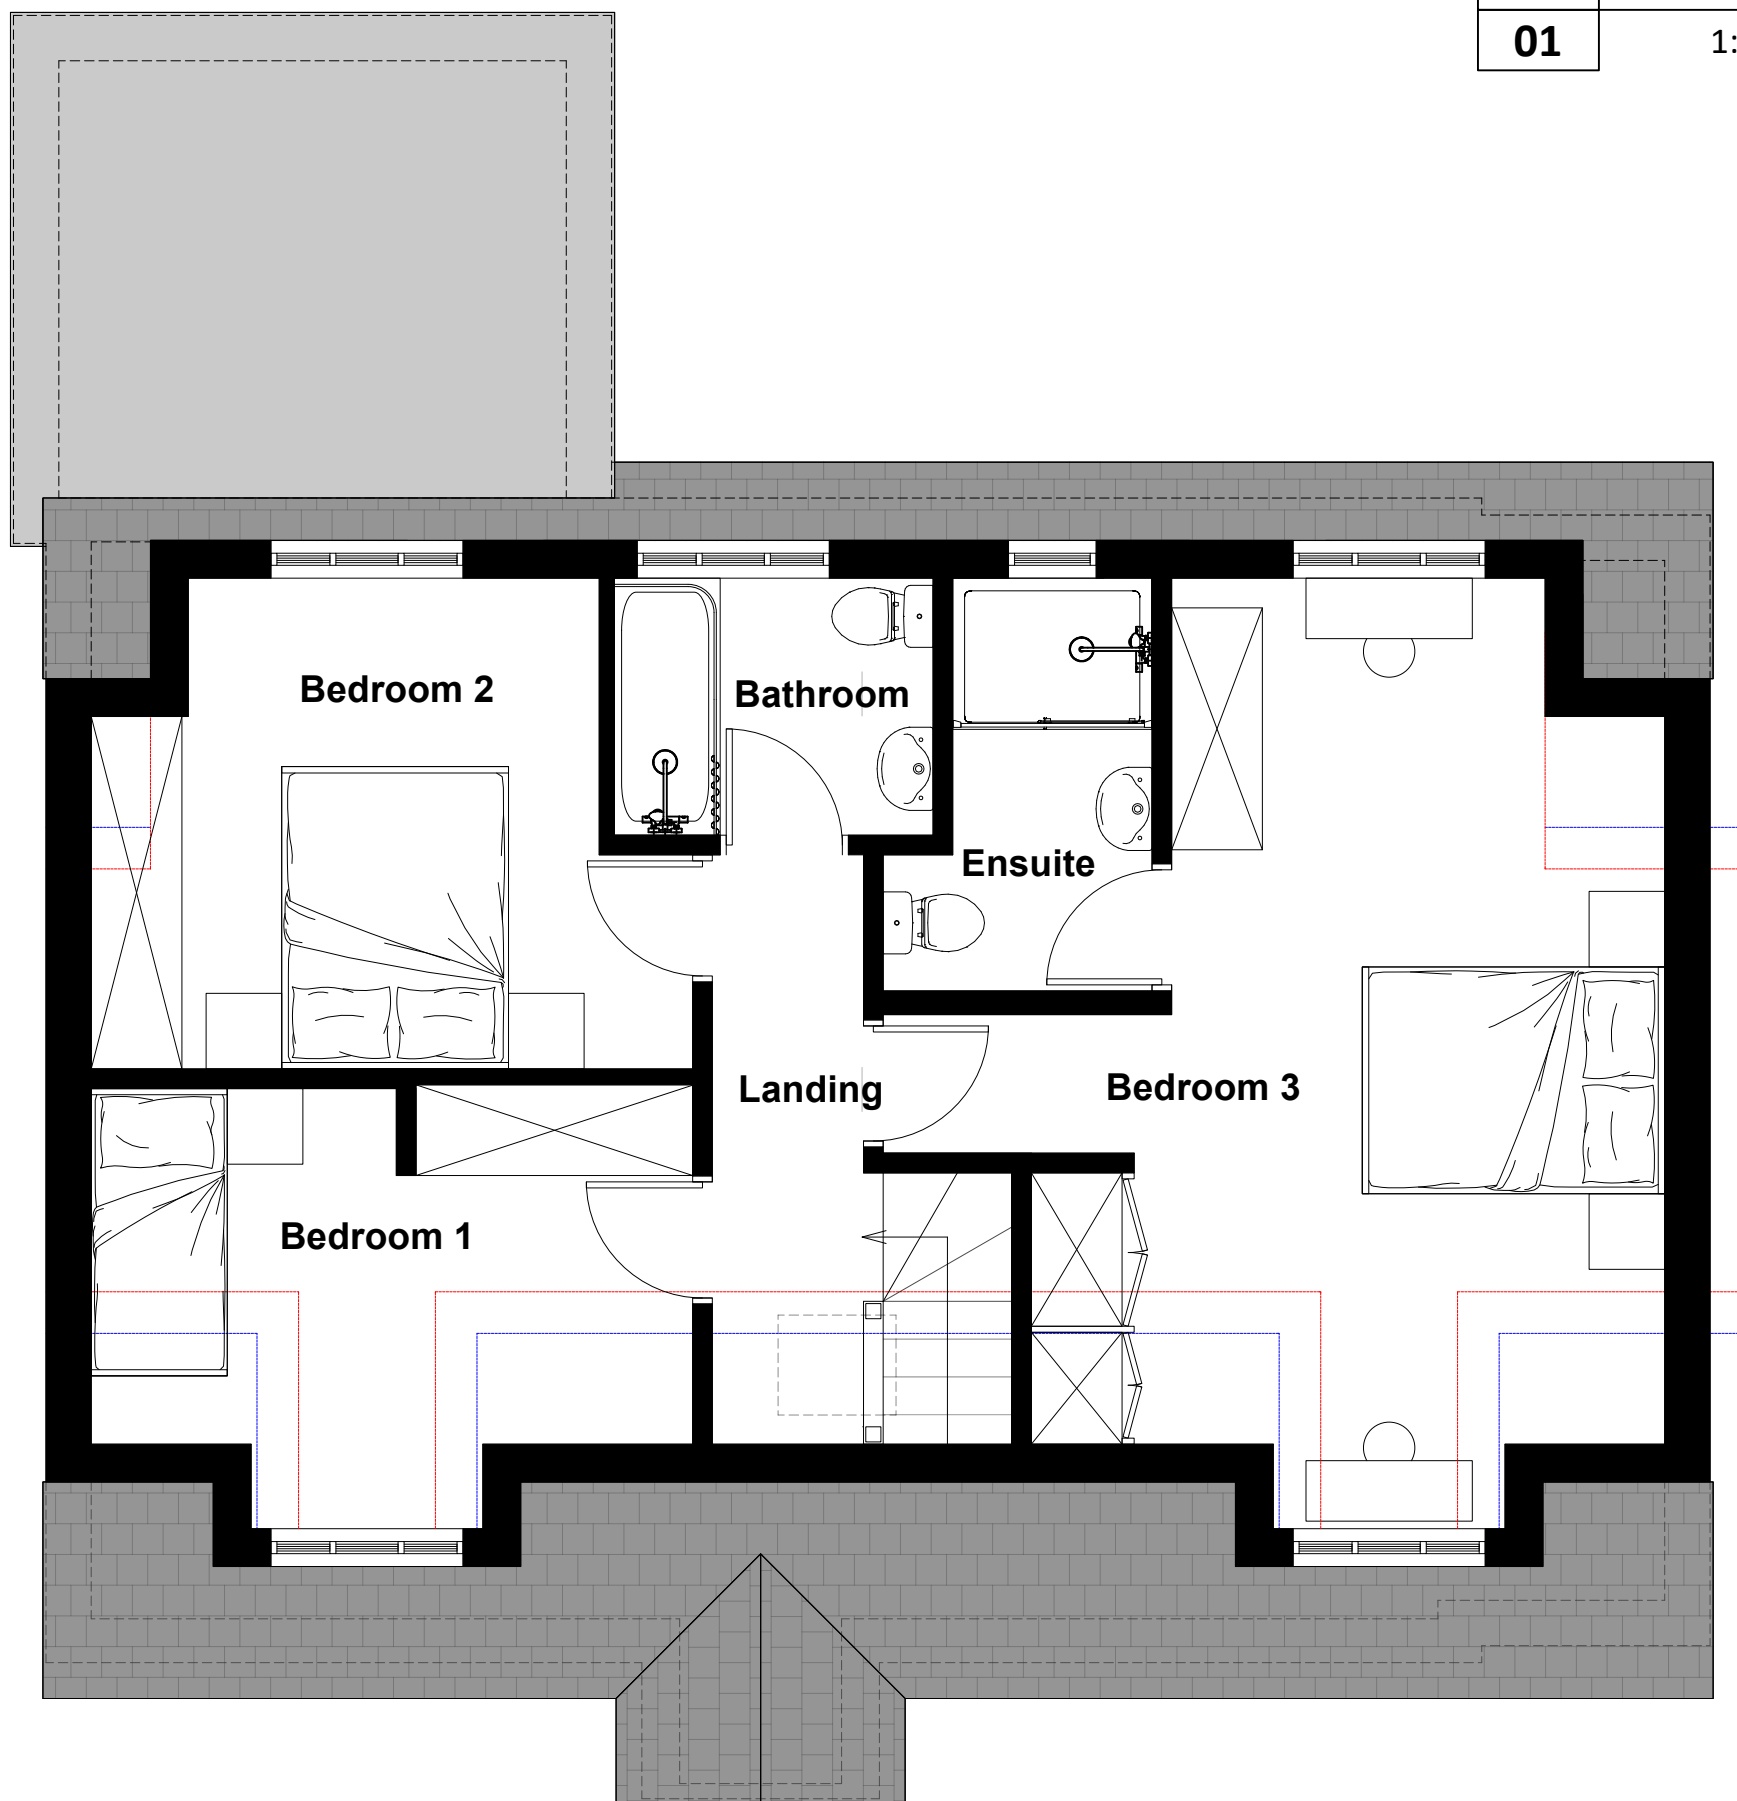

PLN 02 Proposed FF Plan
1:50

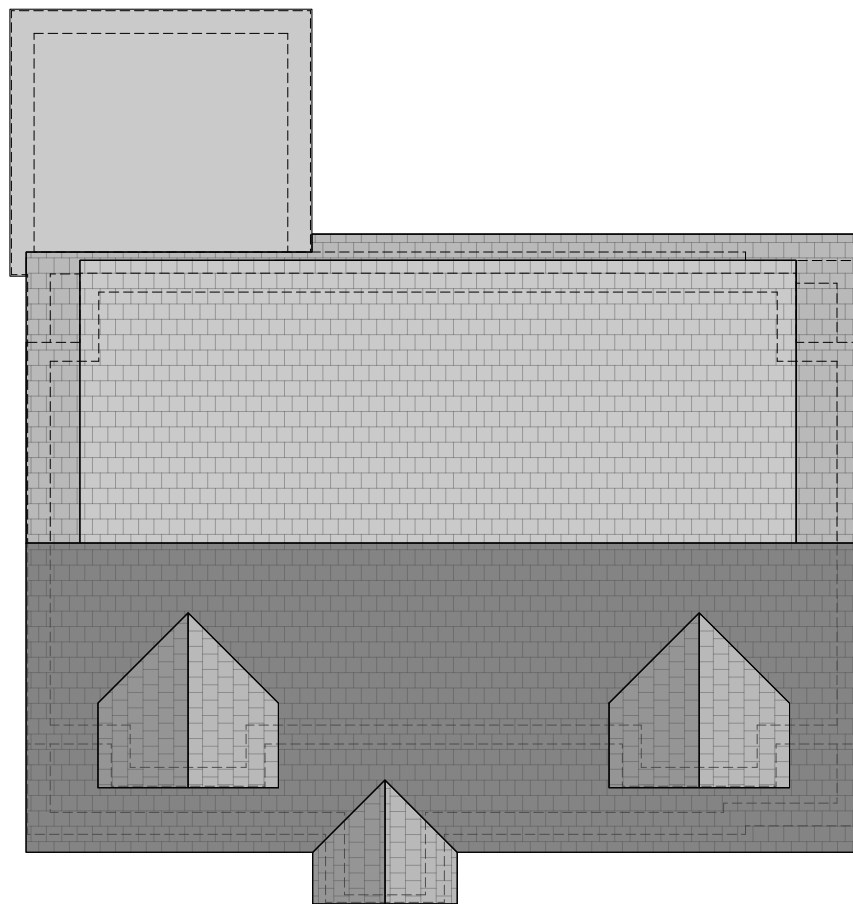

PLN 03 Proposed Roof Plan
1:100

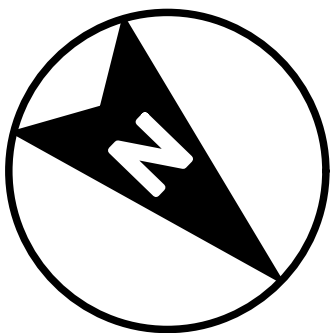

PAUL STEVENS ARCHITECTURE LTD
Unit 3 Boathouse Meadow Business Park
Cherry Orchard Lane
Salisbury
Wiltshire
SP2 7LD

Tel No: 01722 349384

THIS DRAWING IS COPYRIGHT. IT MUST NOT BE COPIED, USED OR DISCLOSED TO THIRD PARTIES WITHOUT PRIOR PERMISSION.

PROJECT:

Little Dale, West Grimstead

DRAWING:

Bungalow PROPOSED

SCALE: 1:100 & 1:50 @ A1

DATE: 01/2026

DESIGN: ☒ PLANNING: ☐ BLDG REGS: ☐

TENDER: ☐ CONSTRUCTION: ☐

DRAWN: PS & CC DATE: 05/02/2026

CHECKED: DATE:

JOB No: 1168

DWG No: 03 REV: D

CURRENT: ☐
SUPERSEDED: ☐