



17 Martins Croft SN14 8DS - Site Plan

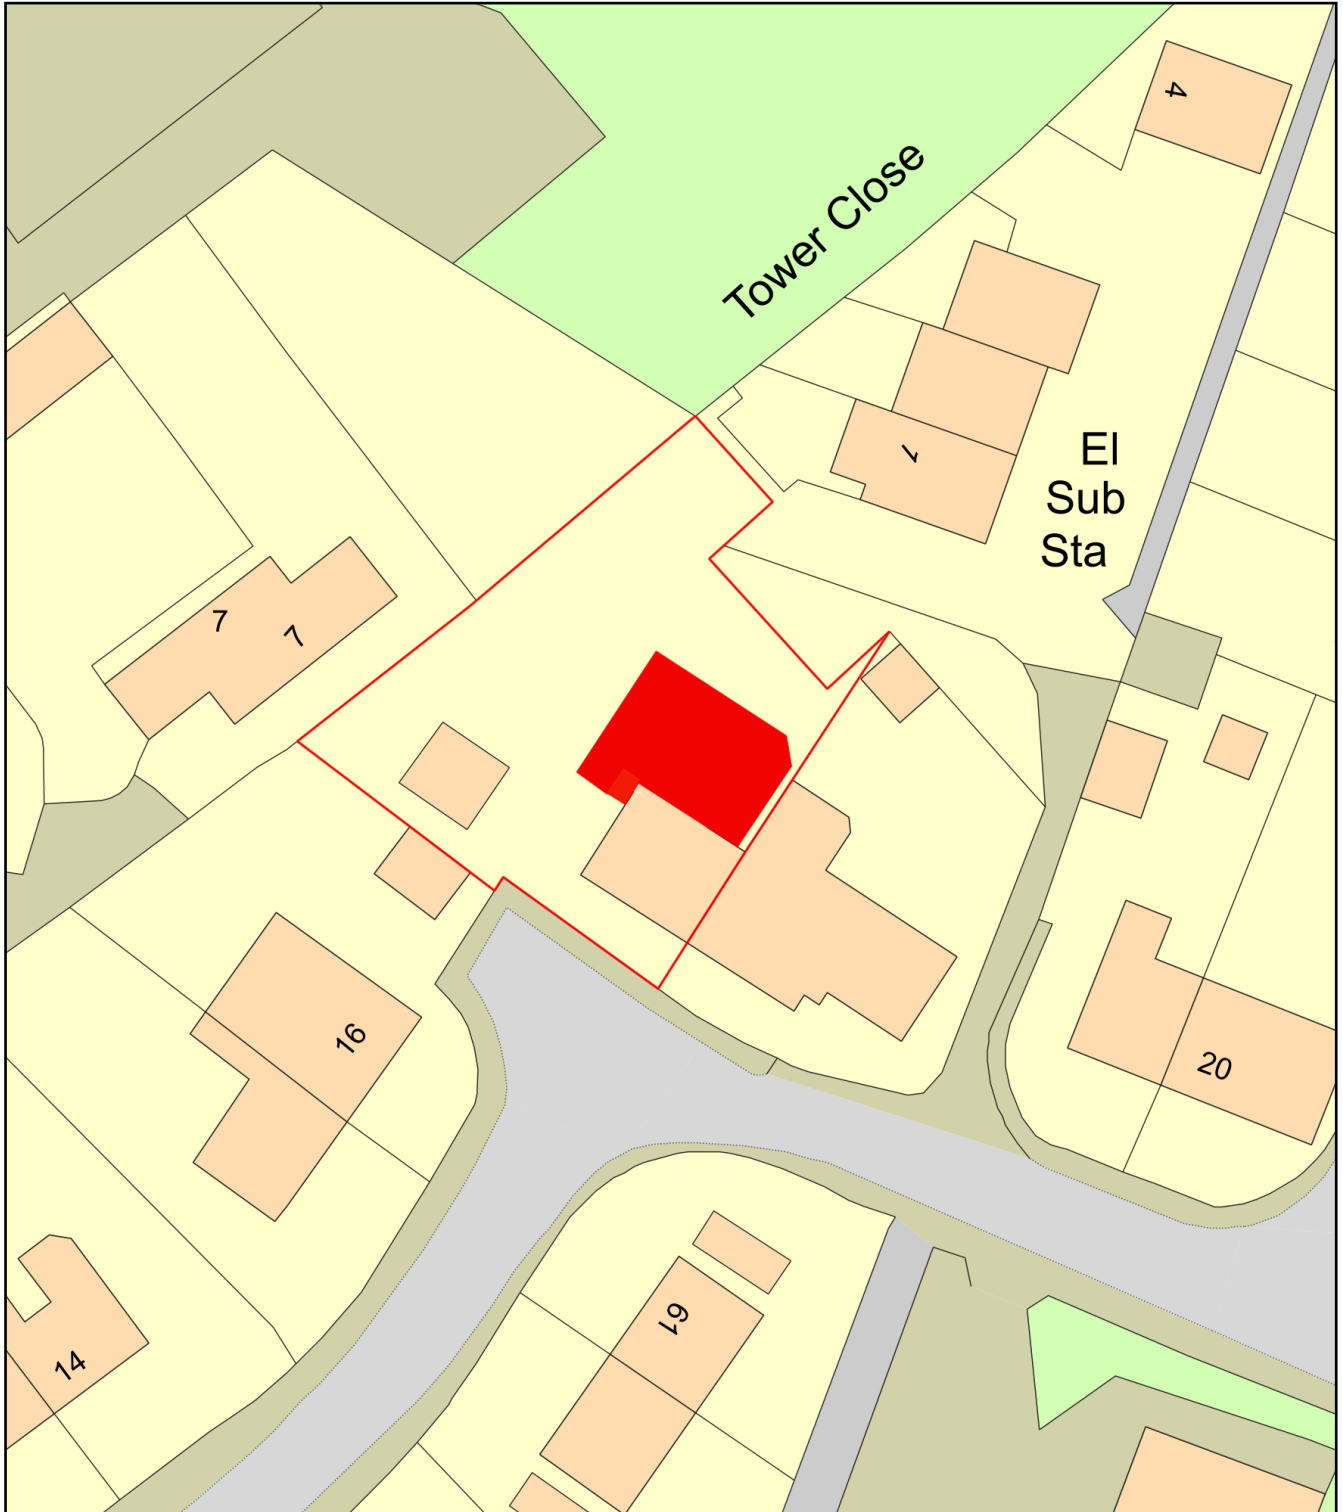

0 20
Metres

 

Plan Produced for: Joseph Honeybun

Date Produced: 16 Feb 2026

Plan Reference Number: TQRQM26047195701912

Scale: 1:500 @ A4