


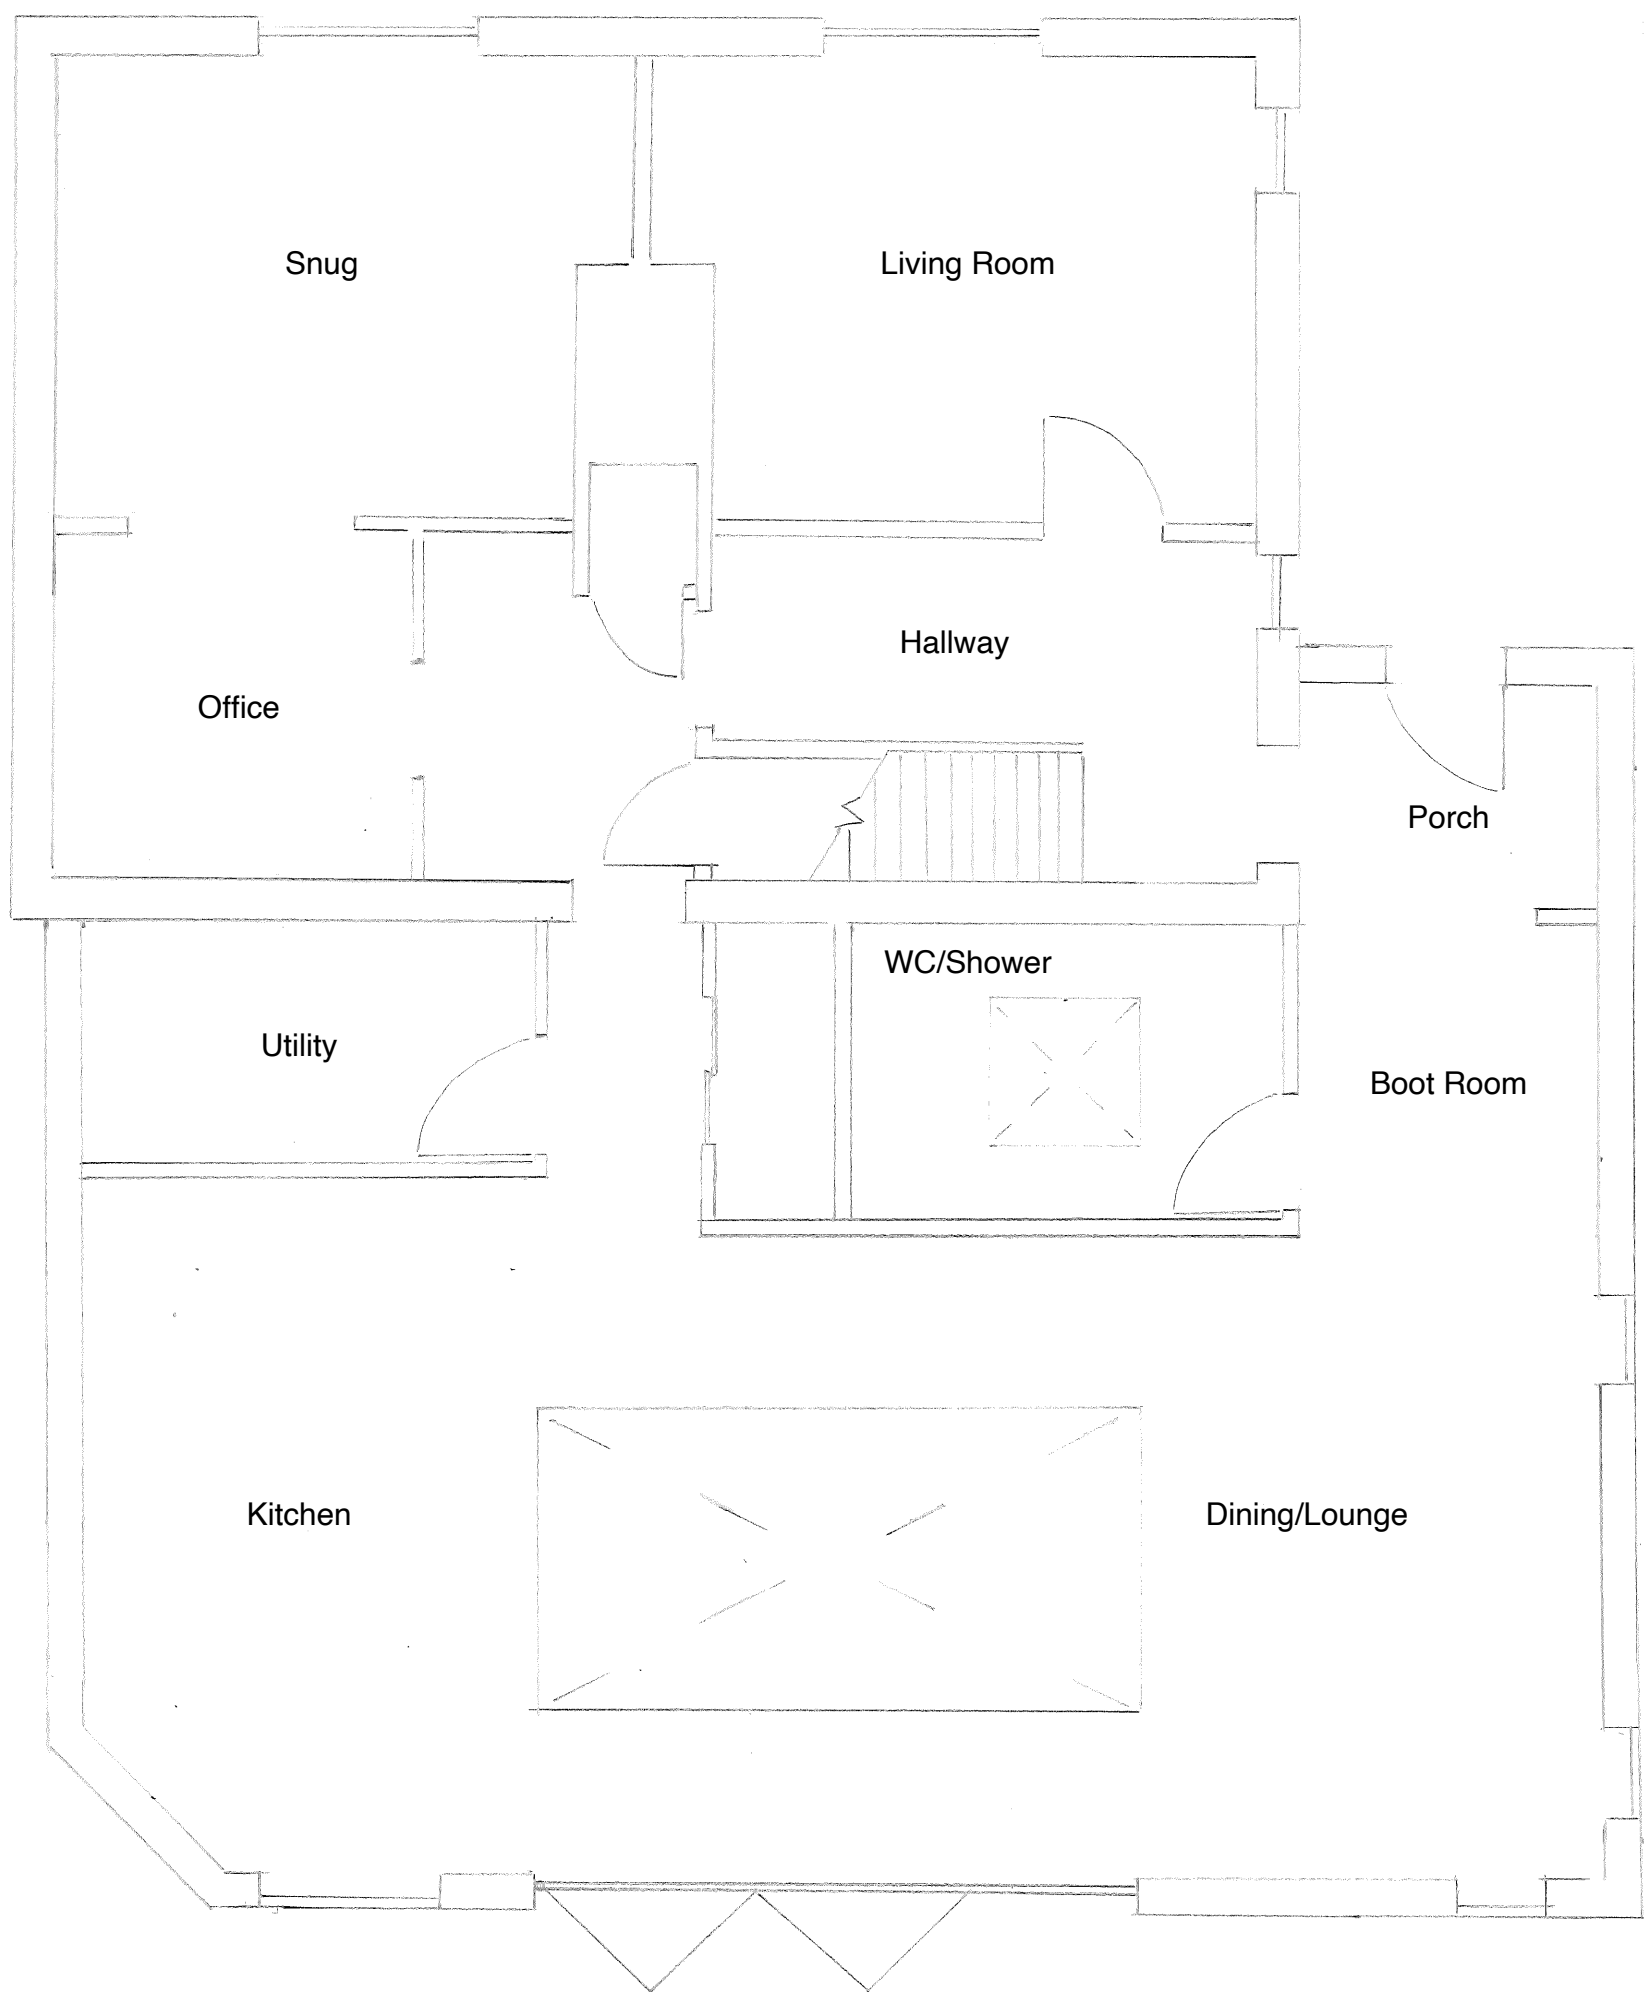

Address: 17 Martins Croft,  
Colerne, SN14 8DS.

Name: Mr Joe Honeybun  
Mrs Sarah Honeybun

Proposed Floor Plan.

Scale: 1:50 @ A3

Date: 19/02/2026

drawing no. 6

North

