
 
 


11 Hill Street Court

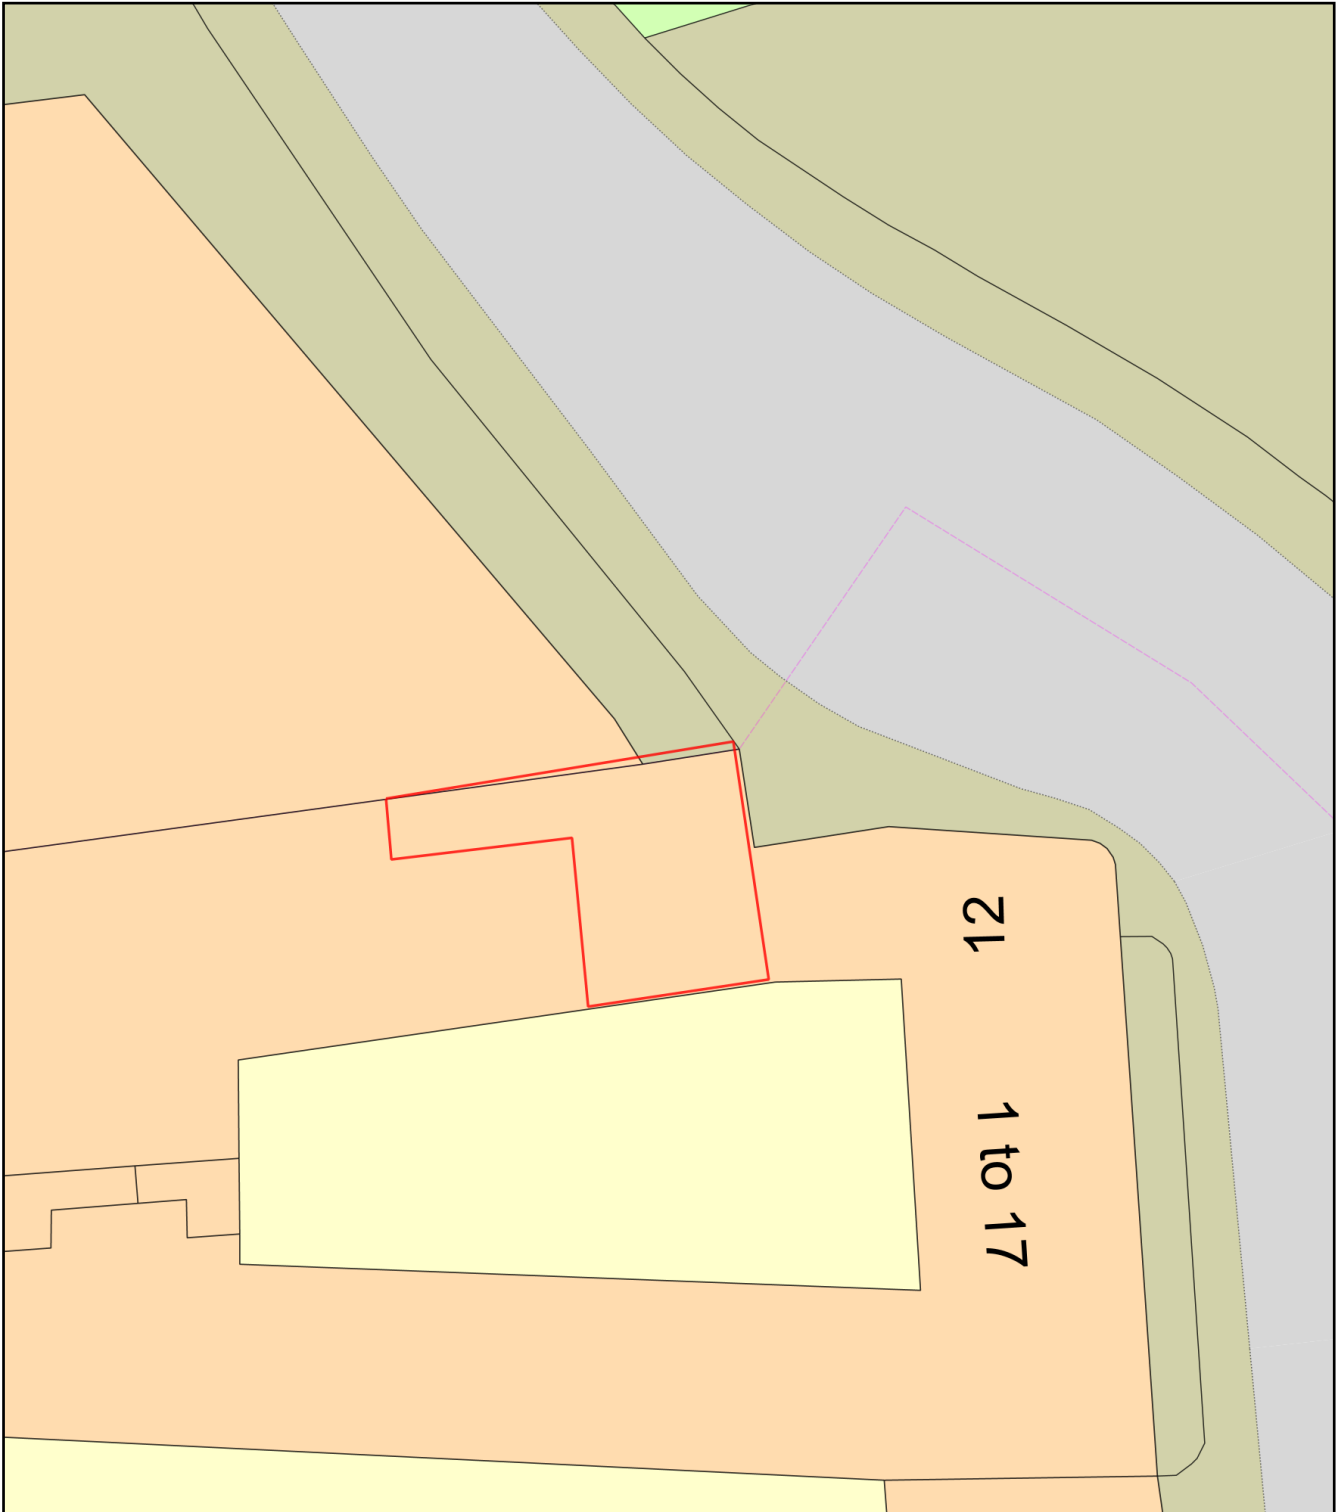

Plan Produced for: Site Plan

Date Produced: 08 Feb 2026

Plan Reference Number: TQRQM26039114545472

Scale: 1:200 @ A4