



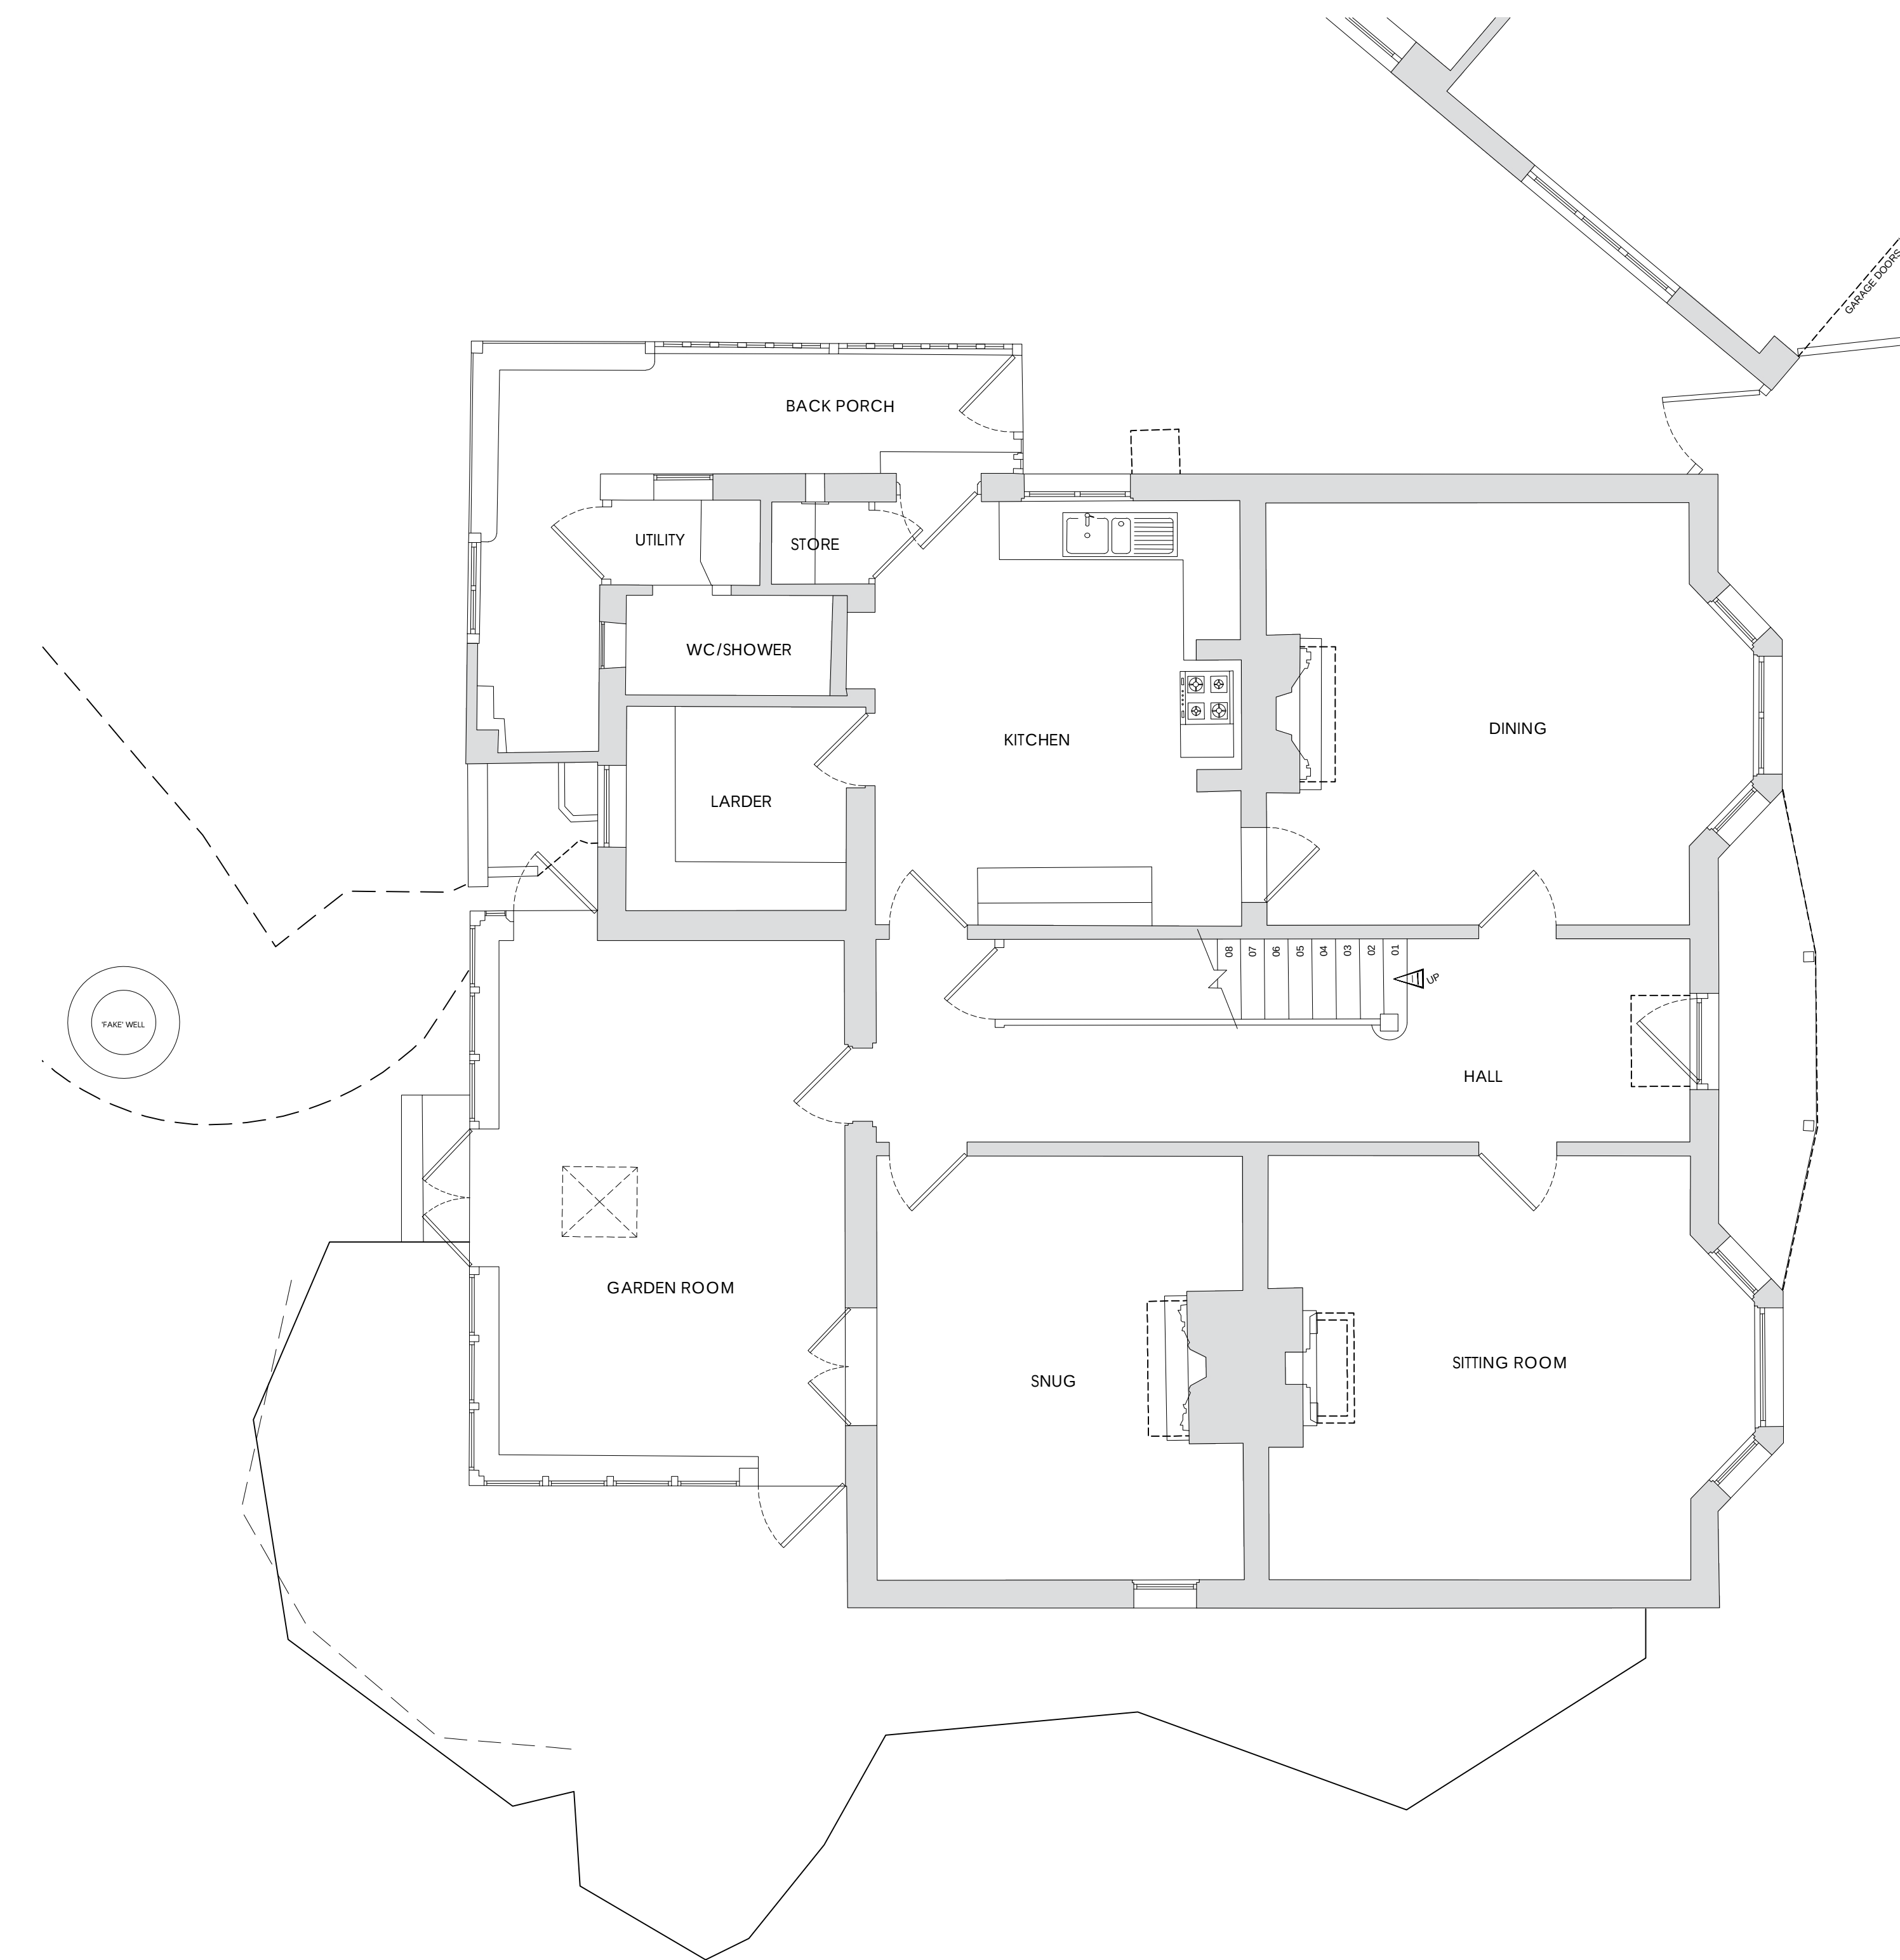


GROUND FLOOR PLAN - AS EXISTING

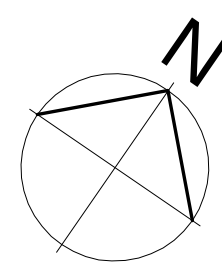


FLOOR PLANS - GROUND FLOOR

SCALE 1: 50 @ A1

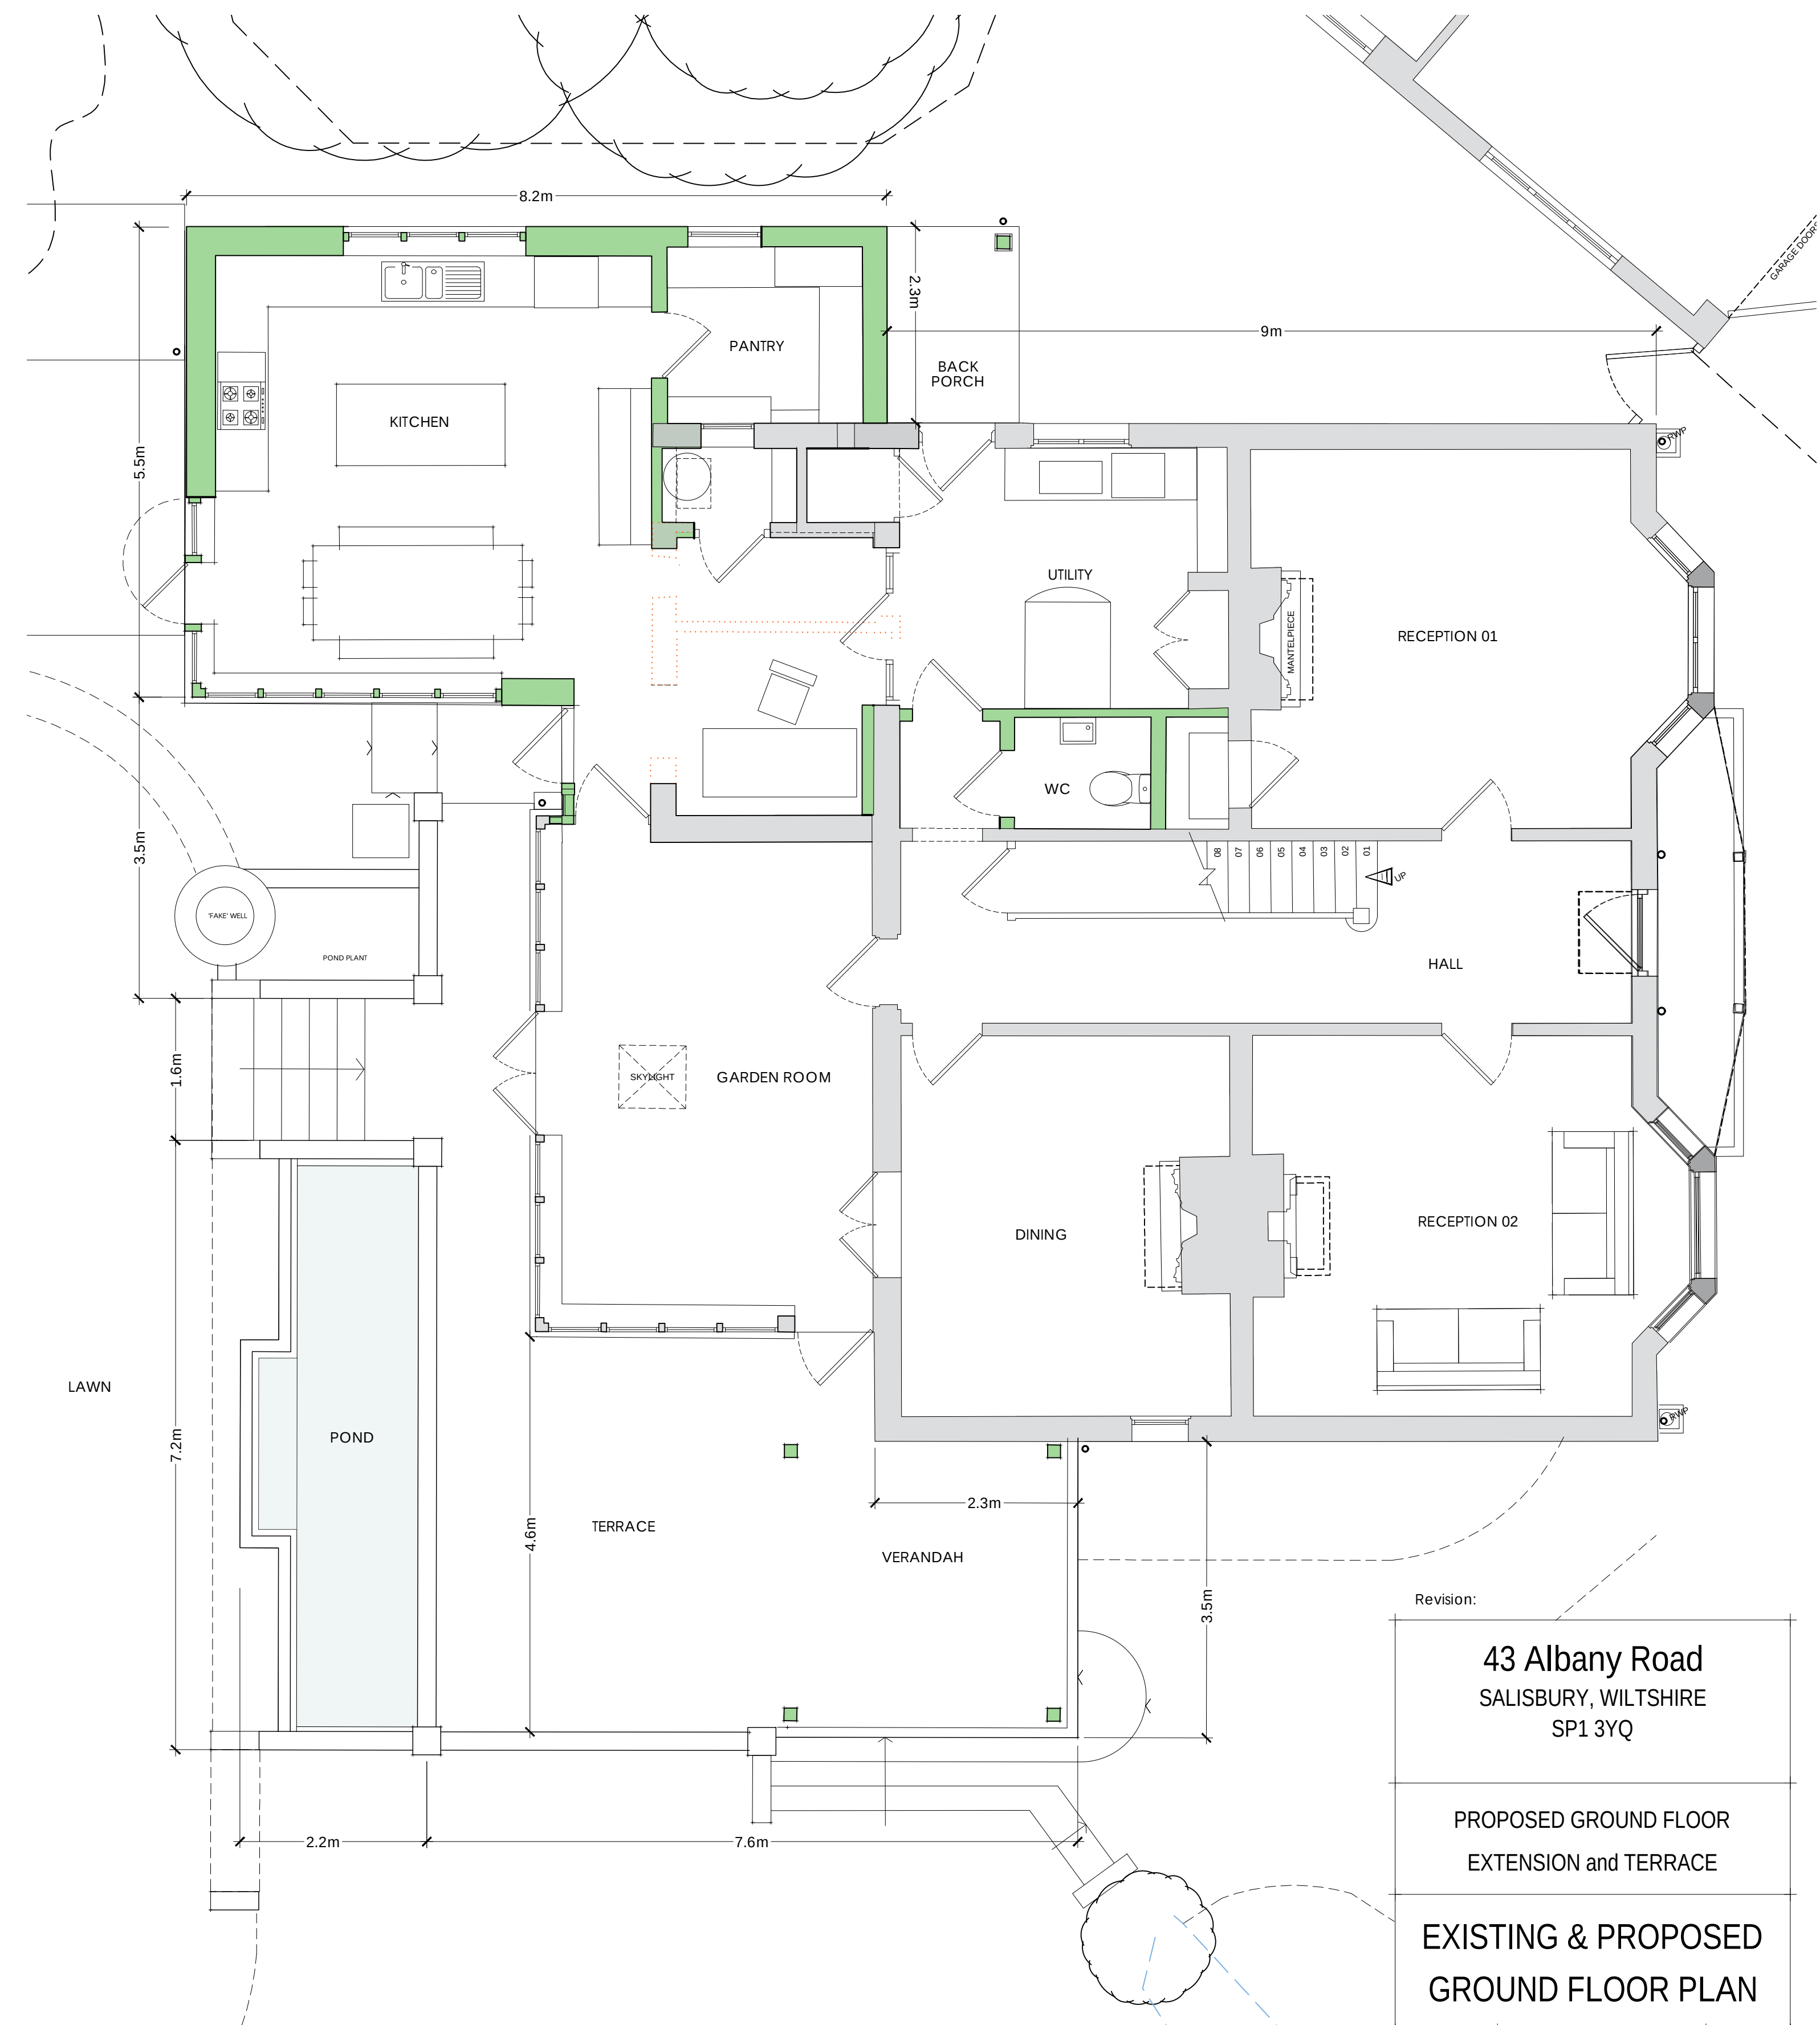

GROUND FLOOR PLAN - AS PROPOSED

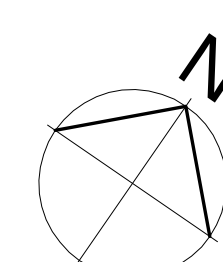

taken from survey by:



Revision:		
43 Albany Road SALISBURY, WILTSHIRE SP1 3YQ		
PROPOSED GROUND FLOOR EXTENSION and TERRACE		
EXISTING & PROPOSED GROUND FLOOR PLAN		
Date:	Scale:	Drawn:
FEB '26	1:50 @ A1	MTL
Drawing No.	Status	Revision
26-O-004		
 Affinity Architects 43 Albany Road Salisbury Wiltshire SP1 3YQ		
01752 741683 admin@affinityarchitects.co.uk		
Affinity Architects Ltd. Reg no: 05887609		

(This drawing may not be reproduced without prior knowledge and consent of Affinity Architects)

©This drawing may not be reproduced without prior knowledge and consent of Affinity Architects