


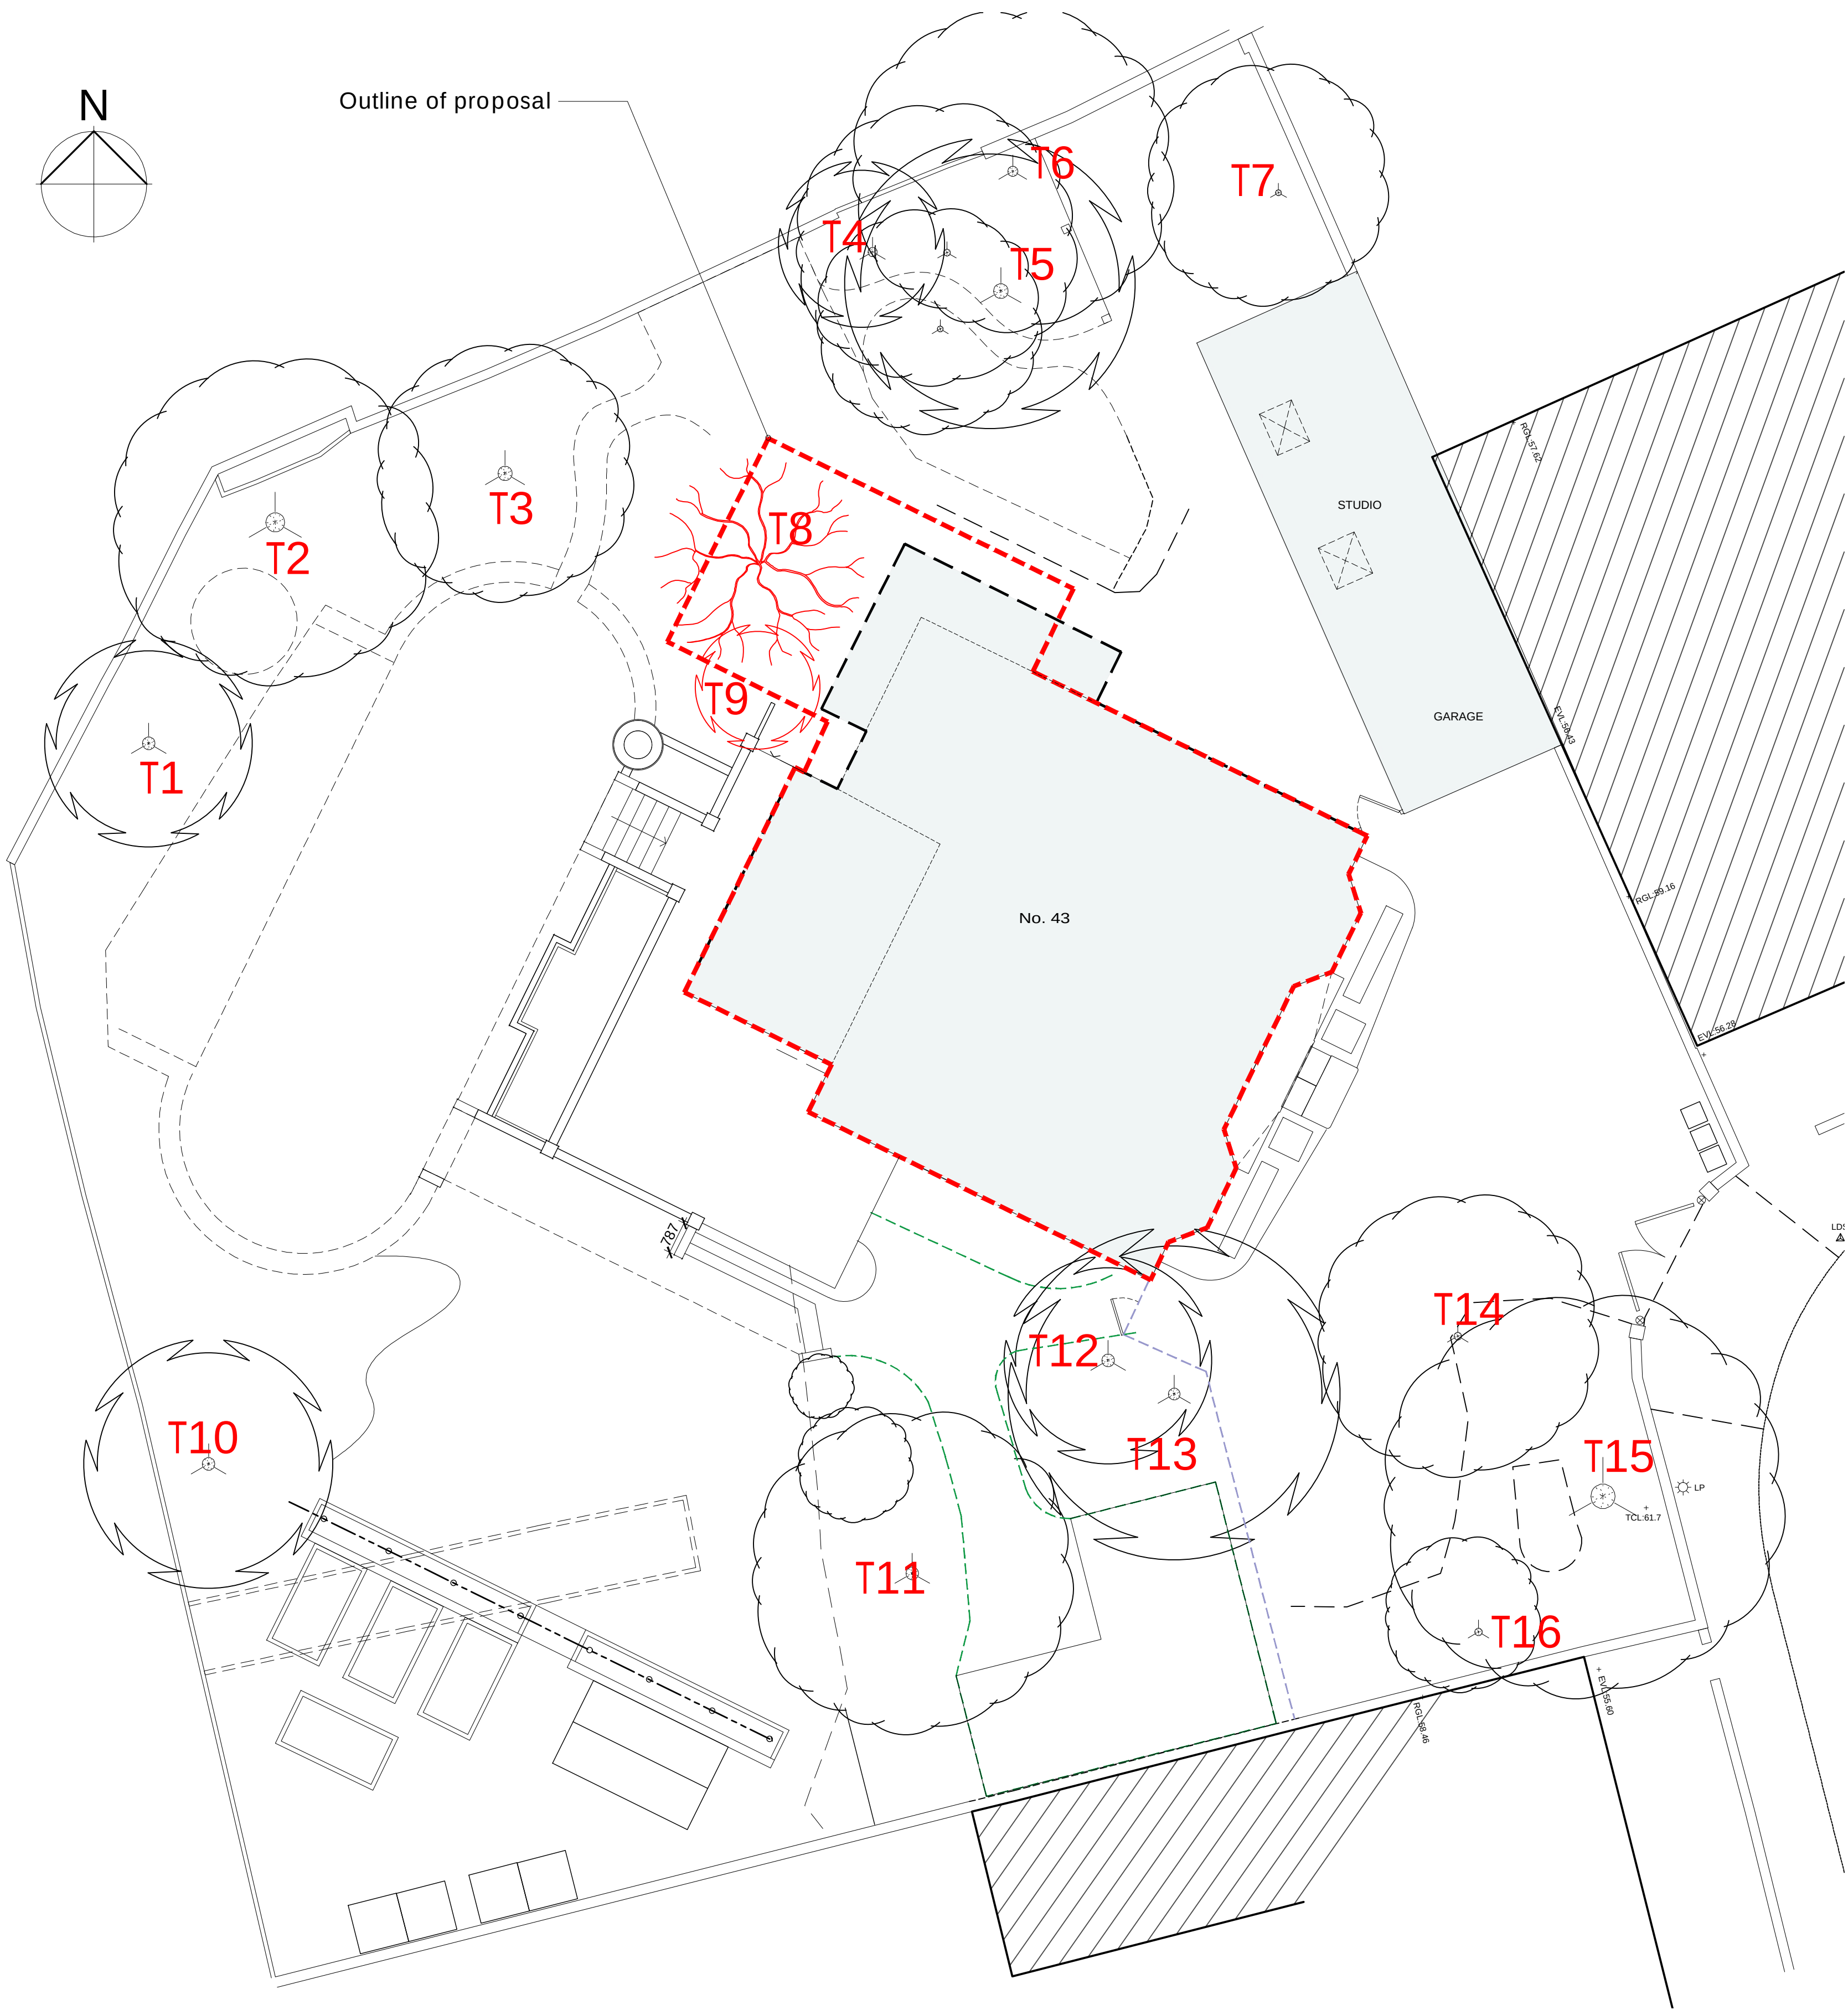

SITE PLAN - WITH TREE IDENTIFICATION

SCALE 1: 100 @ A1
0 2000 4000 6000 8000 10000

TREE SCHEDULE					
REF	Tree Type	Trunk Dia	Spread	Condition	PROPOSAL
T1	Yew	300mm	5m	Good	Retained
T2	Mirabelle Plum	420mm (multi stem)	6m	Good	Retained
T3	Walnut	320mm	7m	Good	Retained
T4	Holly	220mm	4m	Good	Retained
T5	Holly	350mm	6m	Good	Retained
T6	Cotoneaster	240mm	8m	Good	Retained
T7	Cornus	140mm	6m	Good	Retained
T8	Unknown	220mm	5m	Dead	To be removed
T9	Holly	200mm	3m	Fair	To be removed
T10	Holly	300mm	5m	Good	Retained
T11	Wallnut	300mm	8m	Fair	Retained
T12	Holly	300mm	5m	Poor	Retained
T13	Holly	280mm	8m	Fair	Retained
T14	Pyracanthus	180mm	6m	Good	Retained
T15	Gingko	580mm	8m	Good	Retained
T16	Twisted Hazel	180mm	4m	Good	Retained

PROPOSAL:
2 no trees to be removed, already in very close proximity to rear wall of house, T8 is dead.



PHOTOGRAPH

taken from survey by:

LDS
Land & Building Surveyors

enquiries@lds-survey.co.uk 01722 338232
Registered Office: Applegate House, Fower's Road, Salisbury, SP1 2DQ (Registered in England No. 4295774)

www.lds-survey.co.uk

COPYRIGHT: Copyright of Land Development Services Ltd.
Drawings are issued under a temporary license arrangement until full payment has been received, after which an irrevocable royalty-free license is granted. Markings identifying LDS as the owner of the copyright shall not be removed from the plans.

Revision:

43 Albany Road
SALISBURY, WILTSHIRE
SP1 3YQ

PROPOSED GROUND FLOOR
EXTENSION and TERRACE

TREE PLAN

Date: FEB '26	Scale: 1:100 @ A1	Drawn: MTL
Drawing No. 26-O-008	Status	Revision

Affinity Architects
43 Albany Road Salisbury Wiltshire SP1 3YQ

01722 741683
admin@affinityarchitects.co.uk
Affinity Architects Ltd. Reg no. 08867699

©This drawing may not be reproduced without prior knowledge and consent of Affinity Architects