





Existing Site Plan 1:200

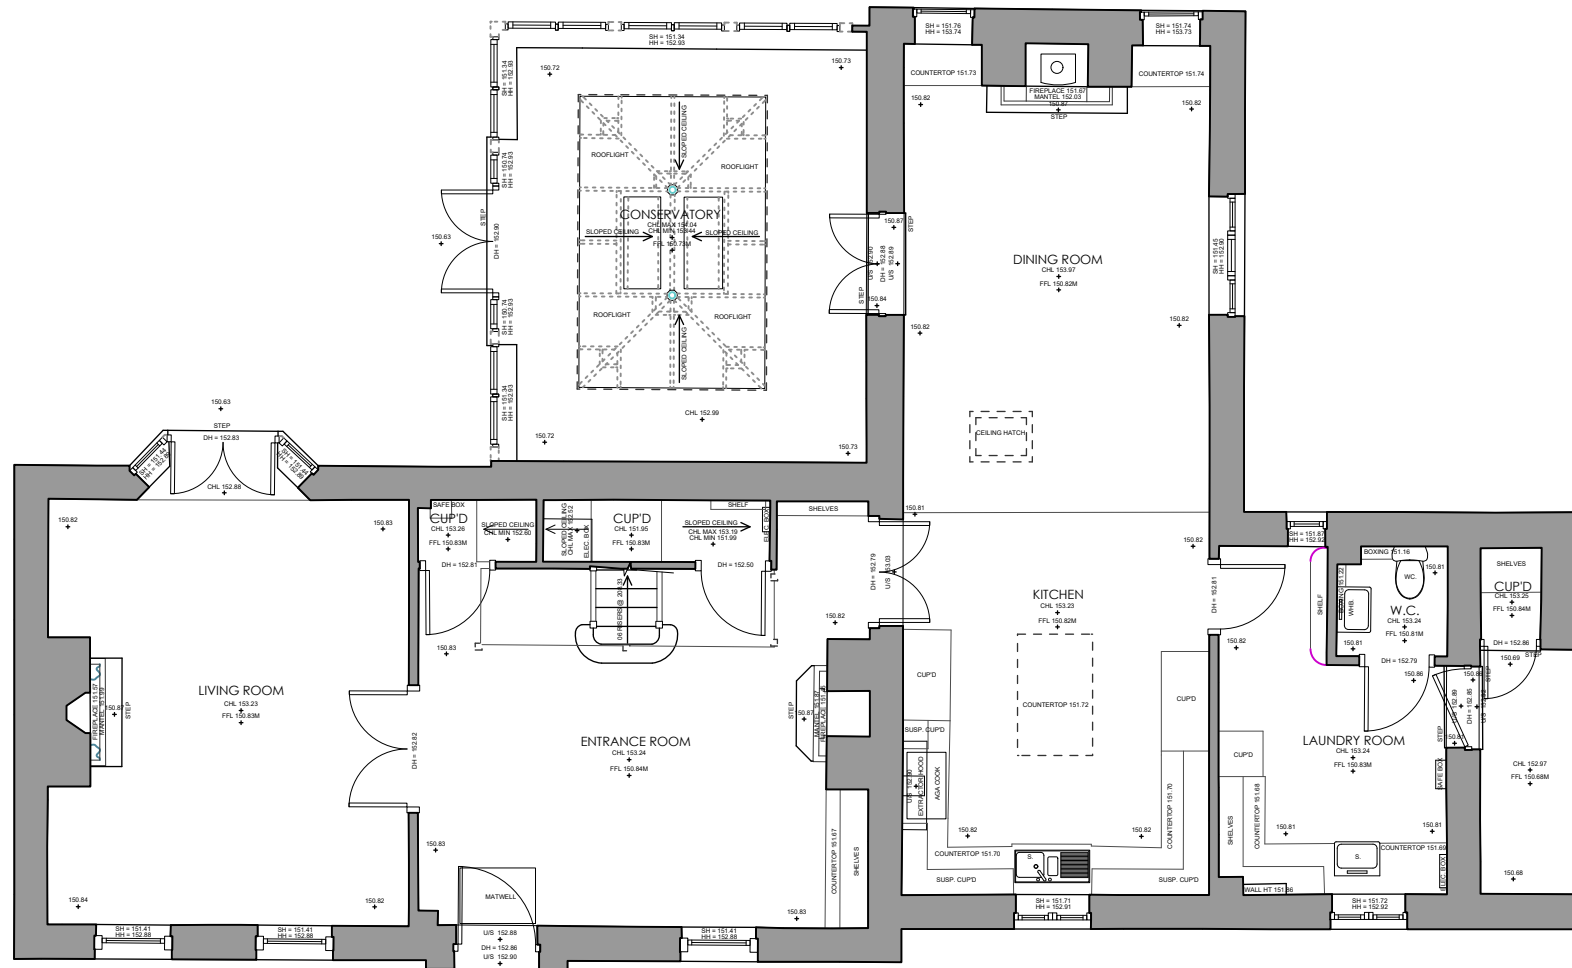

Ground Floor 1:100

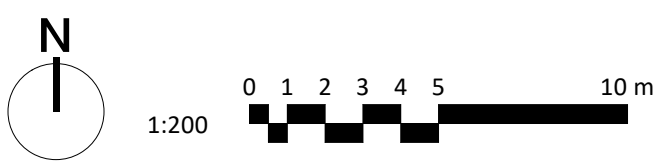

North East Elevation 1:100



South West Elevation 1:100



South East Elevation 1:100



North West Elevation 1:100

This drawing is the copyright of PKA Architects Ltd.
Registered in England and Wales No 8605083.
Do not rely on Scaled Dimensions - work to figured dimensions only. If in doubt - ASK.
All dimensions to be checked on site by contractor
Work to existing building features where appropriate
Any OS copyright data on this drawing is reproduced under license

Date	No.	Revision Notes
------	-----	----------------

PKA
ARCHITECTS

PKA Architects Ltd
Featherbrook, Whitley Road, Potterne, Devizes, Wiltshire SN10 5TD
tel 01380 725688 tom@pka-architects.com www.pka-architects.com

Project Title
Kitchen Extension, Internal alterations and Landscaping

Address
Highfield House, Richards Drive, Upper North Wraxall, Chippenham. SN14 7AZ

Client
Mr and Mrs Neill

Sheet Title
Existing Site, Ground Floor and Roof Plans and Elevations

Scale	Drawn By	Date
1:200/ 1:100 @A1	SOVA/ tk	19/02/2026

Project ID.	Stage.	Sheet No.	Revision.
2170	-	EX-001	-

Status	Stage Key.
AS EXISING	EX - Existing SK - Sketch PL - Planning WD - Working DR - Drawings BR - Building REG - Regulations TR - Tender CN - Construction AB - As Built

File Name
2170-PLANNING.vex