

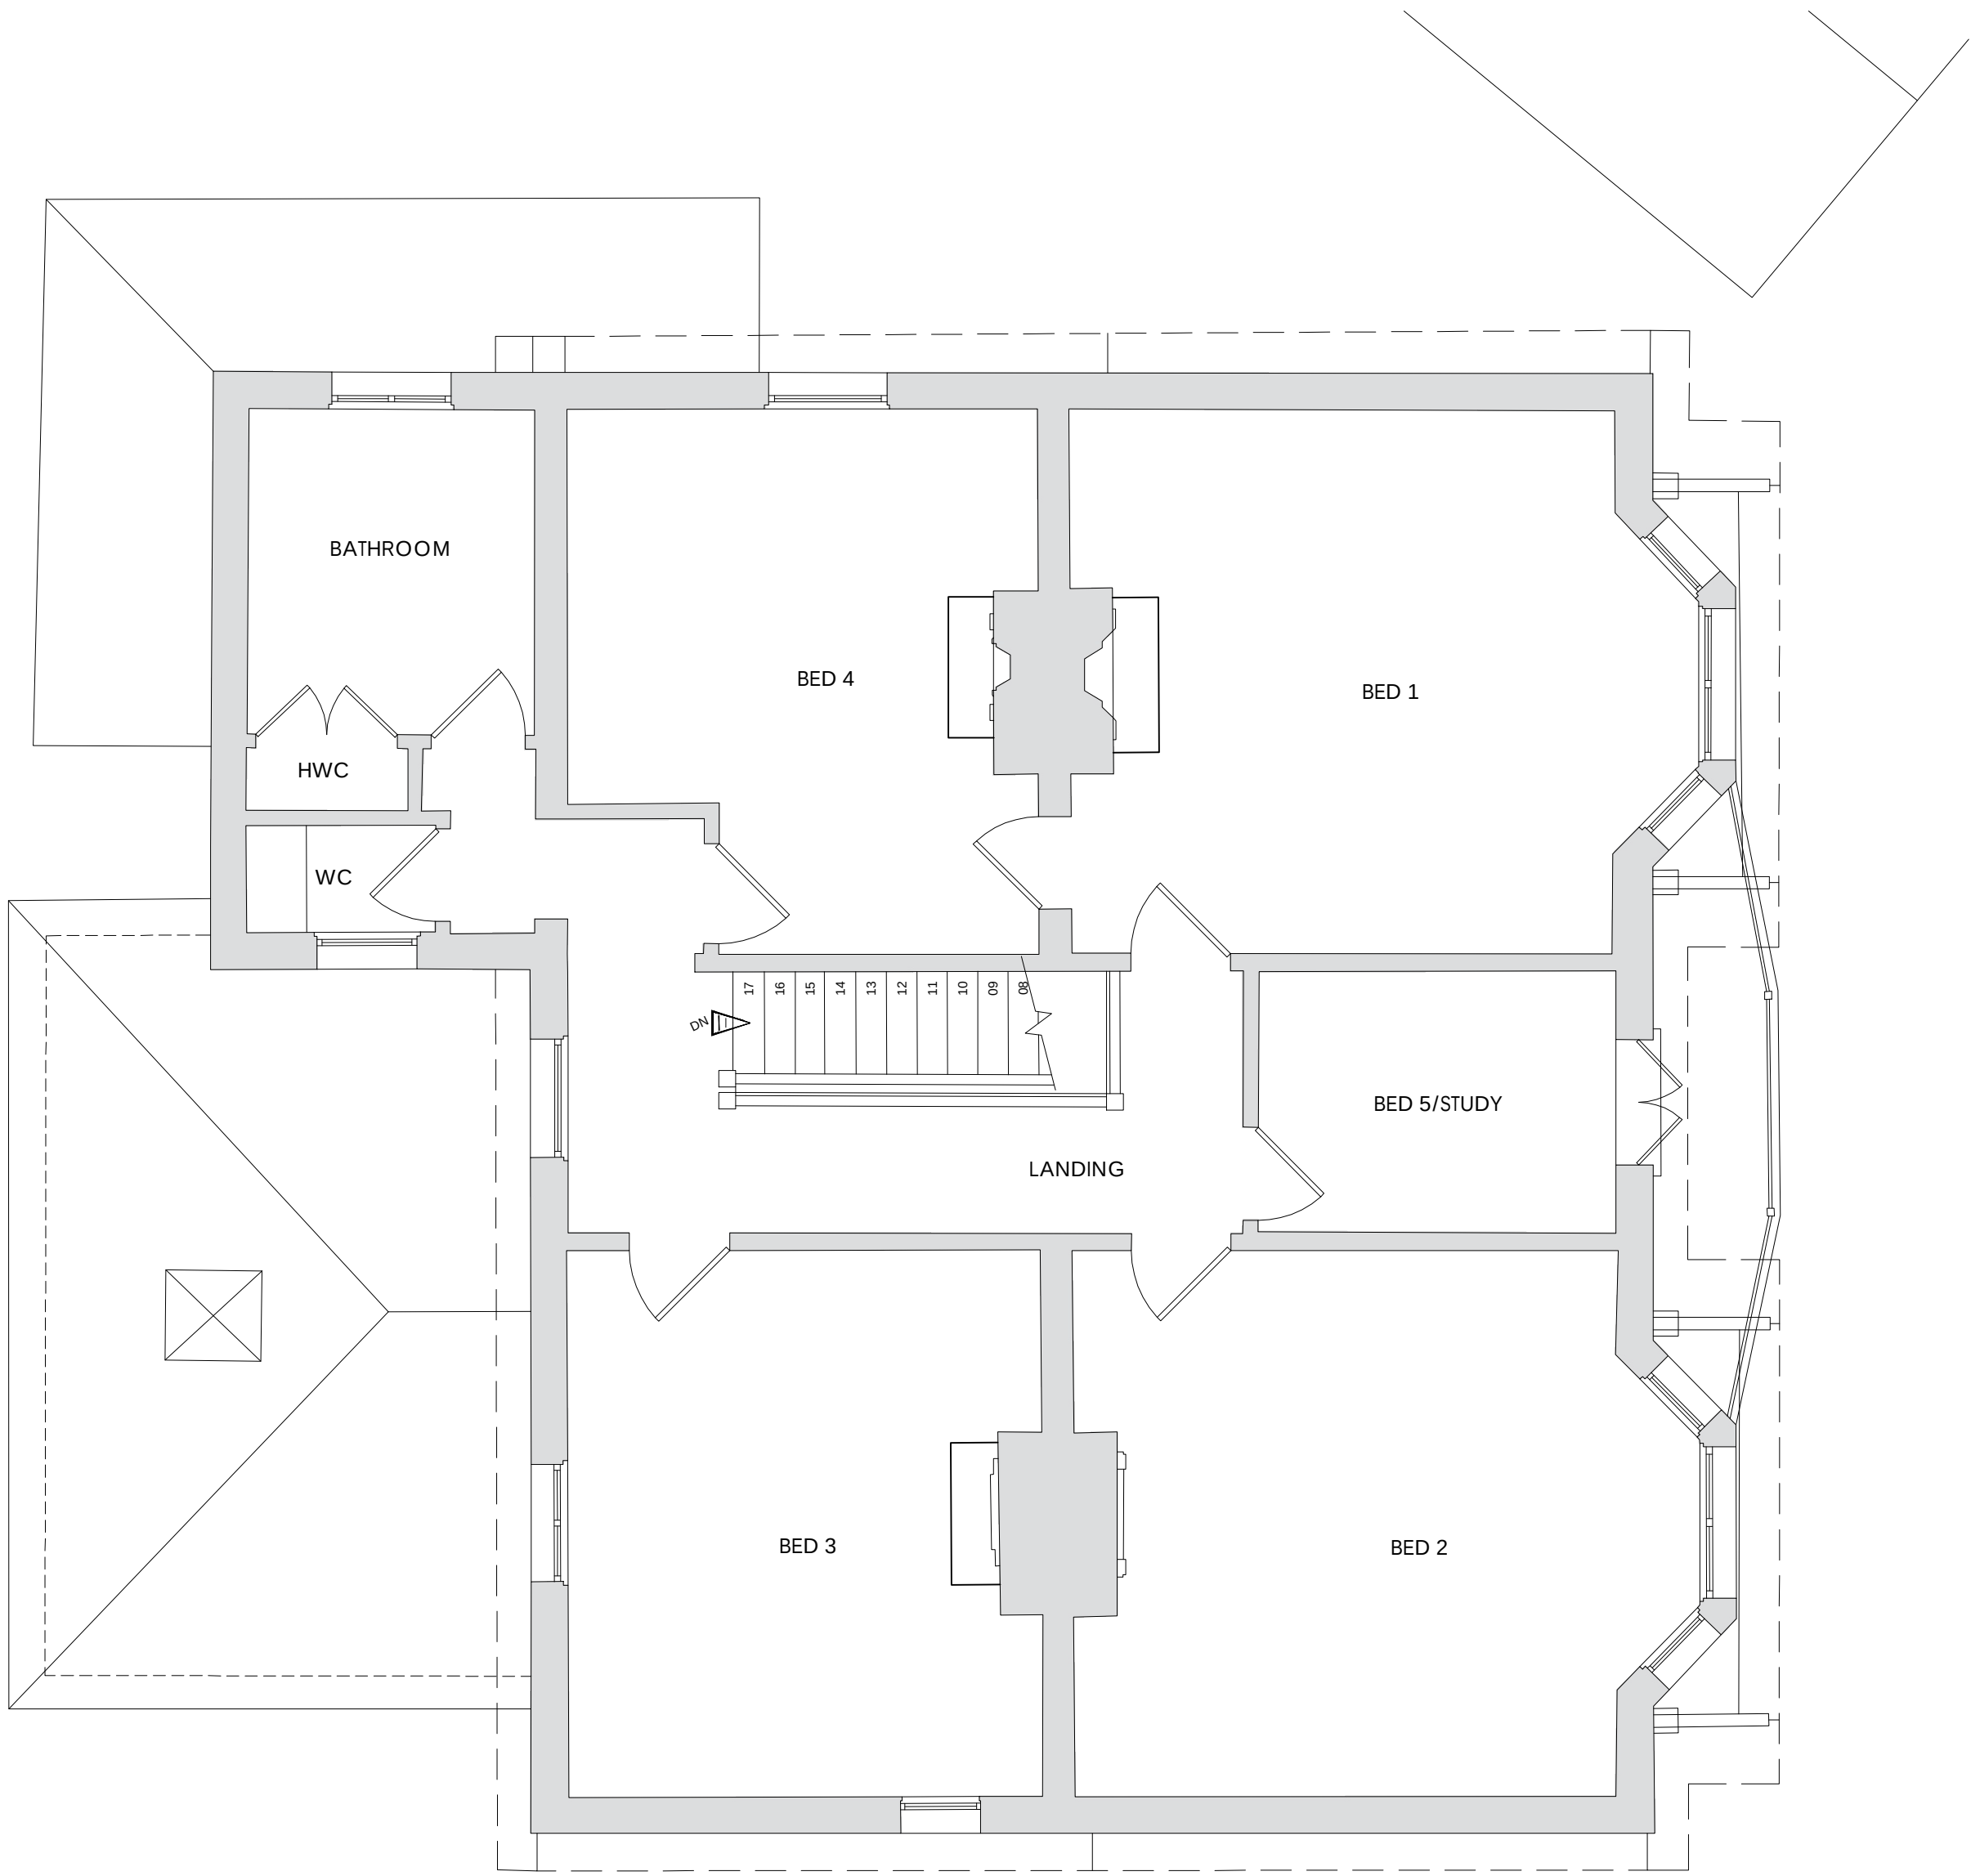
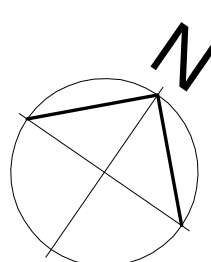


FIRST FLOOR PLAN - AS EXISTING

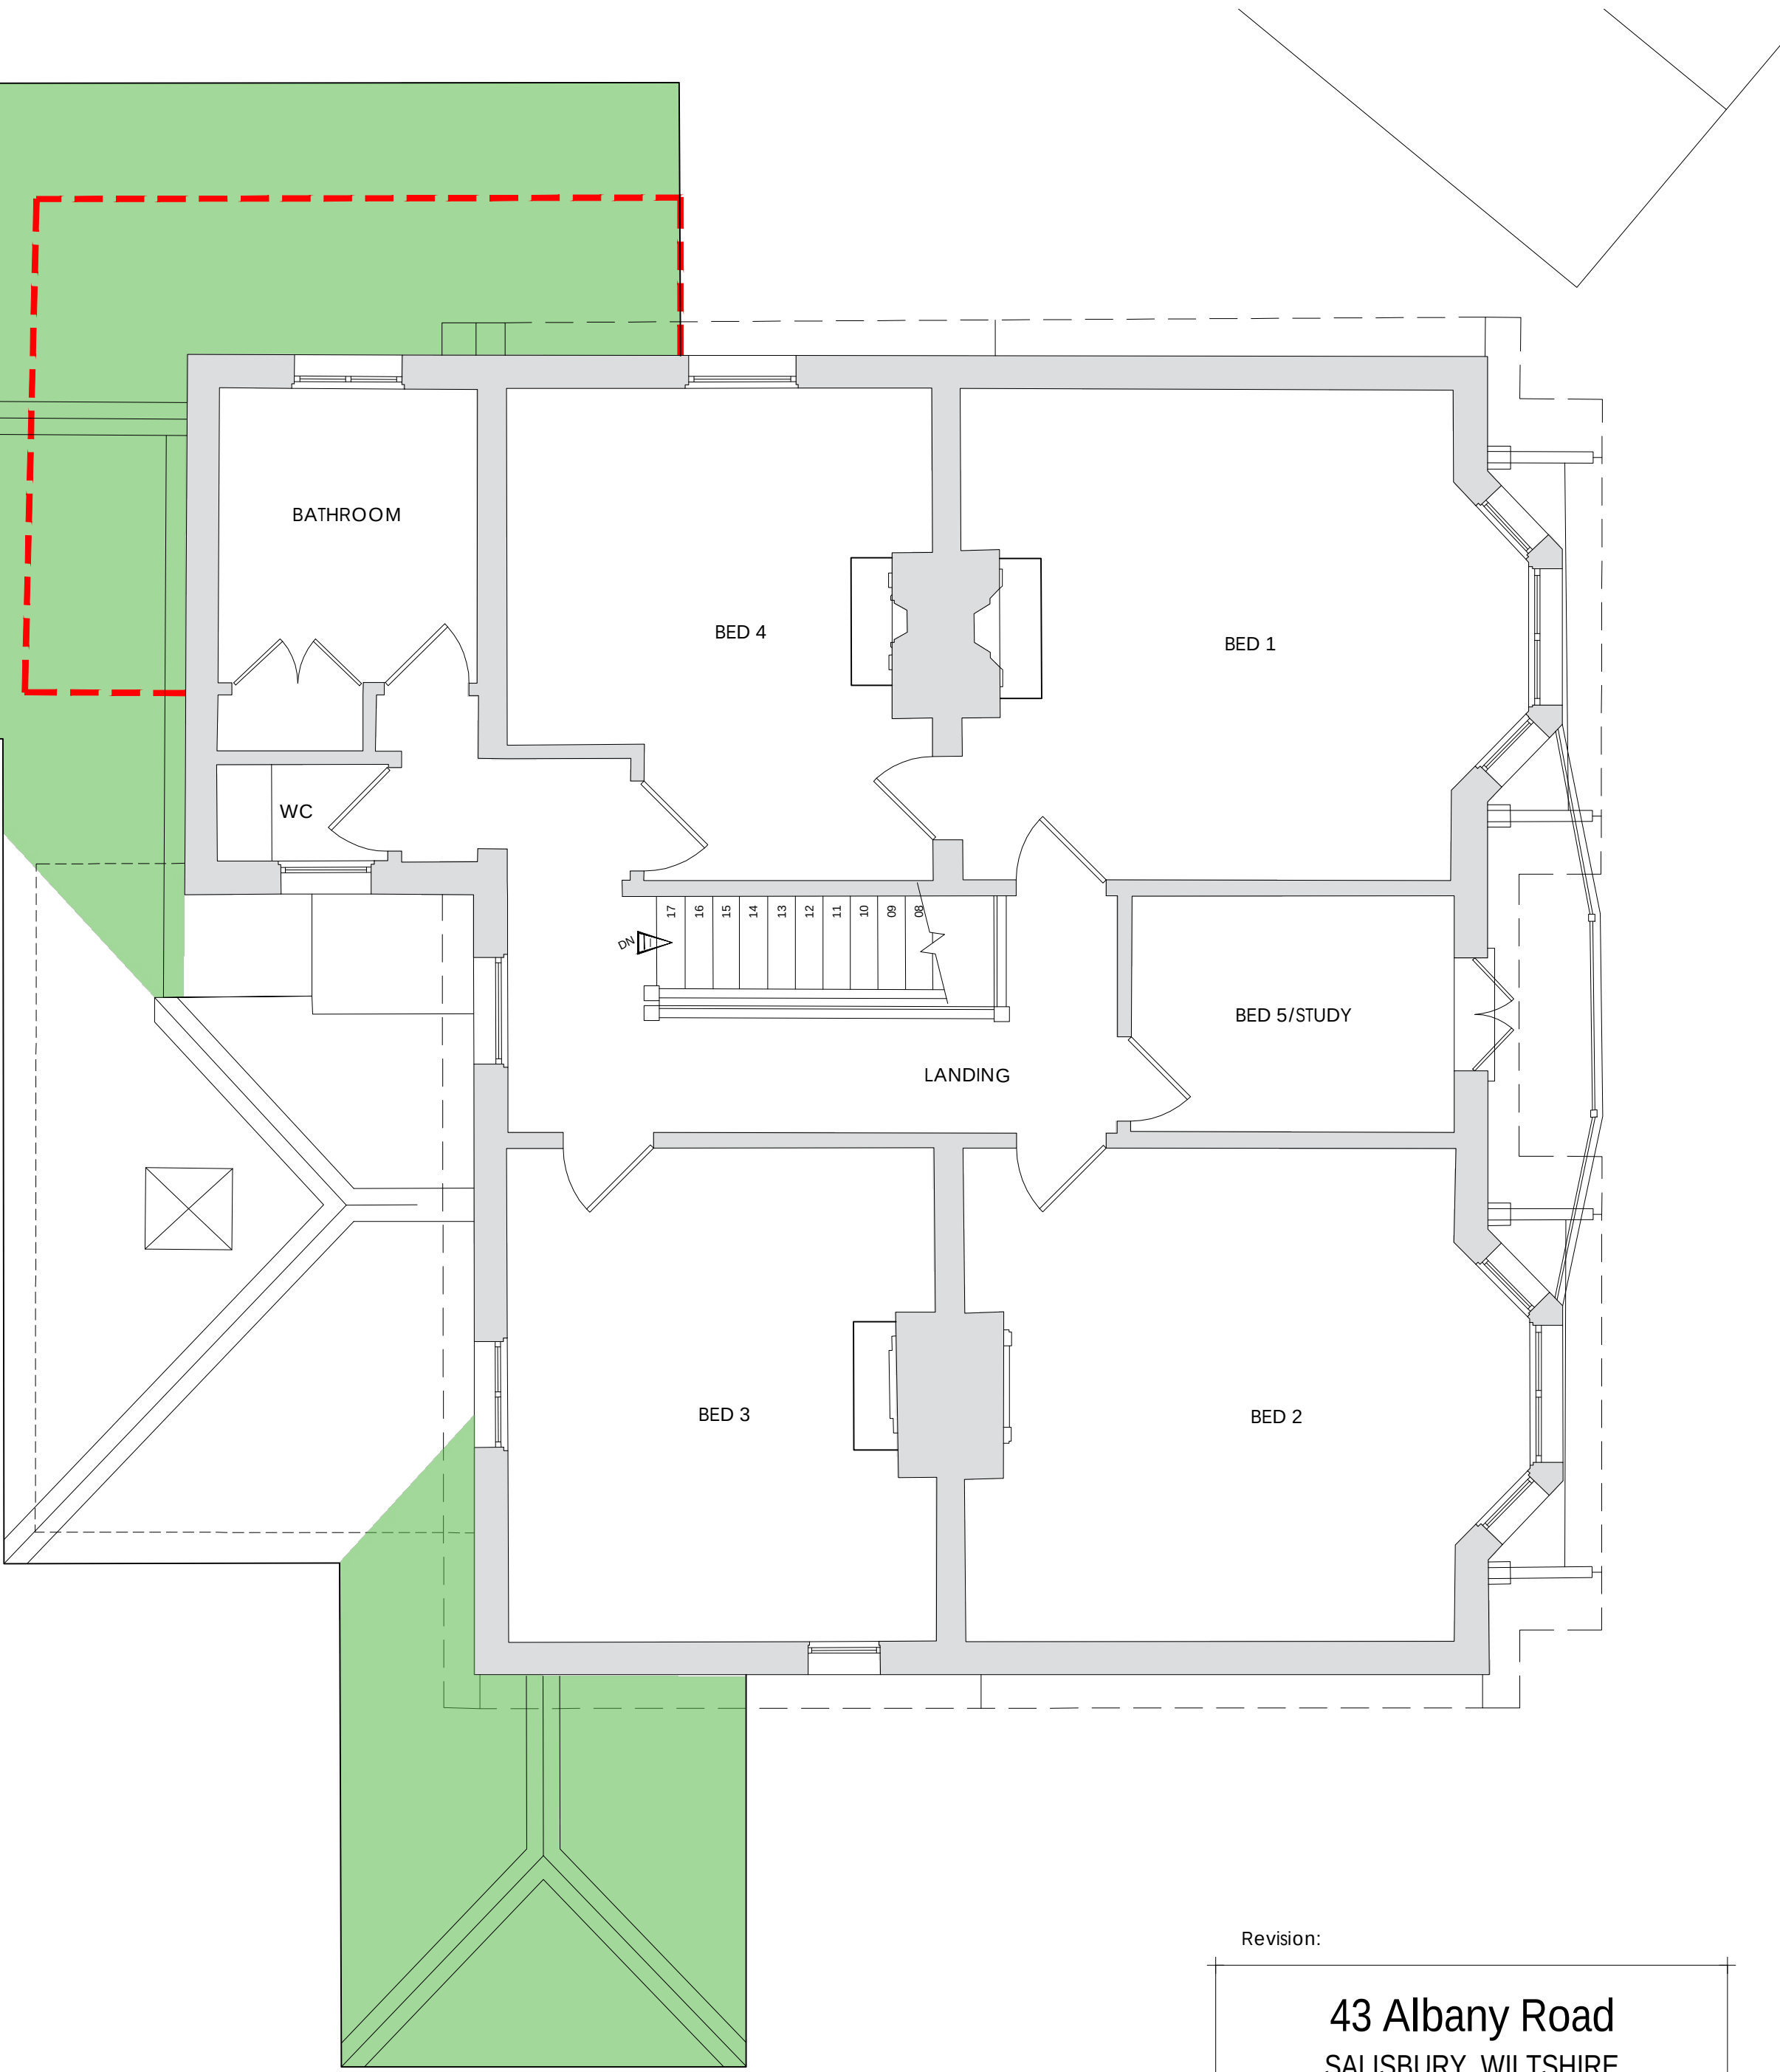

FIRST FLOOR PLAN AND NEW ROOF PLAN - AS PROPOSED

FLOOR PLANS - FIRST FLOOR

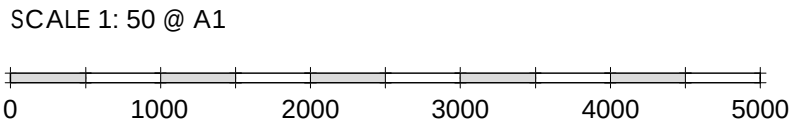

taken from survey by:



enquiries@lds-survey.co.uk 01722 338232

www.lds-survey.co.uk

COPYRIGHT: Copyright of Land Development Services Ltd.
Drawings are issued under a temporary license arrangement until full payment has been received, after which an irrevocable royalty-free license is granted. Markings identifying LDS as the owner of the copyright shall not be removed from the plans.

Revision:		
43 Albany Road SALISBURY, WILTSHIRE SP1 3YQ		
PROPOSED GROUND FLOOR EXTENSION and TERRACE		
EXISTING & PROPOSED FIRST FLOOR PLAN		
Date: FEB '26	Scale: 1:50 @ A1	Drawn: MTL
Drawing No. 26-O-005	Status	Revision
 Affinity Architects 43 Albany Road Salisbury Wiltshire SP1 3YQ		
01722 741683 admin@affinityarchitects.co.uk		
Affinity Architects Ltd. Reg no. 08867699		

©This drawing may not be reproduced without prior knowledge and consent of Affinity Architects