



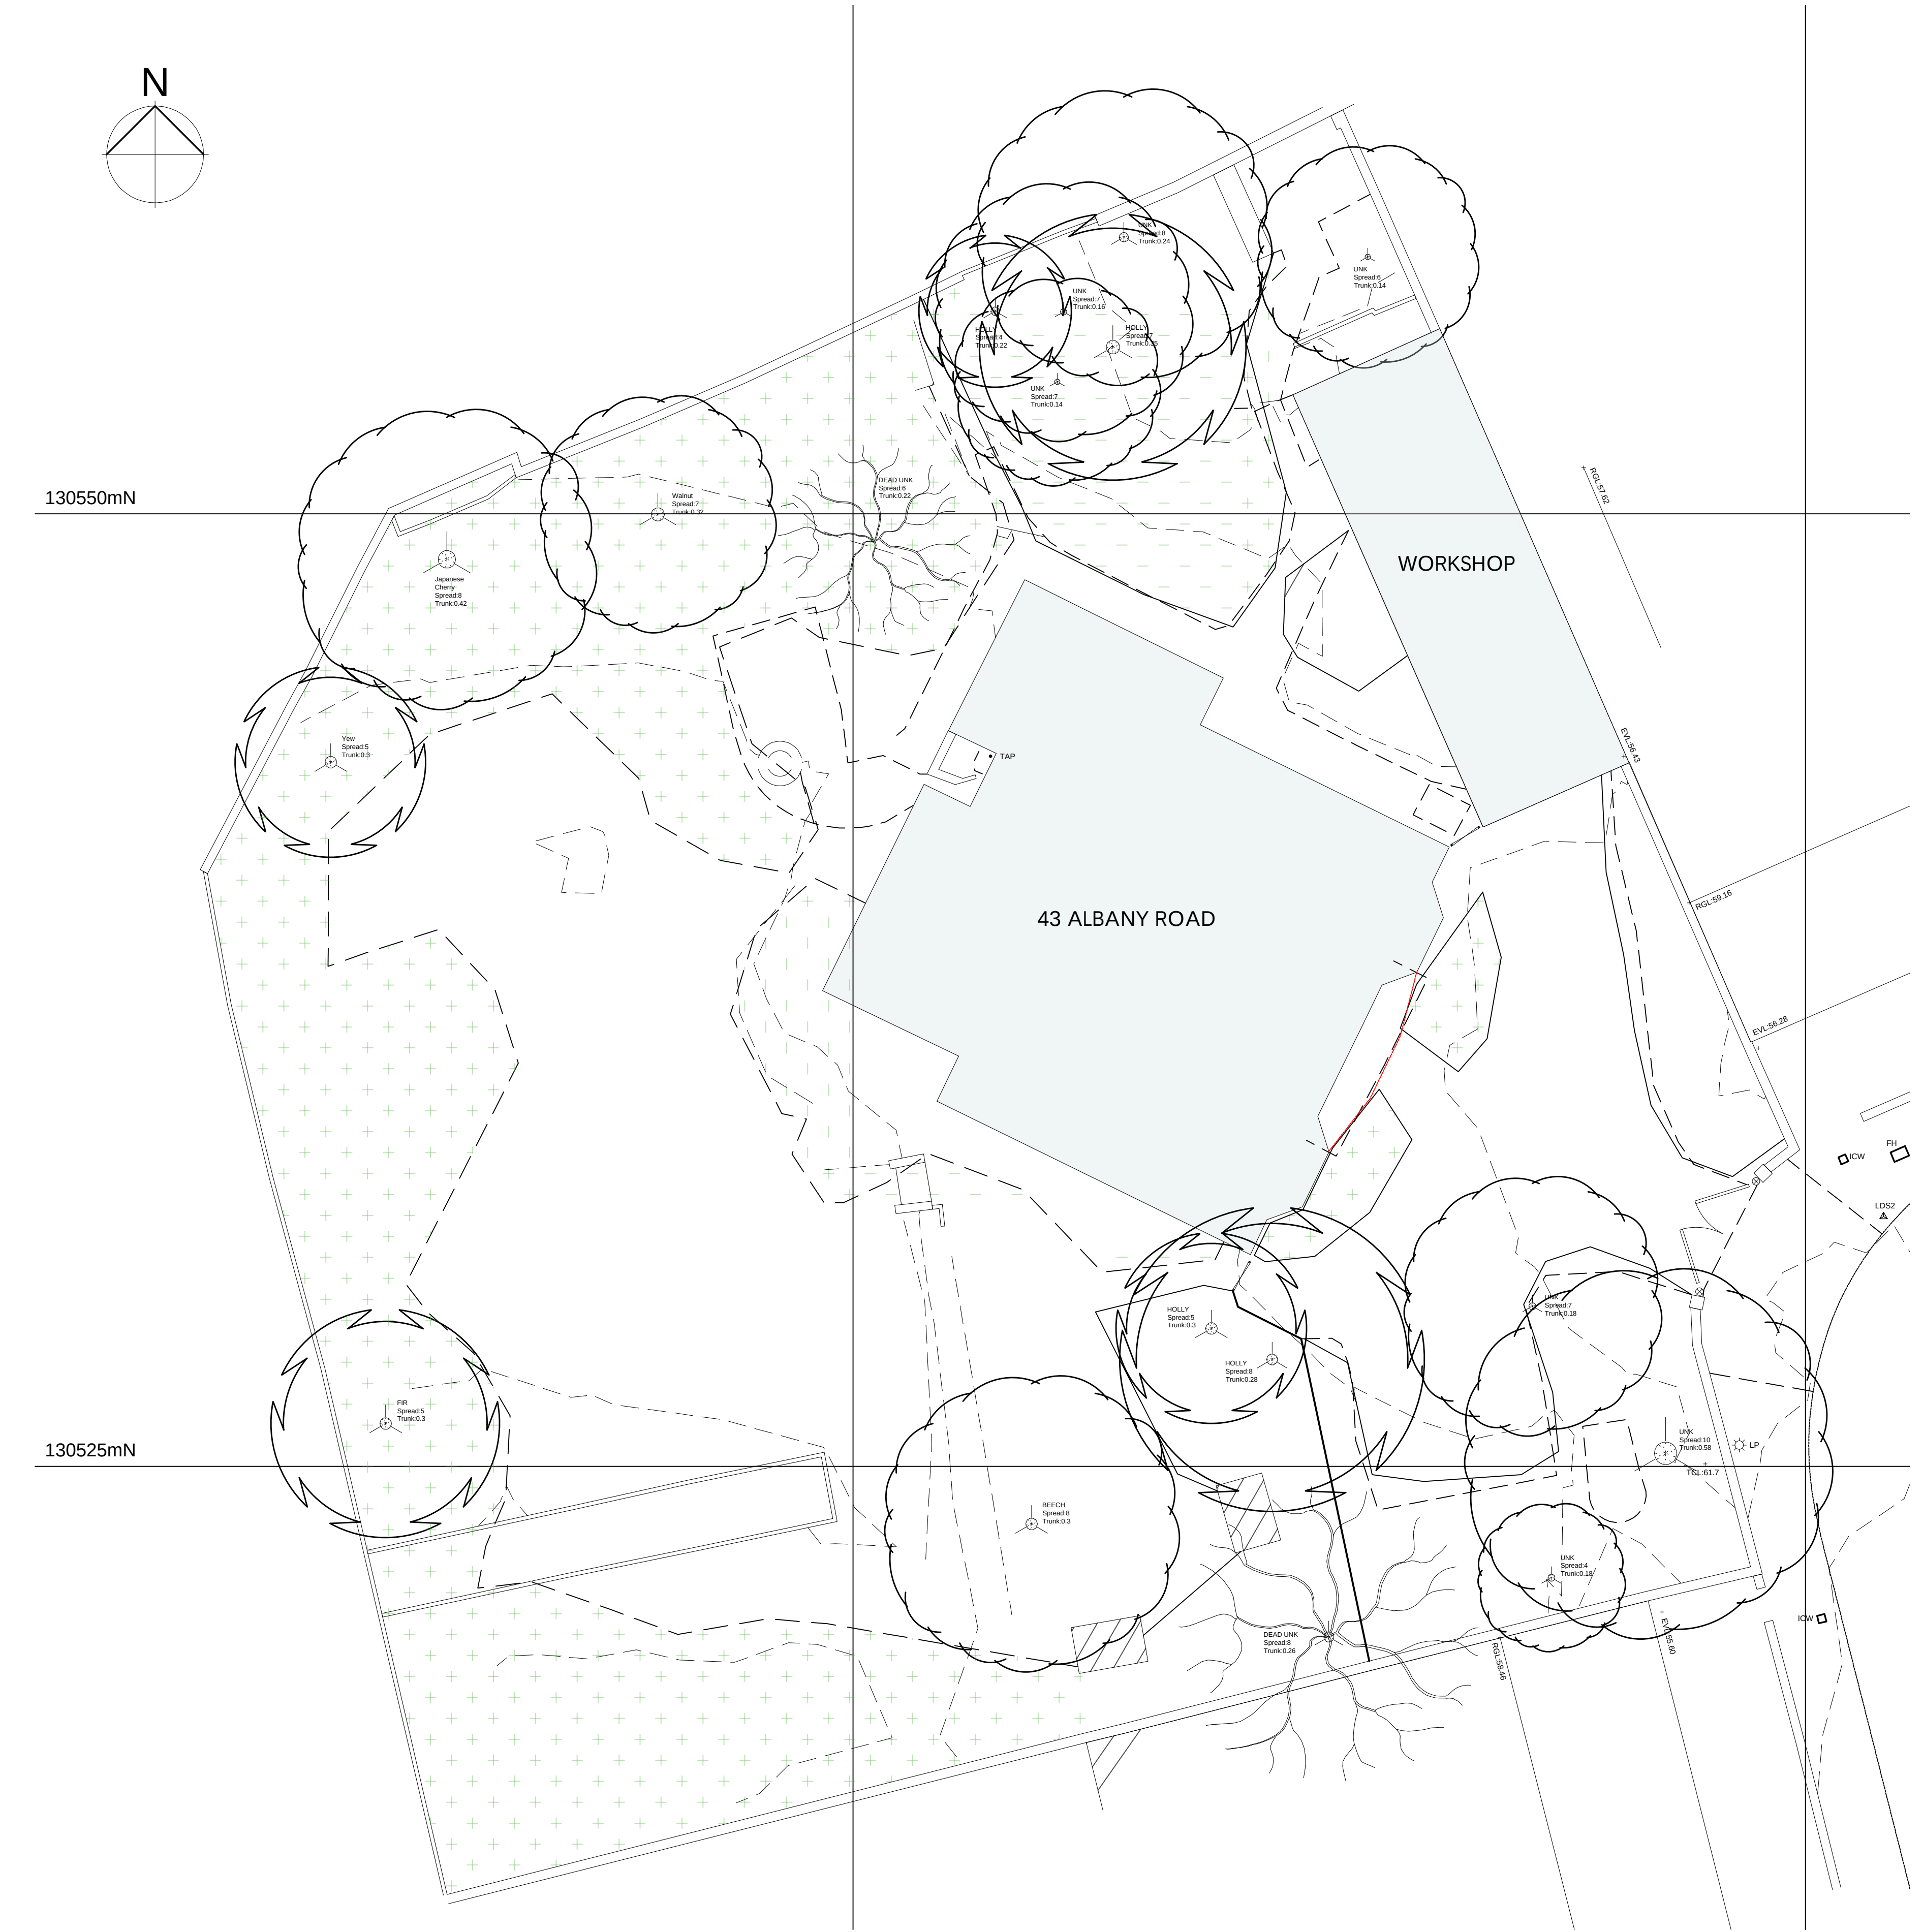

SITE: BLOCK PLAN EXISTING

SCALE 1: 100 @ A1

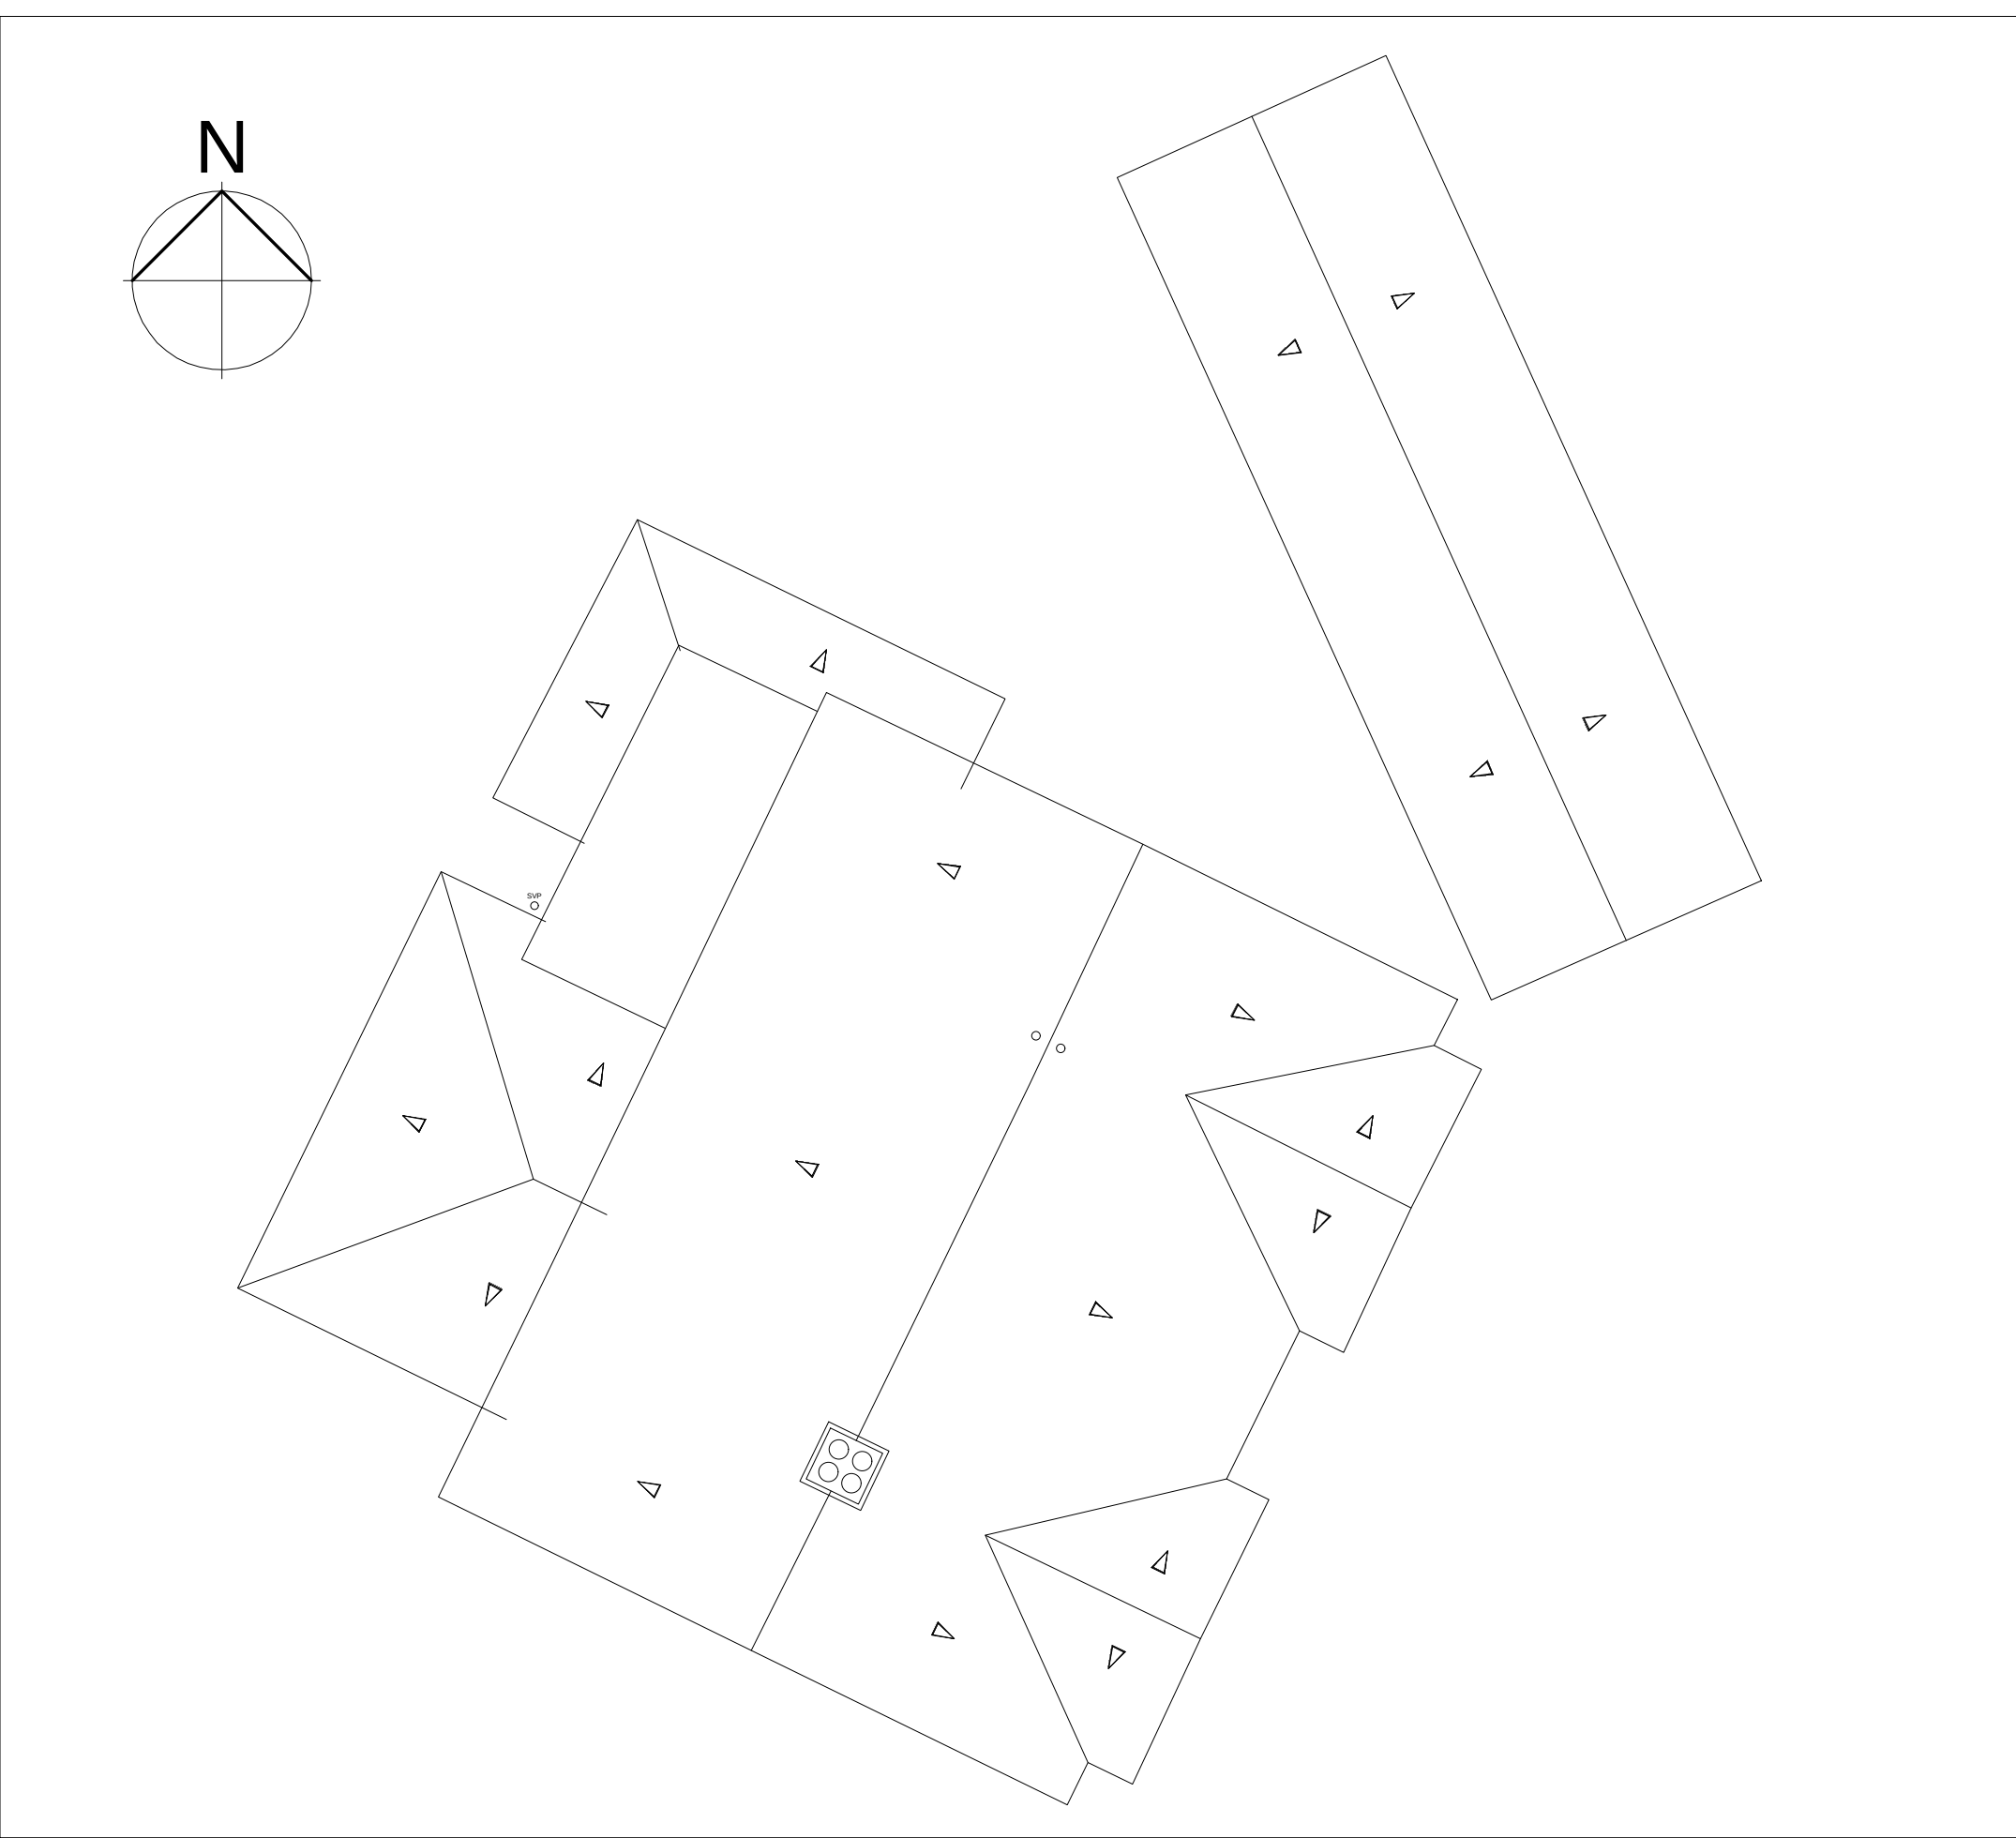

ROOF PLAN - EXISTING

SCALE 1: 100 @ A1

taken from survey by:

LDS
Land & Building Surveyors

enquiries@lds-survey.co.uk 01722 338232

Registered Office: Apartment House, Fowles Road, Salisbury, SP1 3DQ (Registered in England No. 426716)

www.lds-survey.co.uk

COPYRIGHT: Copyright of Land Development Services Ltd.
Drawings are issued under a temporary license arrangement until full payment has been received, after which an irrevocable copyright license is granted. Markings identifying LDS as the owner of the copyright shall not be removed from the plans.

Revision:		
43 Albany Road SALISBURY, WILTSHIRE SP1 3YQ		
PROPOSED GROUND FLOOR EXTENSION and TERRACE		
SITE & ROOF PLANS AS EXISTING		
Date: FEB '26	Scale: 1:00 @ A1	Drawn: MTL
Drawing No. 26-O-002	Status	Revision
 Affinity Architects 43 Albany Road Salisbury Wiltshire SP1 3YQ		
01722 741683 admin@affinityarchitects.co.uk		
©This drawing may not be reproduced without prior knowledge and consent of Affinity Architects		