

Front

Address: 17 Martins Croft,
Colerne, SN14 8DS.


Name: Mr Joe Honeybun
Mrs Sarah Honeybun

Existing Floor Plan.


Scale: 1:50 @ A3

Date: 19/02/2026

Drawing no. 3

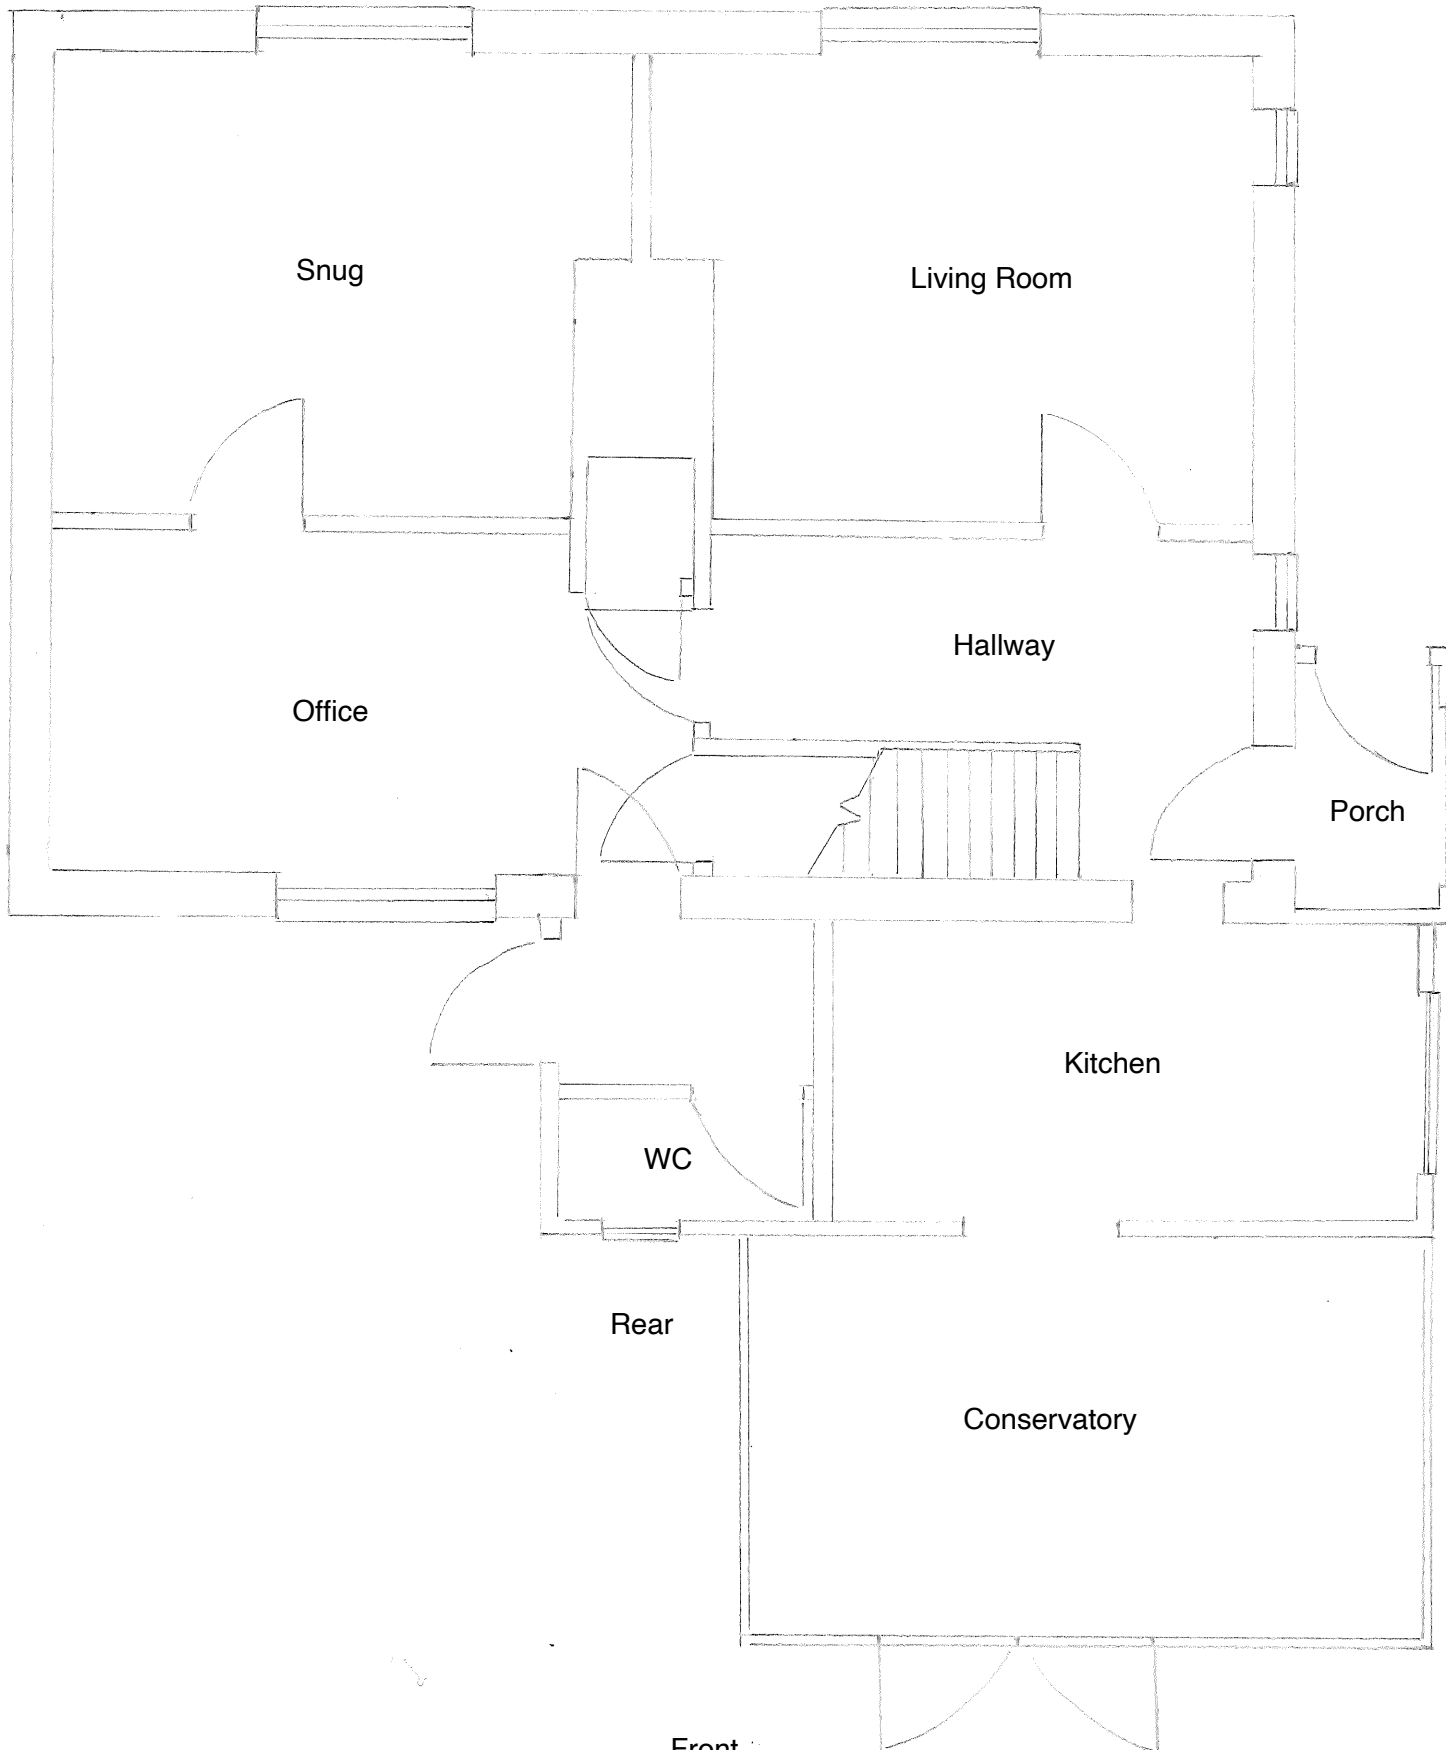

Front

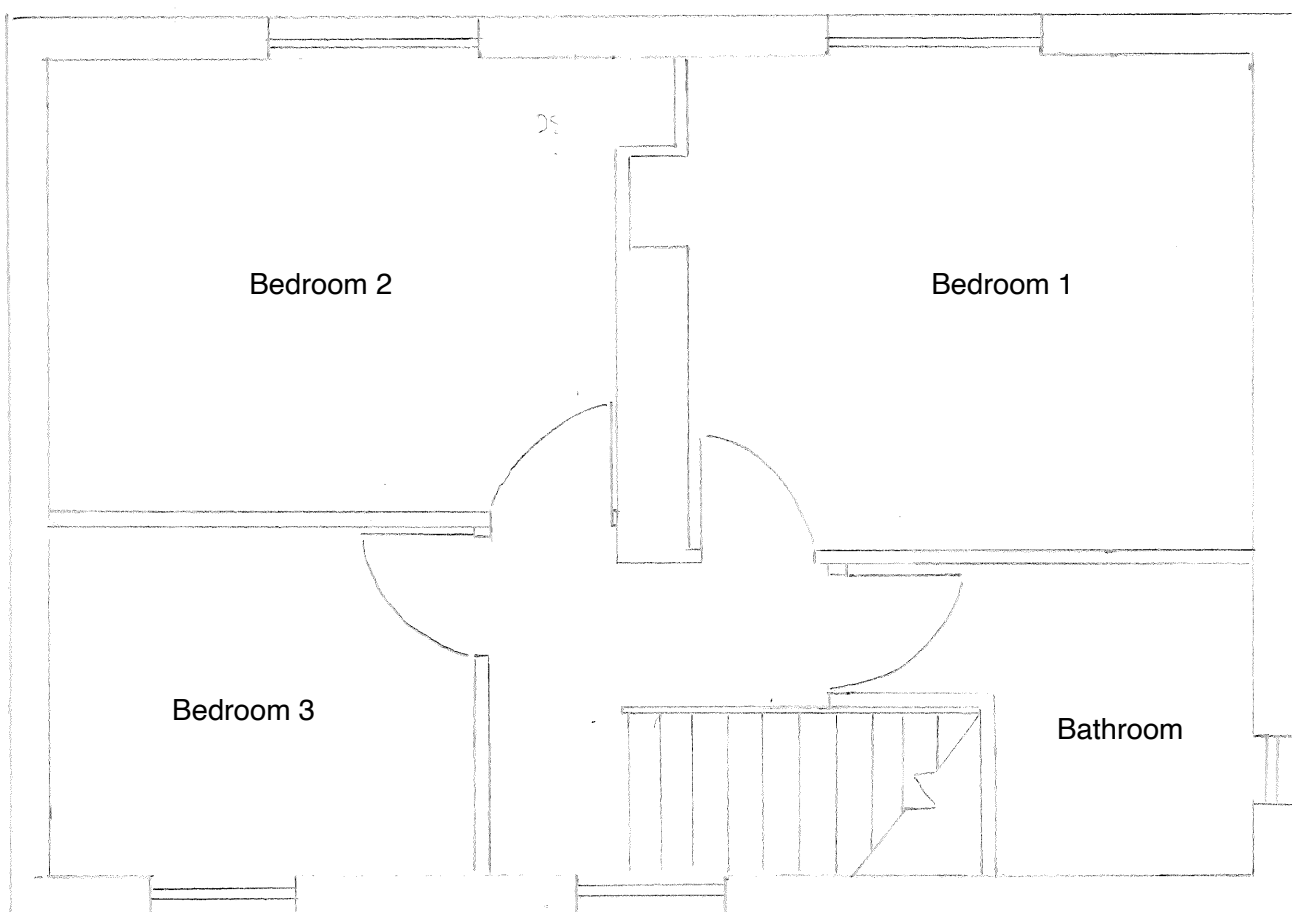

Rear

