

Address: 17 Martins Croft,
Colerne, SN14 8DS.

Name: Mr Joe Honeybun
Mrs Sarah Honeybun

Existing Front and Rear
Elevations.


Scale: 1:50 @ A3

Date: 19/02/2026

Drawing no. 1



Existing Front Elevation

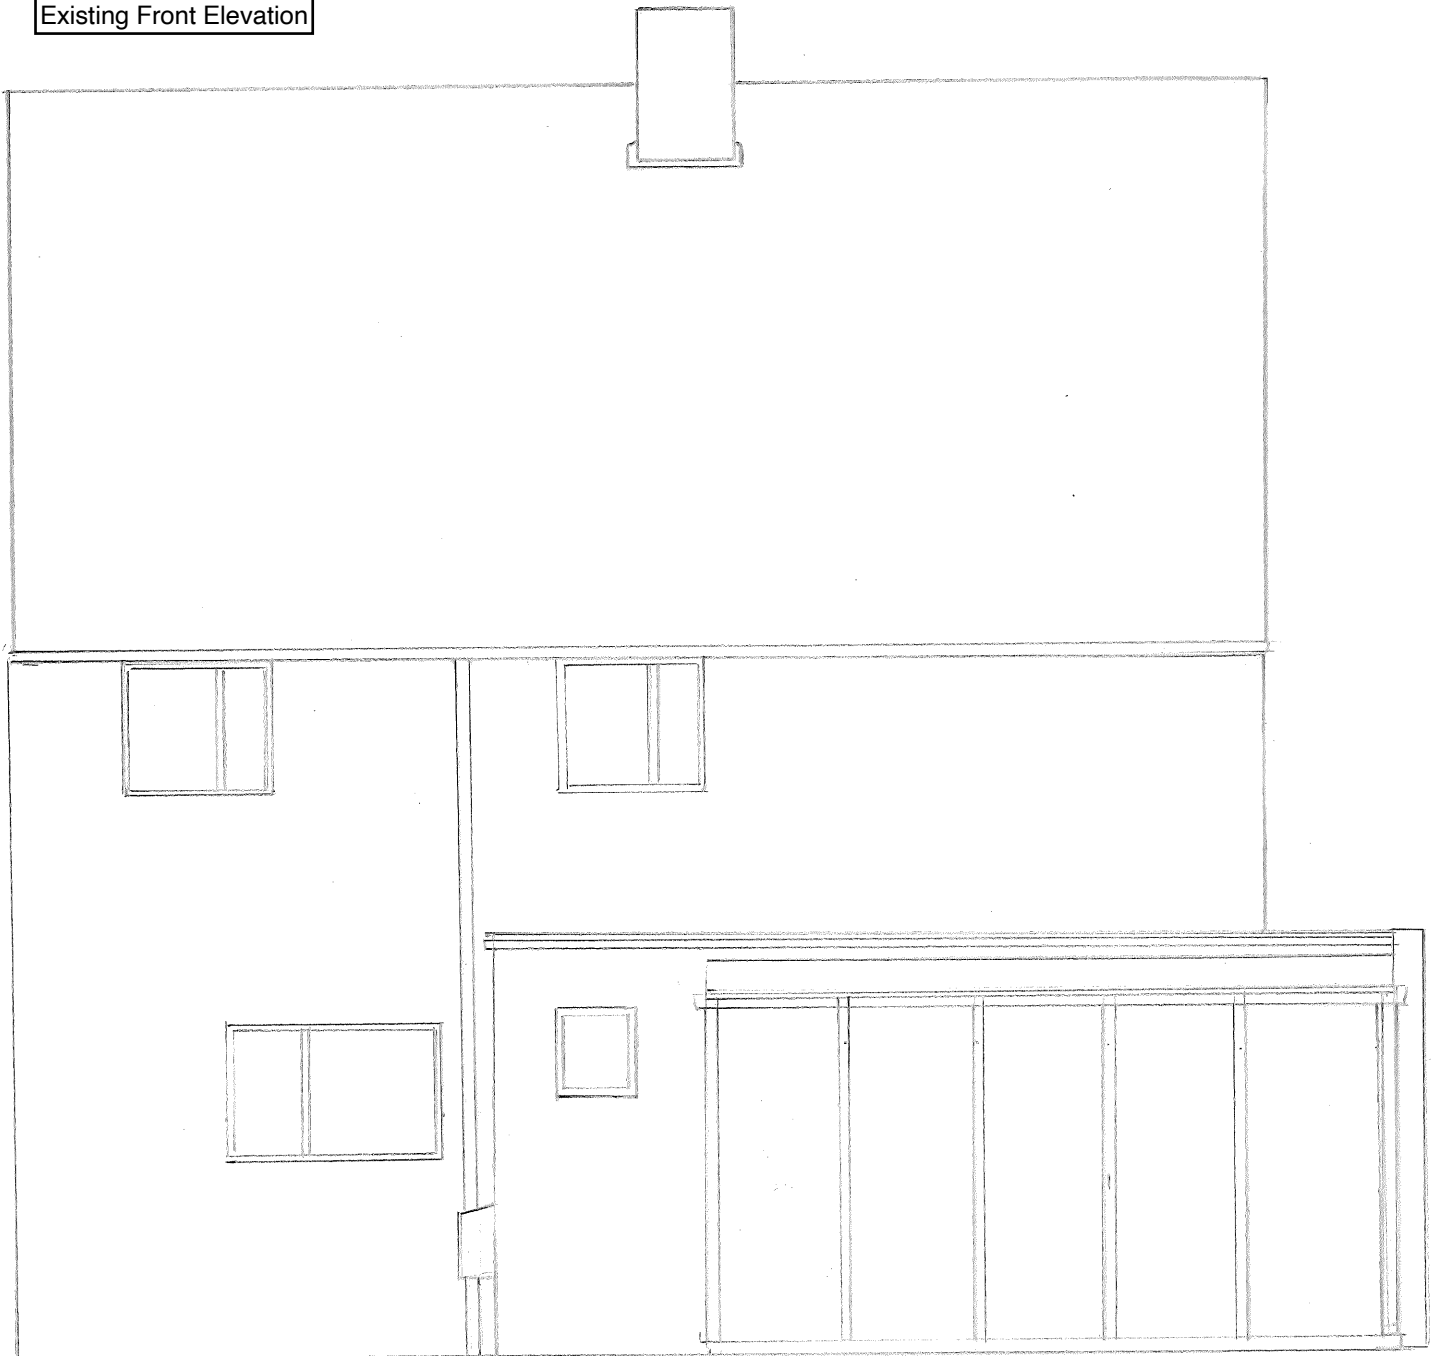

Existing Rear Elevation

