




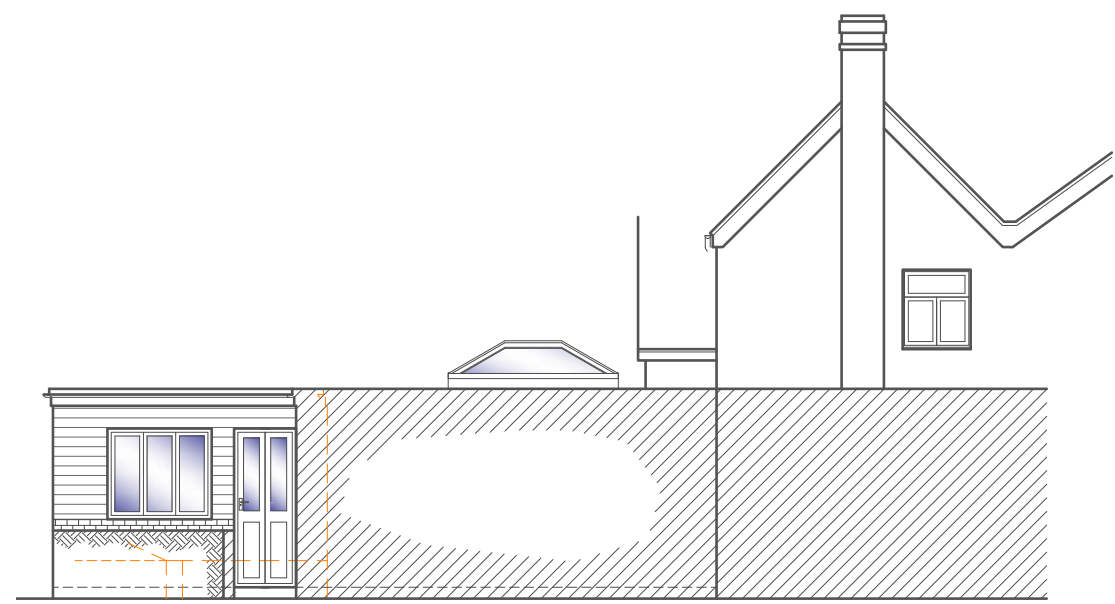


VIEW A
Scale 1:100

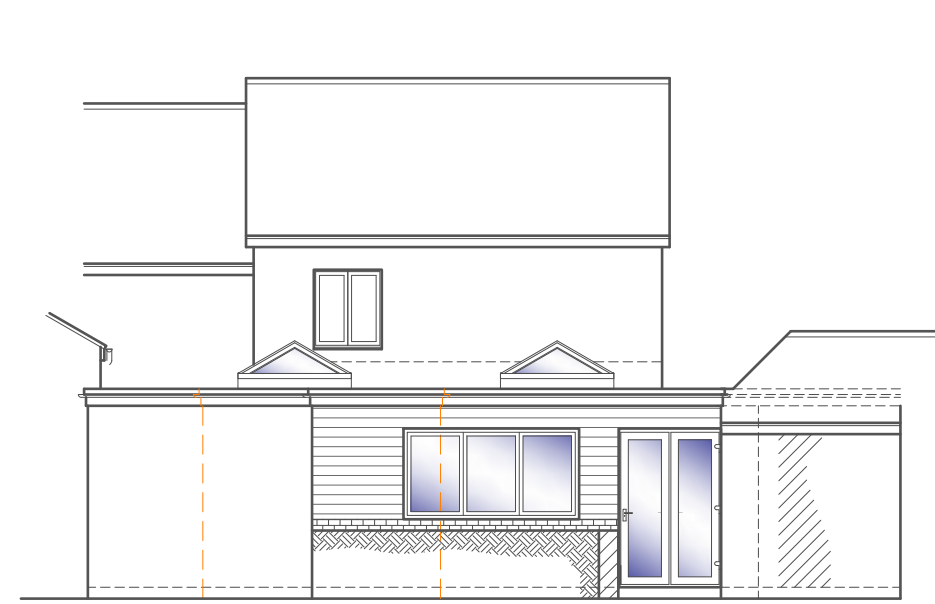


VIEW B
Scale 1:100

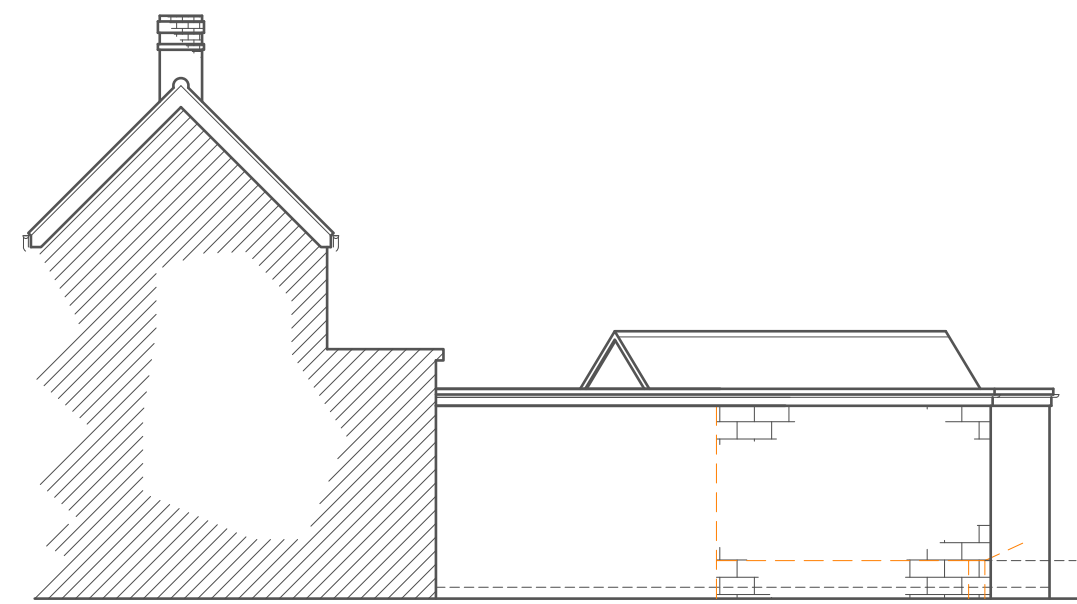

VIEW C
Scale 1:100

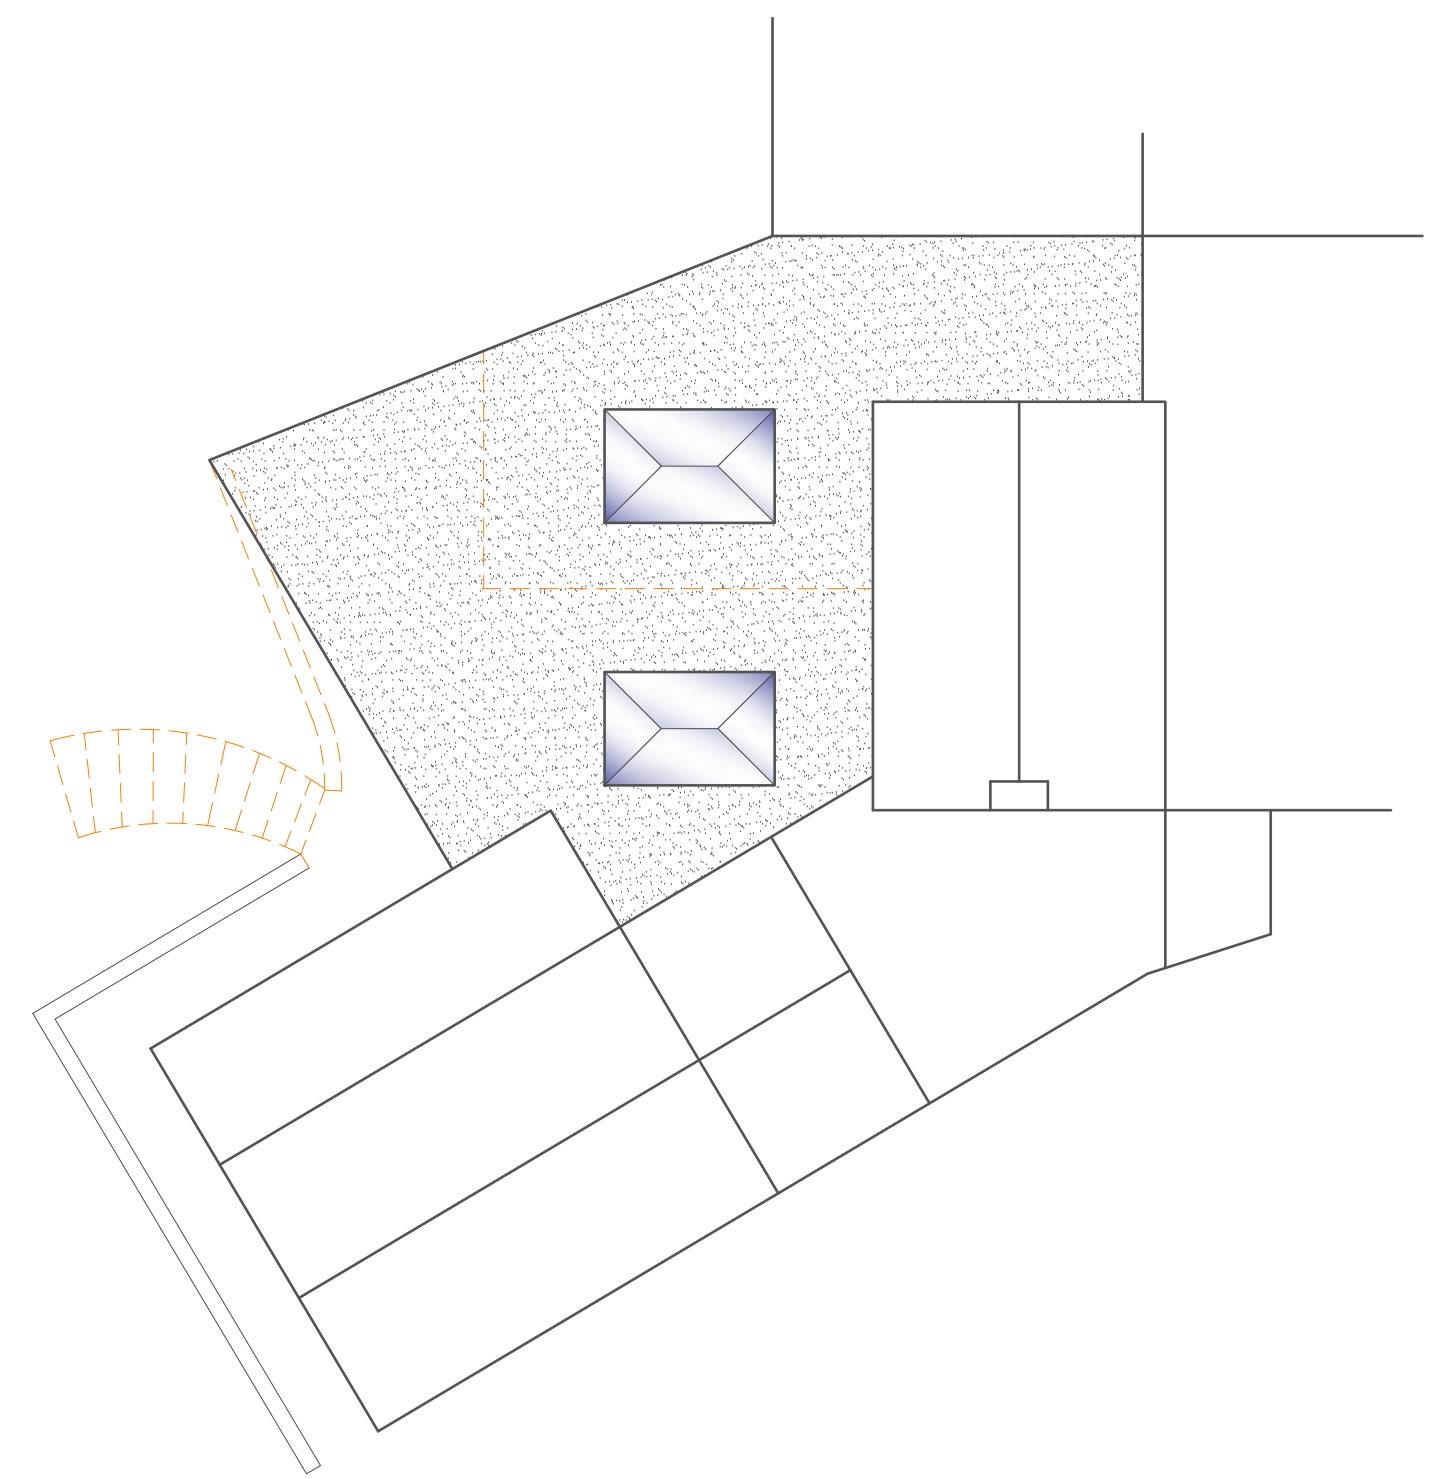



ROOF PLAN
Scale 1:100

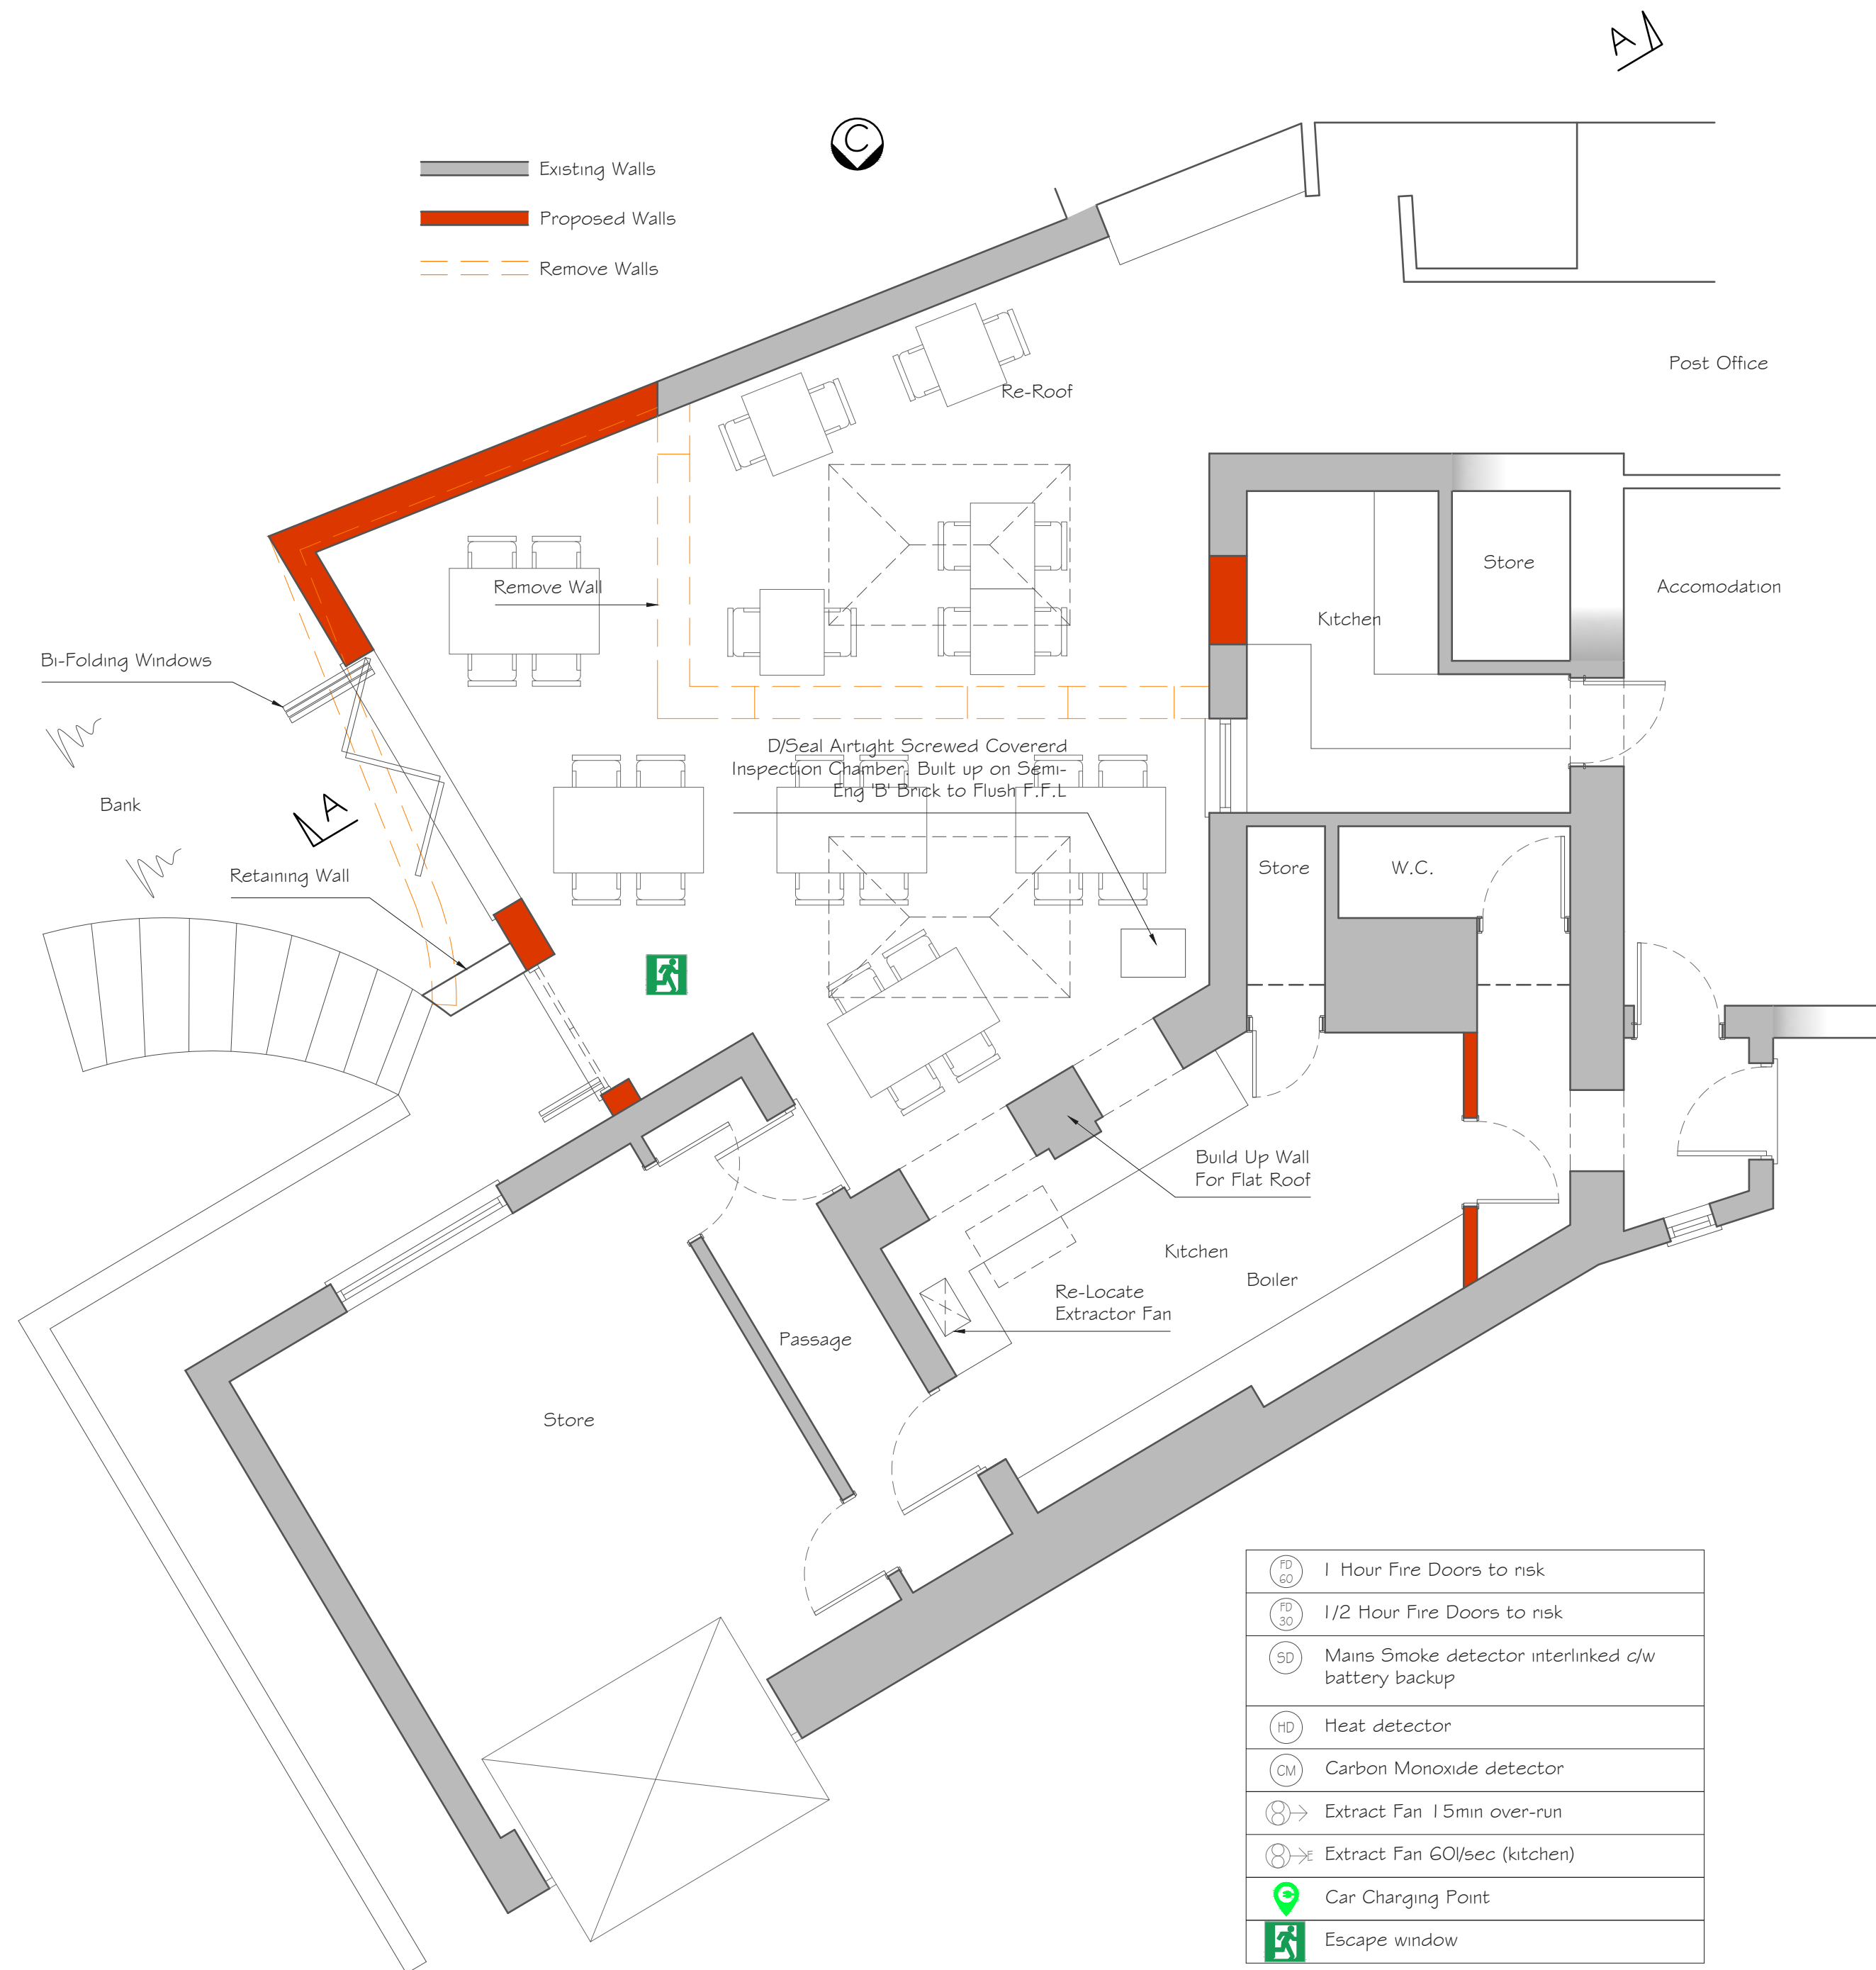

GROUND FLOORPLAN
Scale 1:100



BLOCK PLAN
Scale 1:500

 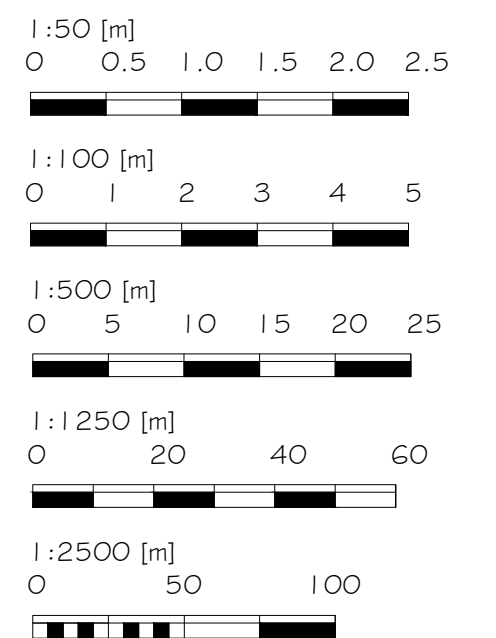

FD 60	1 Hour Fire Doors to risk
FD 30	1/2 Hour Fire Doors to risk
SD	Mains Smoke detector interlinked c/w battery backup
HD	Heat detector
CM	Carbon Monoxide detector
EF 15	Extract Fan 15min over-run
EF 60	Extract Fan 60/sec (kitchen)
CP	Car Charging Point
EW	Escape window

Alex Dawson
www.addraughting.co.uk
alex@addraughting.co.uk
01672 511412
07791 341698



AD DRAUGHTING
ARCHITECTURAL SERVICES

59 Barrow Close
Marlborough
Wiltshire
SN8 2BE

Client

MR & MRS BERISHA

Job Title

EXTENSION AT:
ALDBOURNE POST OFFICE
13 THE SQUARE,
ALDBOURNE,
WILTS,
SN8 2DU.

Drawing Title

PROPOSED ELEVATIONS AND PLANS

Scale

AS SHOWN

Date

20/01/2026

Drawn

AD

Drawing No.

1529-02

Rev

C