


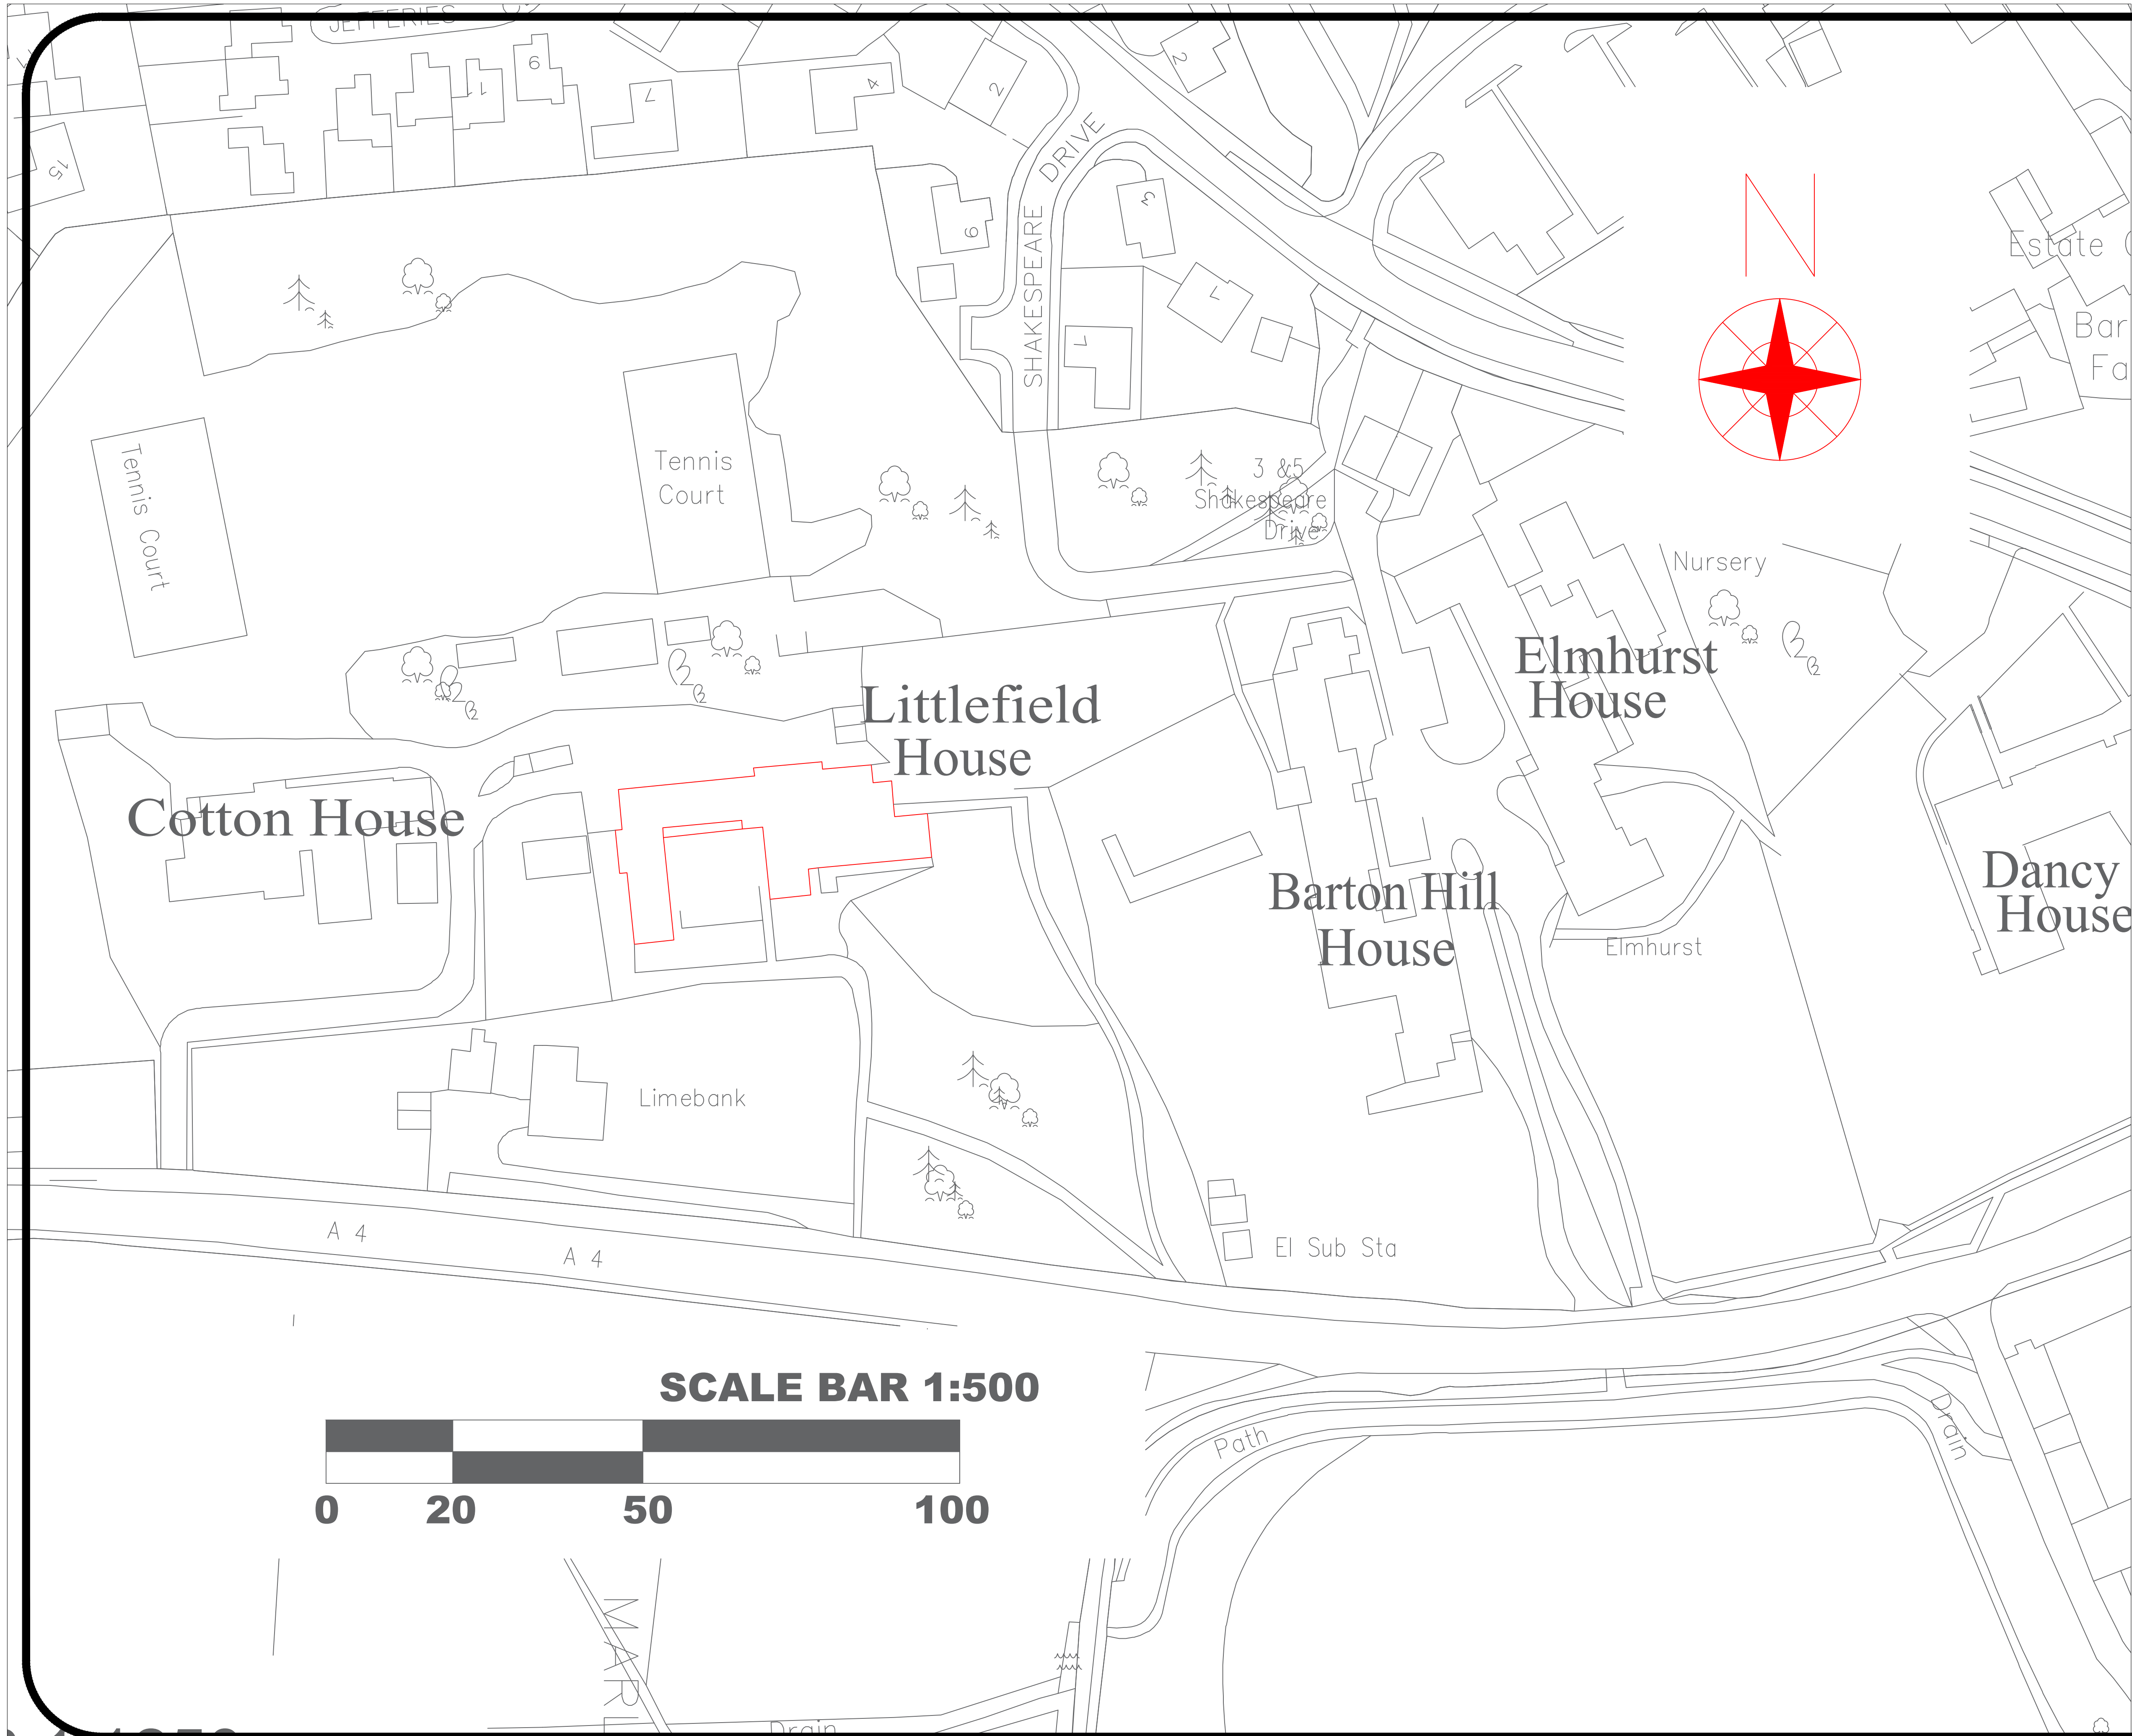

General Notes

No.	Revision/Issue	Date
-----	----------------	------

 **MARLBOROUGH COLLEGE**
Estates Department
Barton Farm
College Fields
Marlborough
Wiltshire SN8 1PA Tel:- 01672892200

Project Name and Address

MARLBOROUGH COLLEGE
LITTLEFIELD
SITE PLAN

Project SITE PLAN	Sheet
Date 17/02/2026	MC/LF/SP/01
Scale 1: 500	