

ELEVATIONS

NORTH ELEVATION

D




B

F

EAST ELEVATION

A

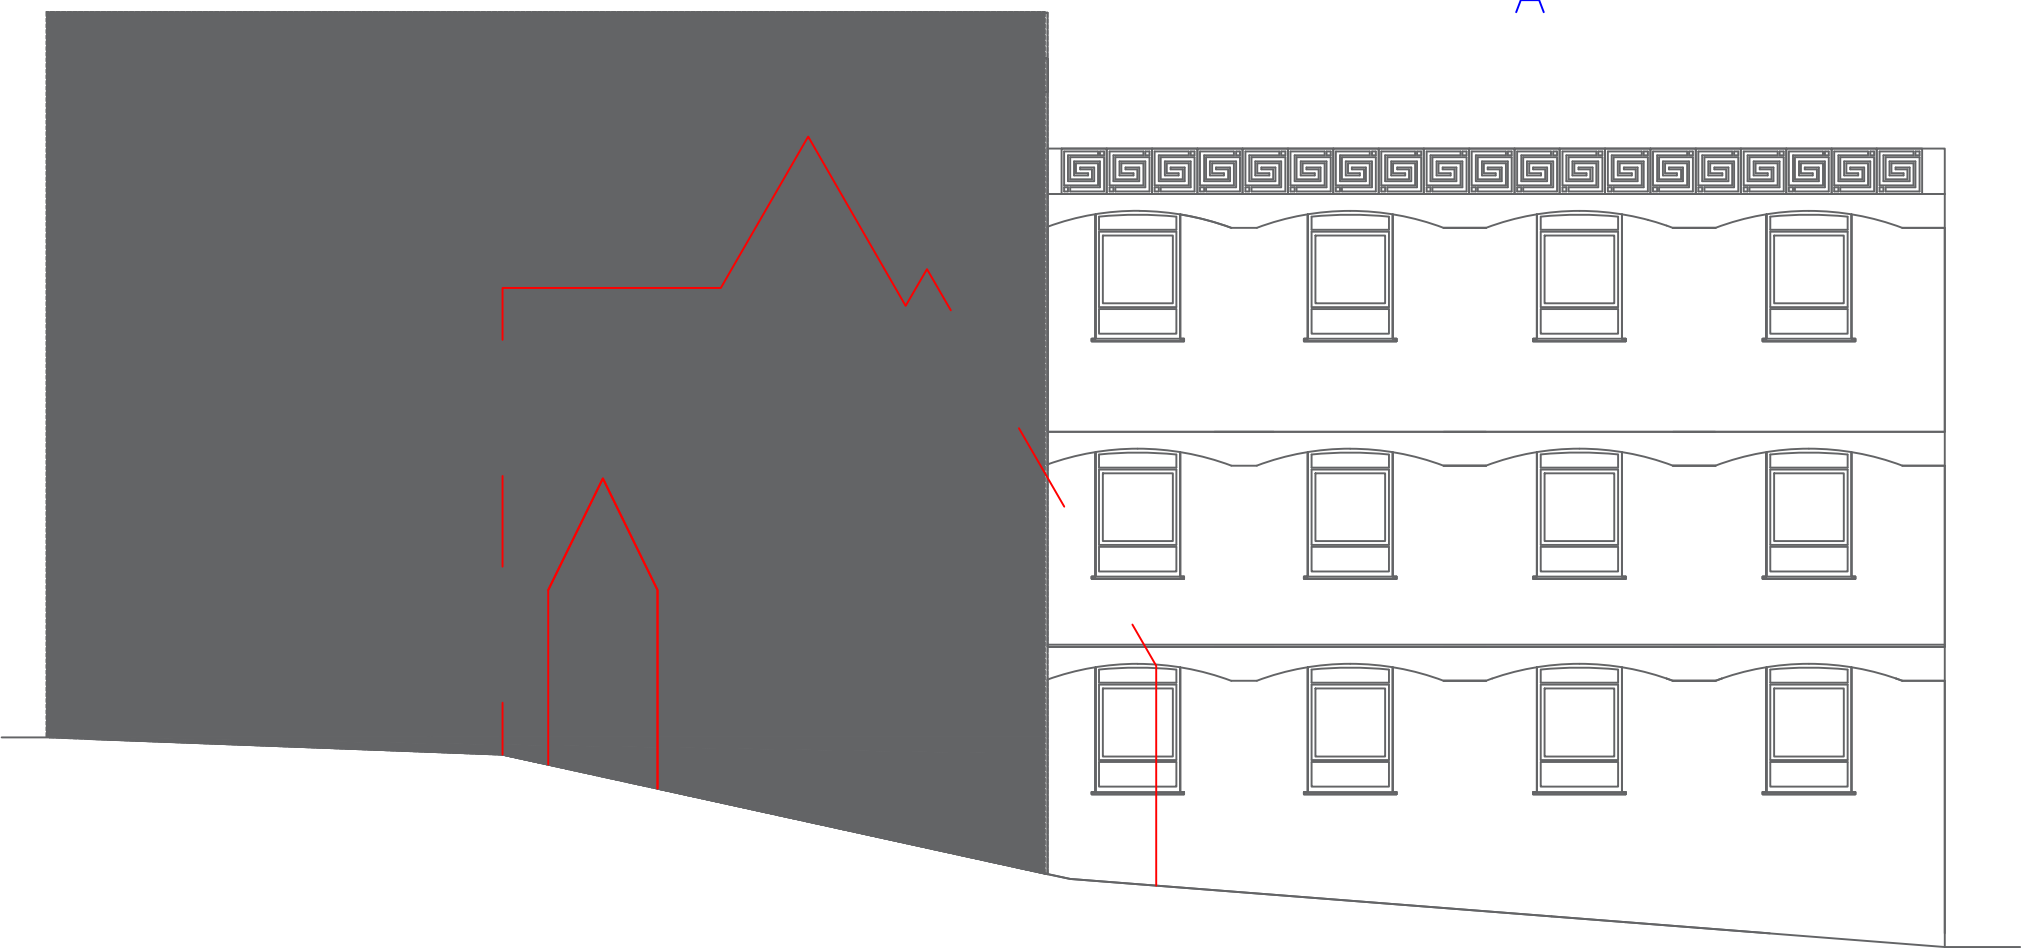

C

INNER COURT WEST ELEVATION




INNER COURT EAST ELEVATION

E




WEST ELEVATION

G

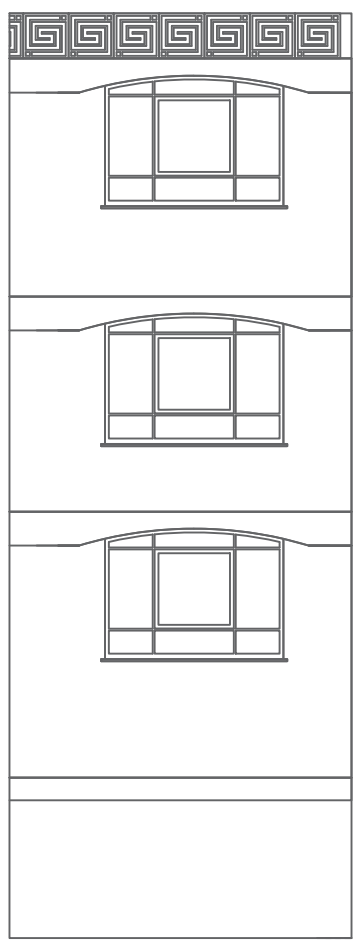

SCALE 1:100

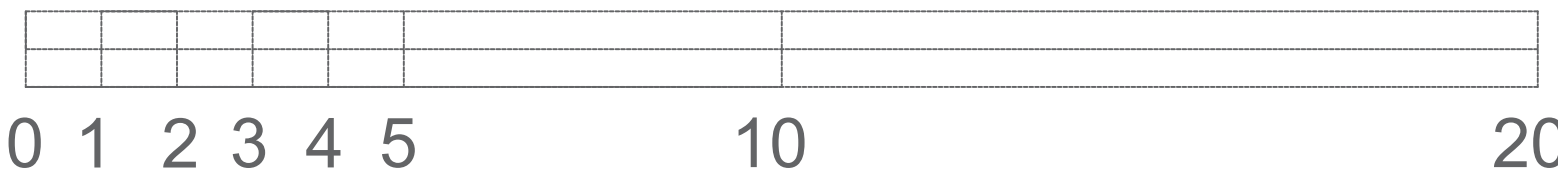

General Notes

No.	Revision/Issue	Date

MARLBOROUGH COLLEGE
Estates Department
Barton Farm
College Fields
Marlborough
Wiltshire SN8 1PA Tel:- 01672892200

Project Name and Address
MARLBOROUGH COLLEGE
LITTLEFIELD
ELEVATIONS

Project ELEVATIONS	Sheet MC/LF/E/01
Date 17/02/2026	
Scale 1:500	