


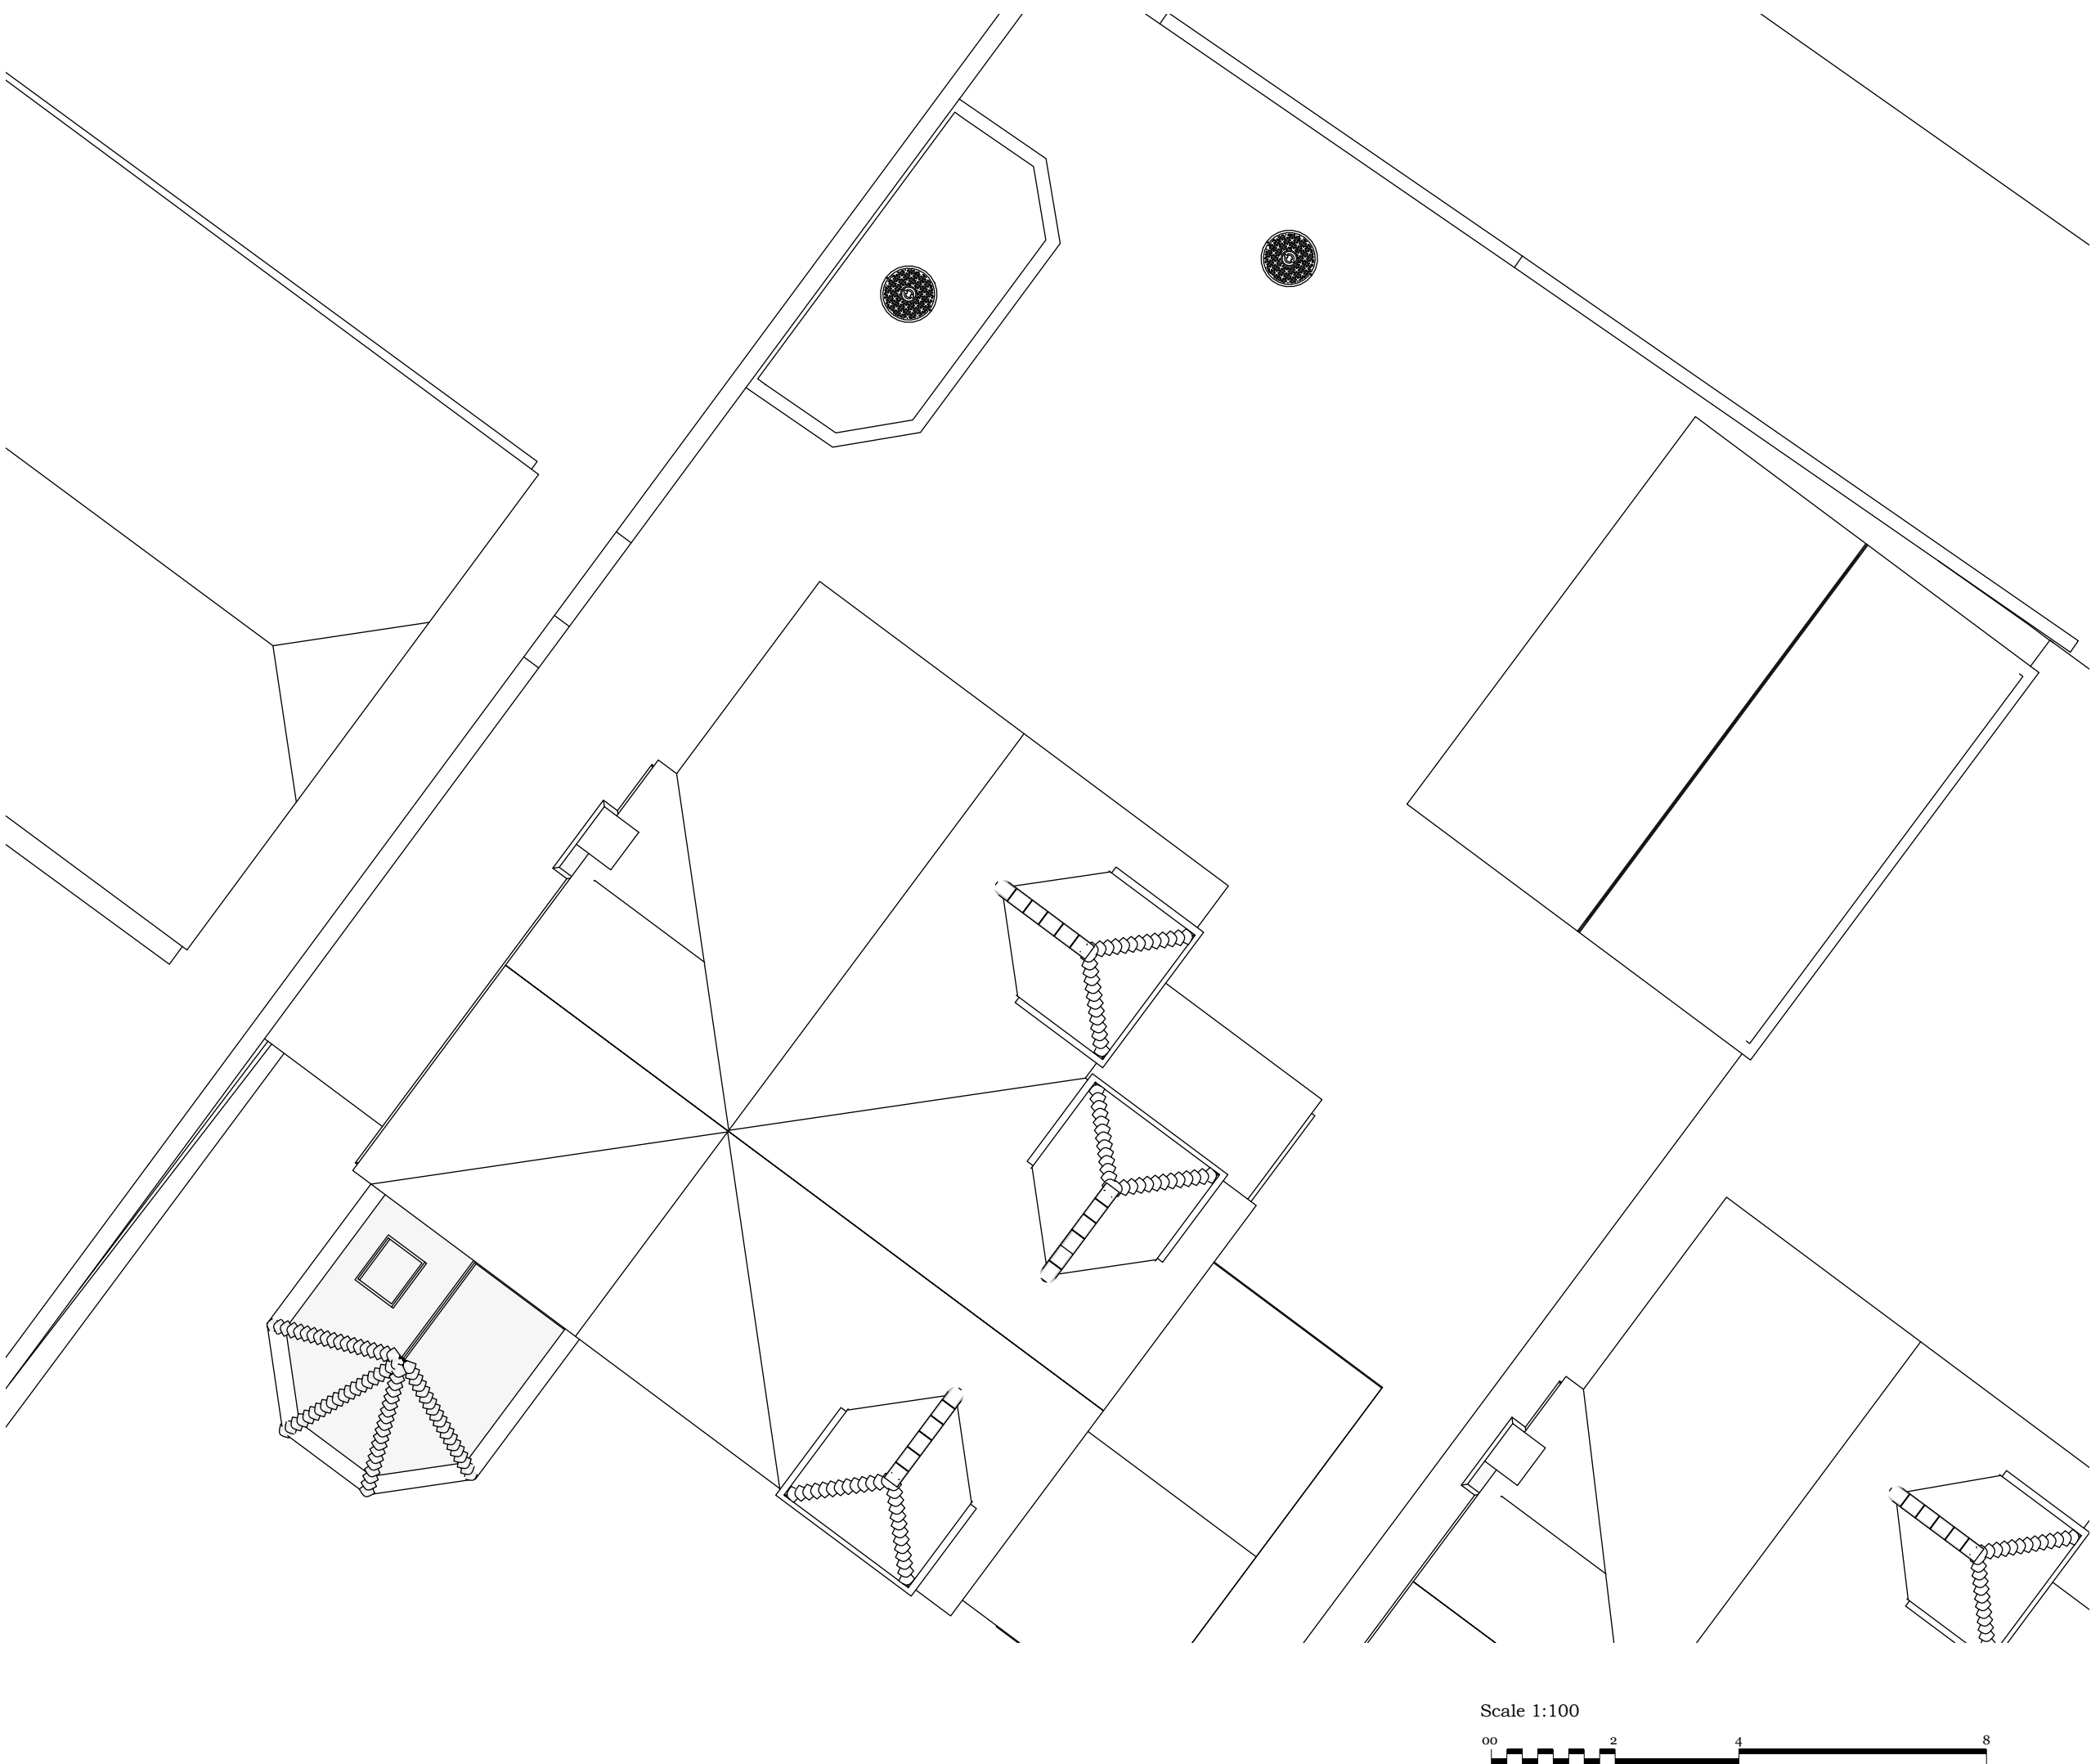

Client
Mr MRS C BAKER
ROSEWOOD, SALT LANE
WINTERBOURNE GUNNER
SP4 6LW

Project
PROPOSED NEW GARAGE

Drawing Title
ROOF PLANS

Drawing Detail
Scale @ A3 - 1:100
Drawing No CB-TP-01-26
Drawn by GG

Date 13/02/2026