




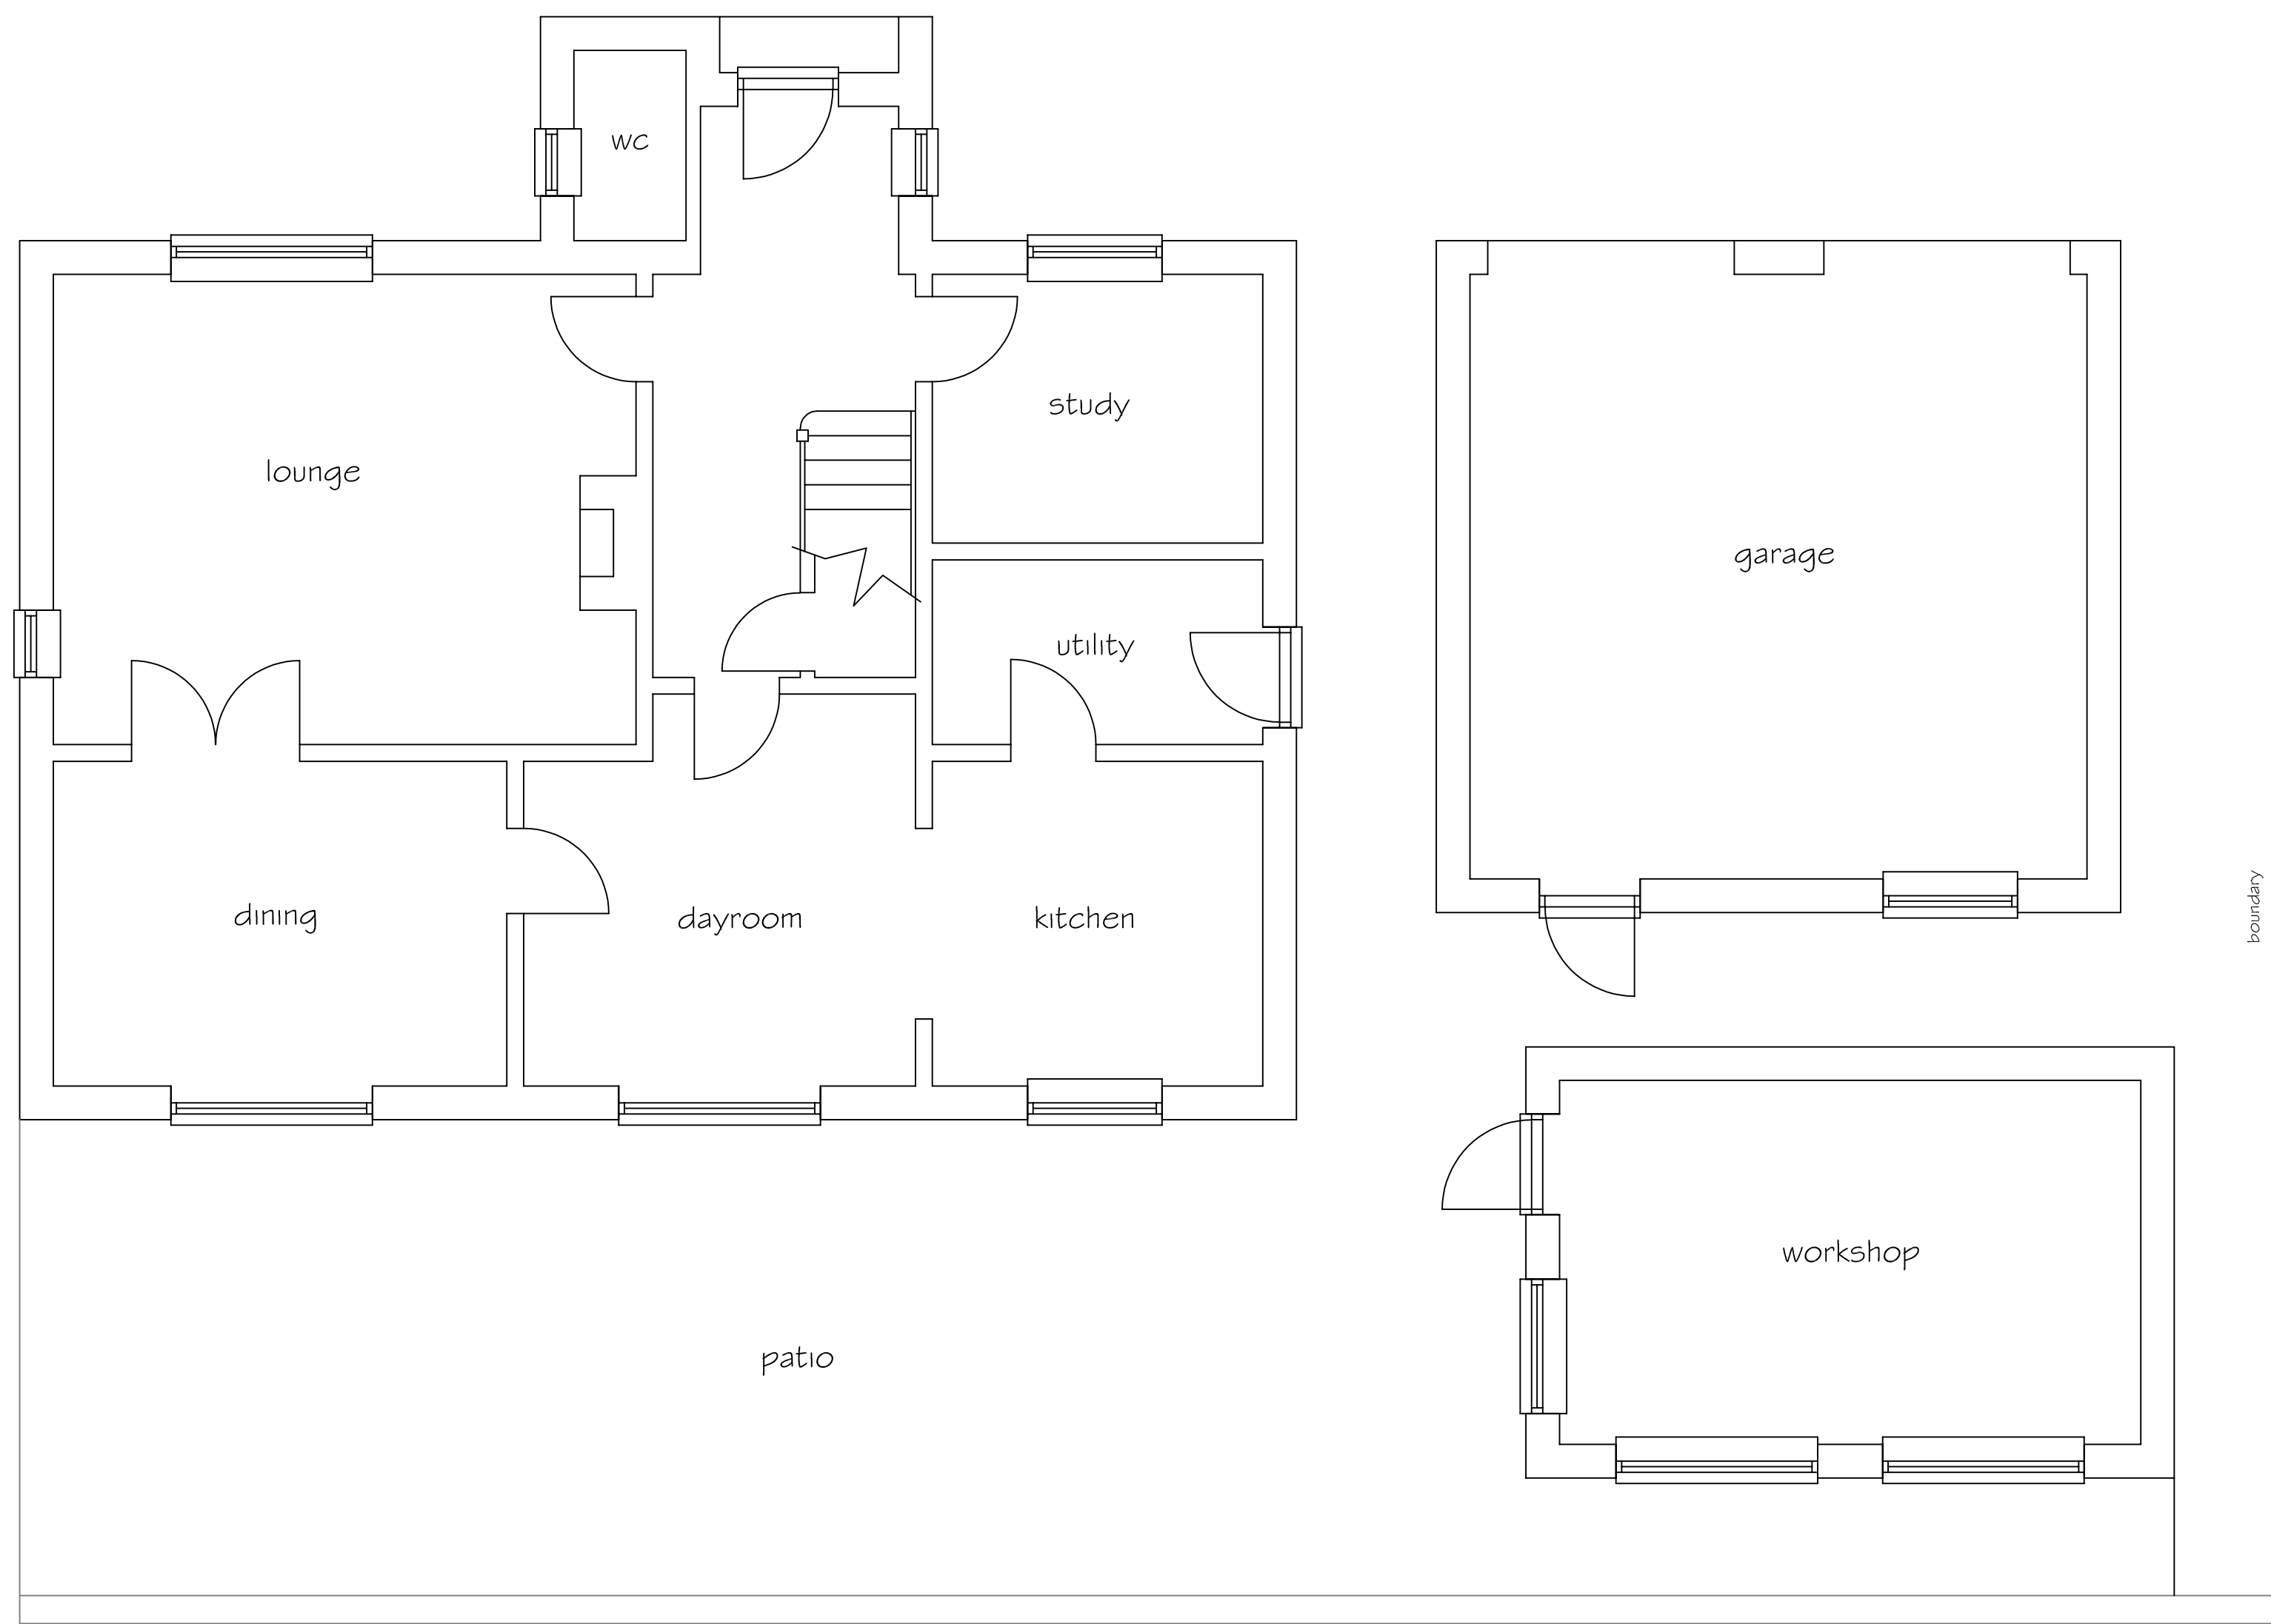

EXISTING GROUND FLOOR PLAN 1:50

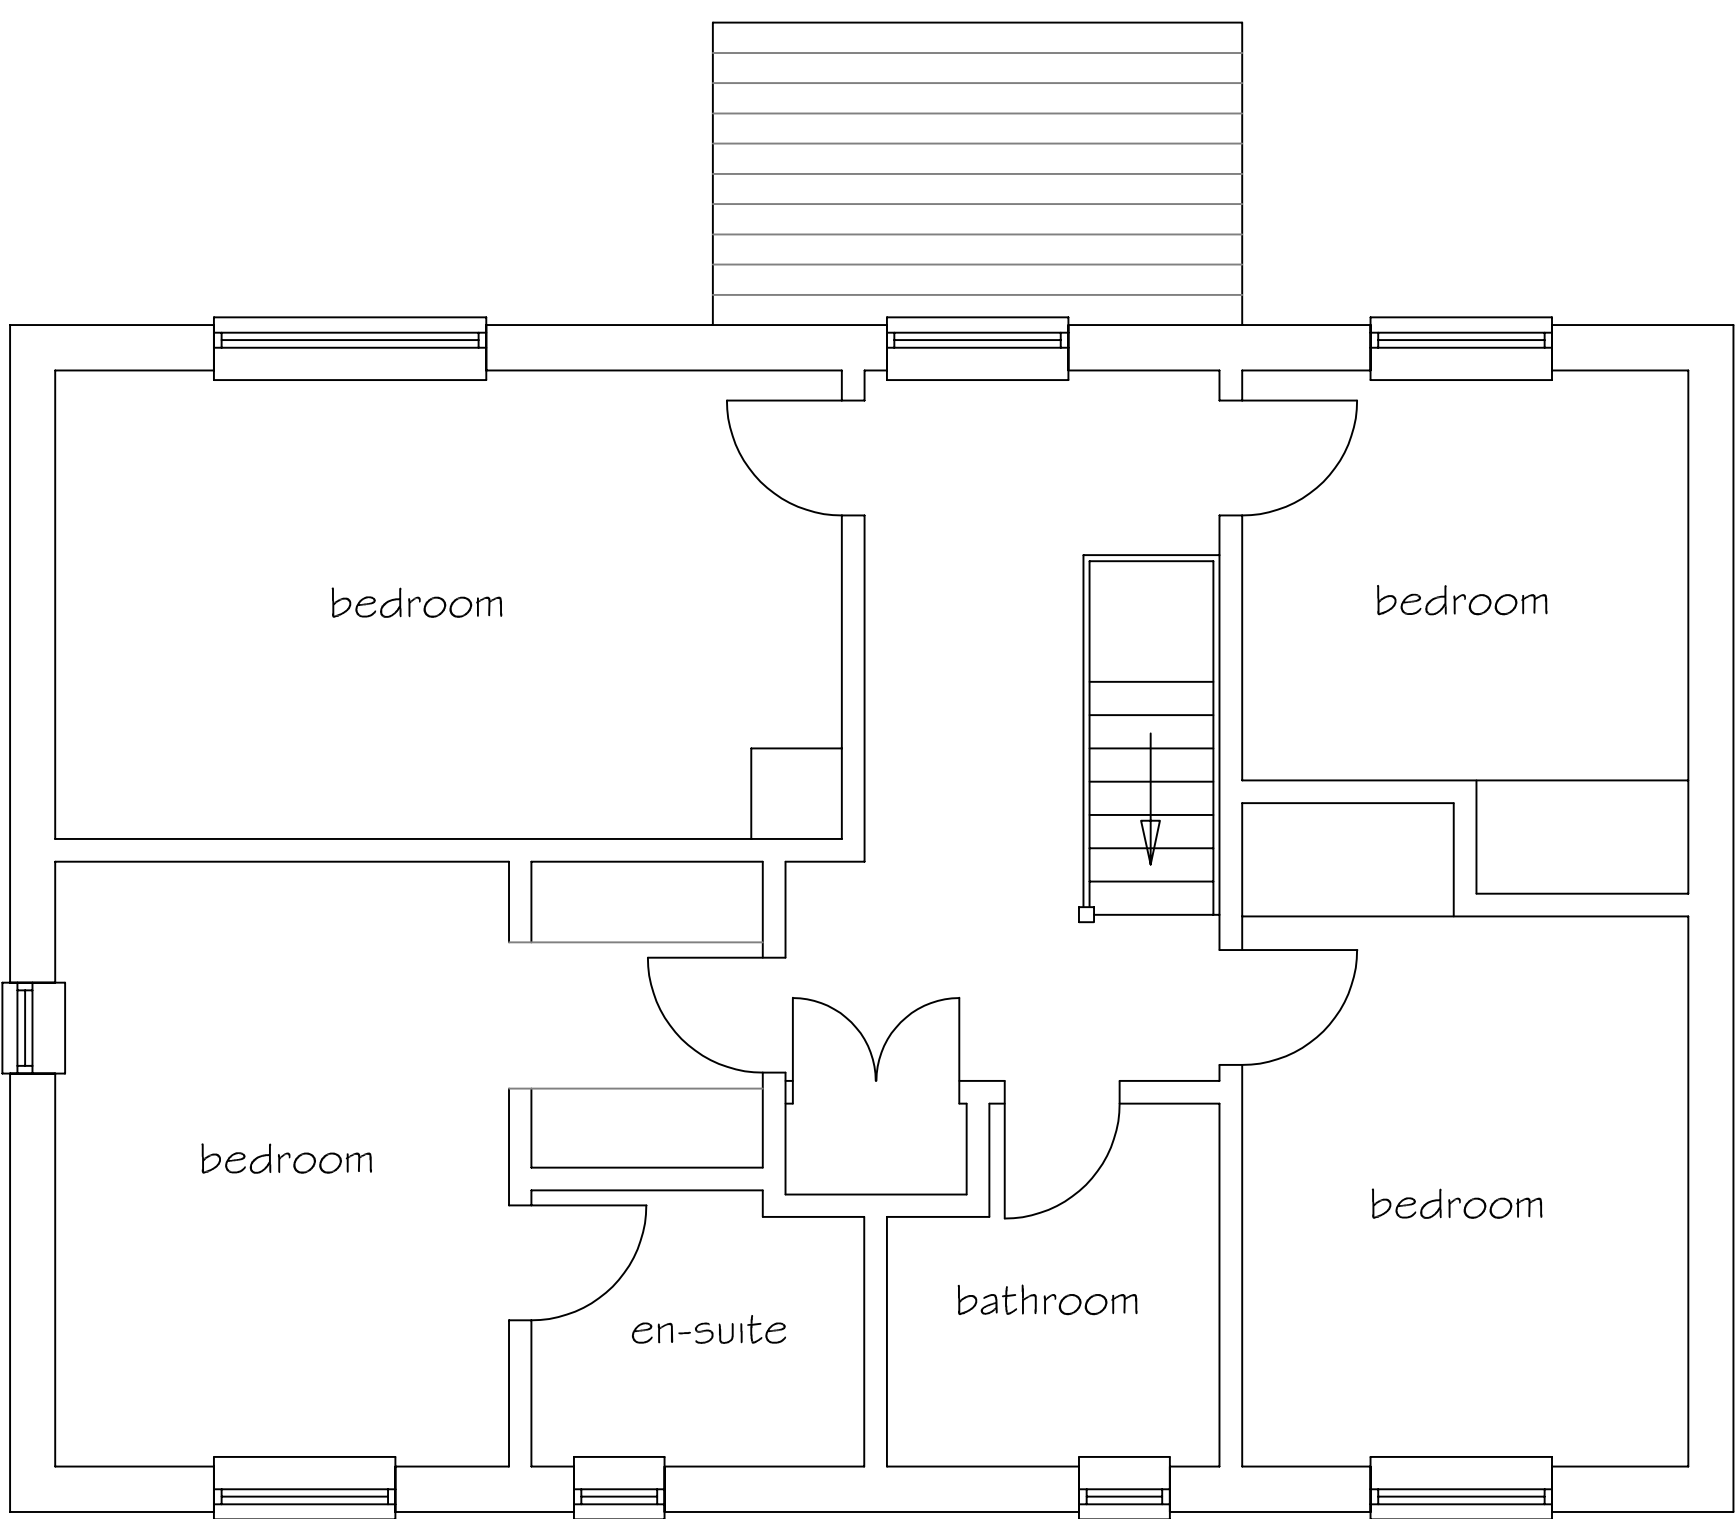

EXISTING FIRST FLOOR PLAN 1:50

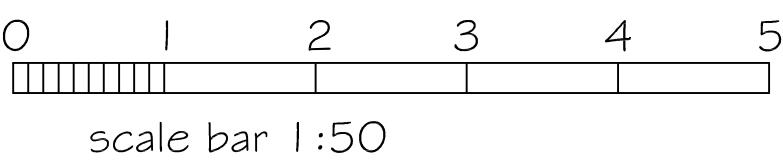

SJF PLANNING & DESIGN SERVICE 01225 782078 simonnearthebell@gmail.com		
PROPOSED	TWO STOREY REAR EXTENSION & INTERNAL & EXTERNAL ALTERATIONS	
CLIENT	MRS L MARTIN	
LOCATION	18 POUND LANE SENINGTON BA1 4 GLP	
TITLE	EXISTING FLOOR PLANS	
DRG NO	ISSUE	DATE
2602-3	1	JAN 2026