
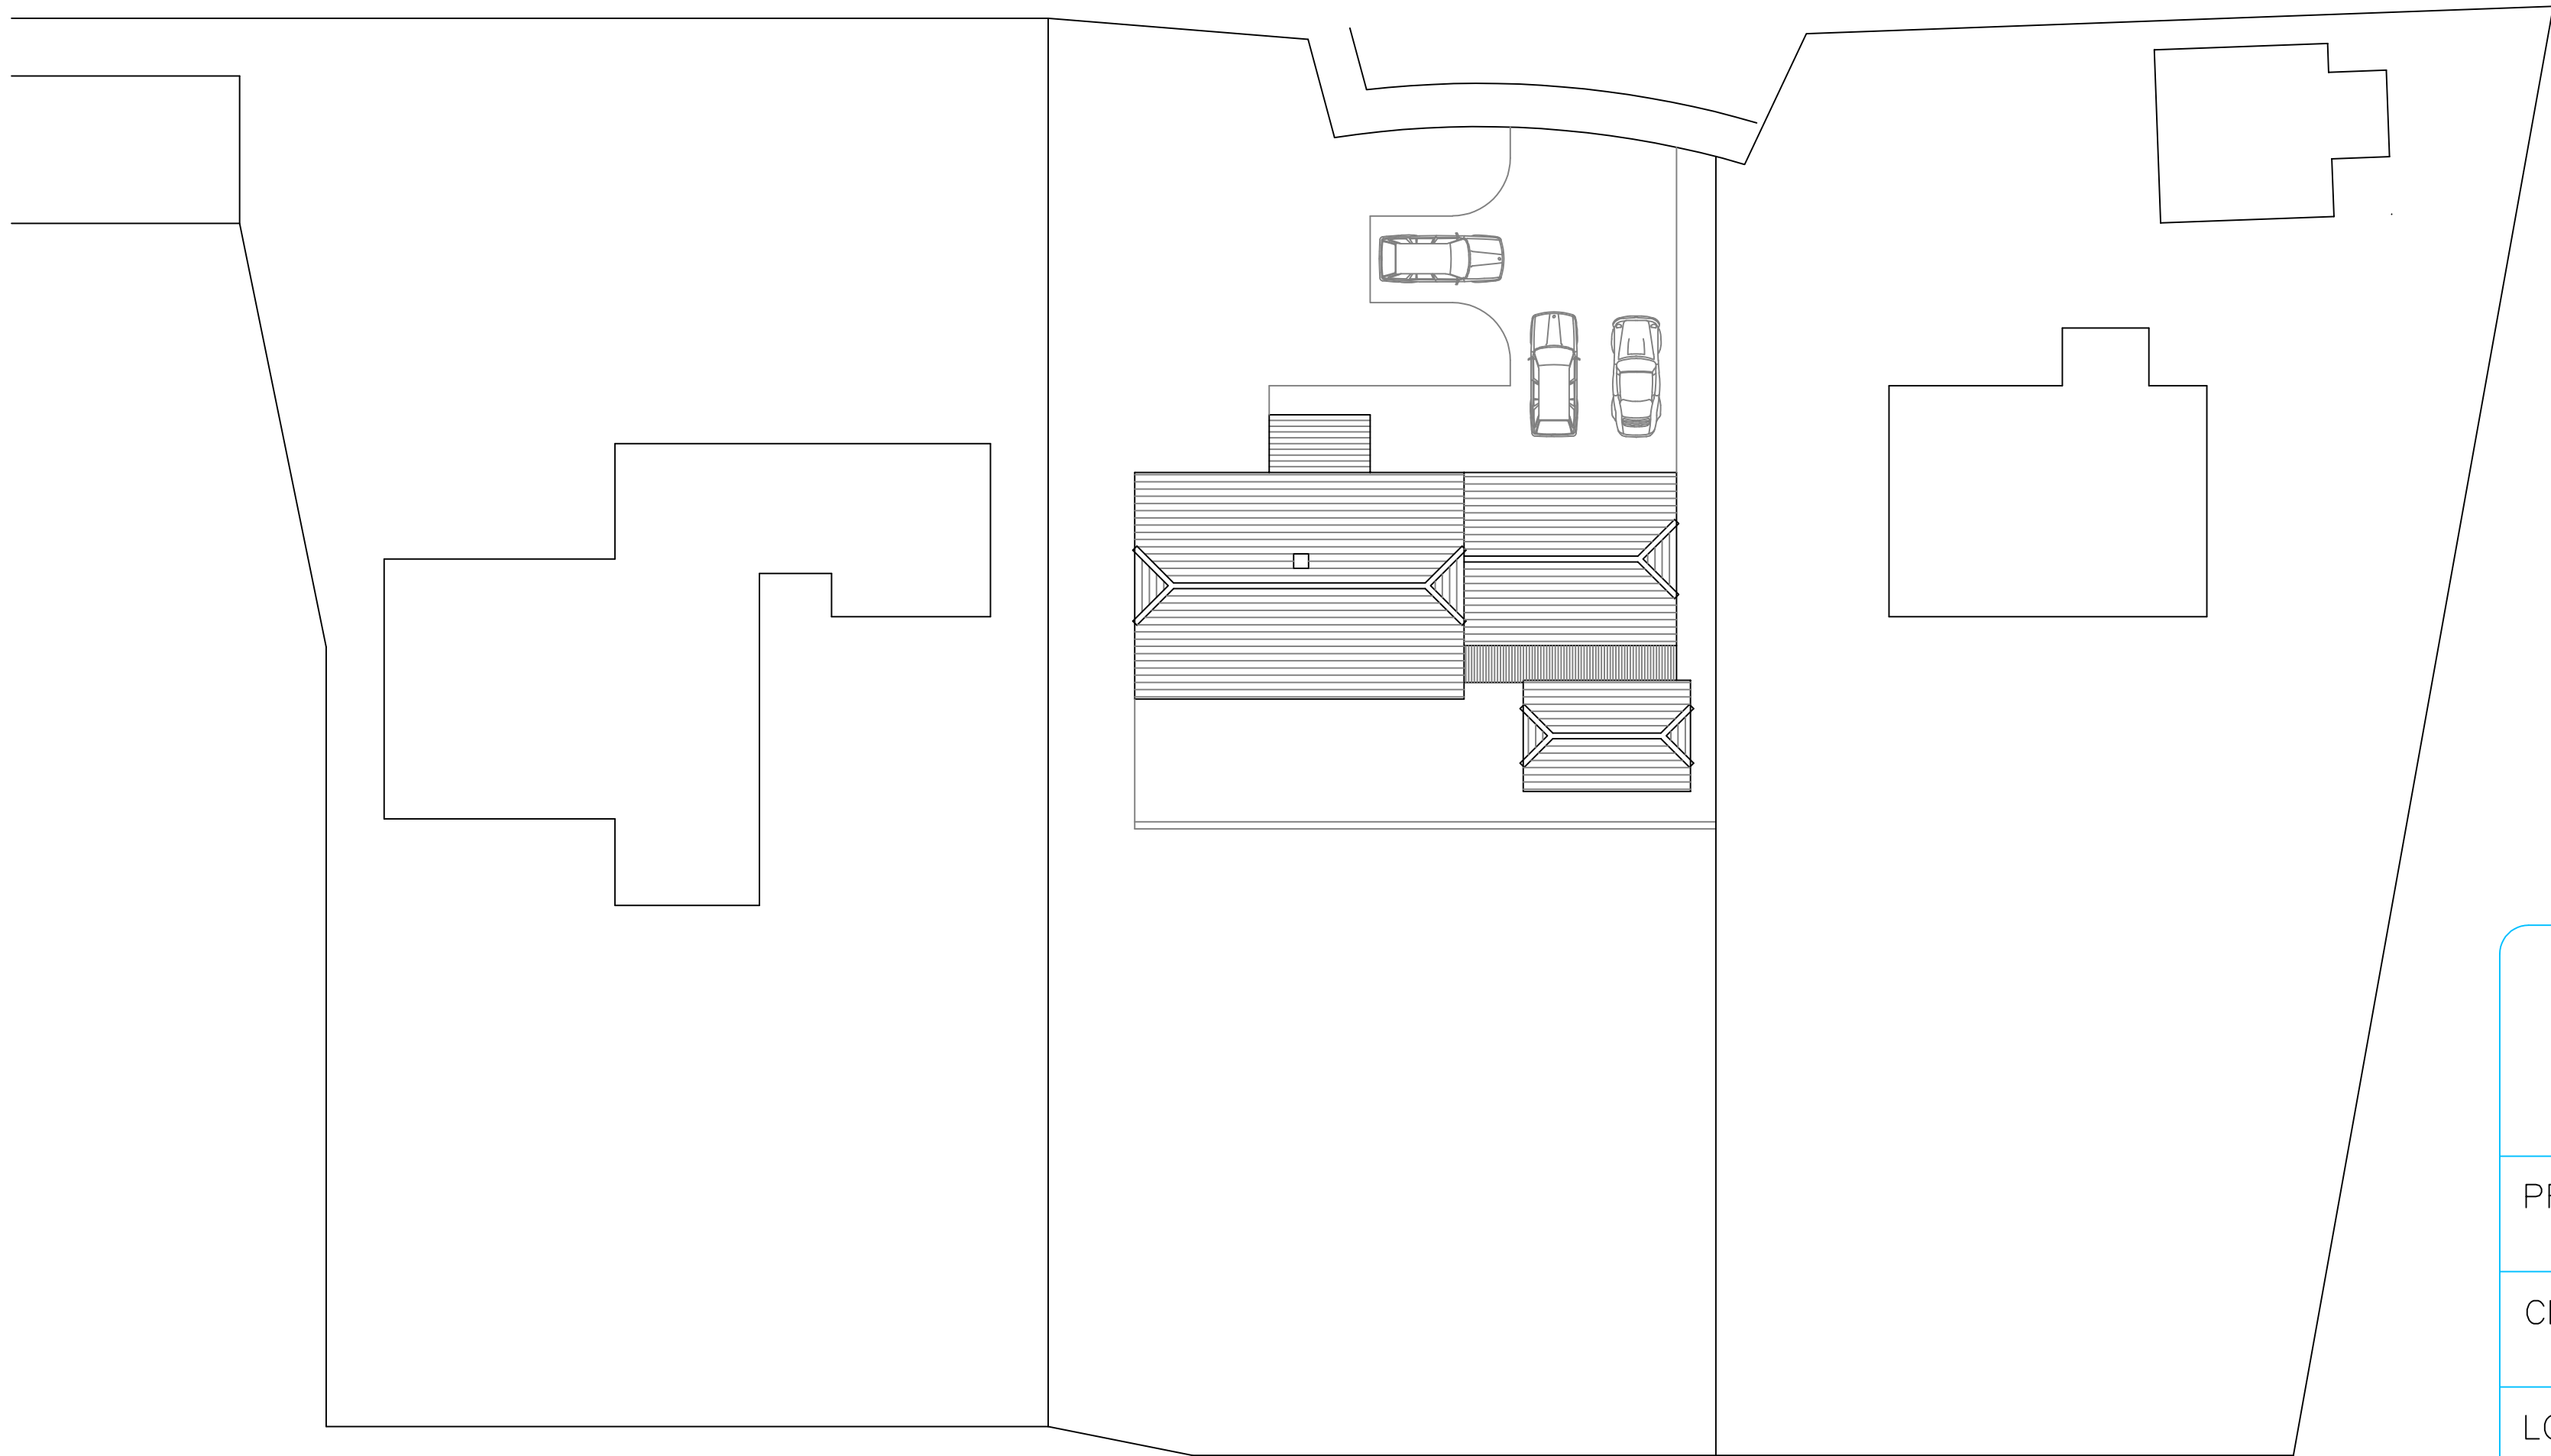


SITE PLAN 1:200

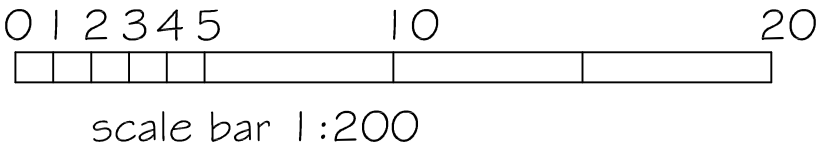

SJF PLANNING & DESIGN SERVICE 01225 782078 simonnearthebell@gmail.com		
PROPOSED	TWO STOREY REAR EXTENSION & INTERNAL & EXTERNAL ALTERATIONS	
CLIENT	MRS L MARTIN	
LOCATION	18 POUND LANE SEMINGTON BA14 6LP	
TITLE	EXISTING BLOCK PLAN 1:200	
DRG NO	ISSUE	DATE
2602-5	1	JAN 2026