




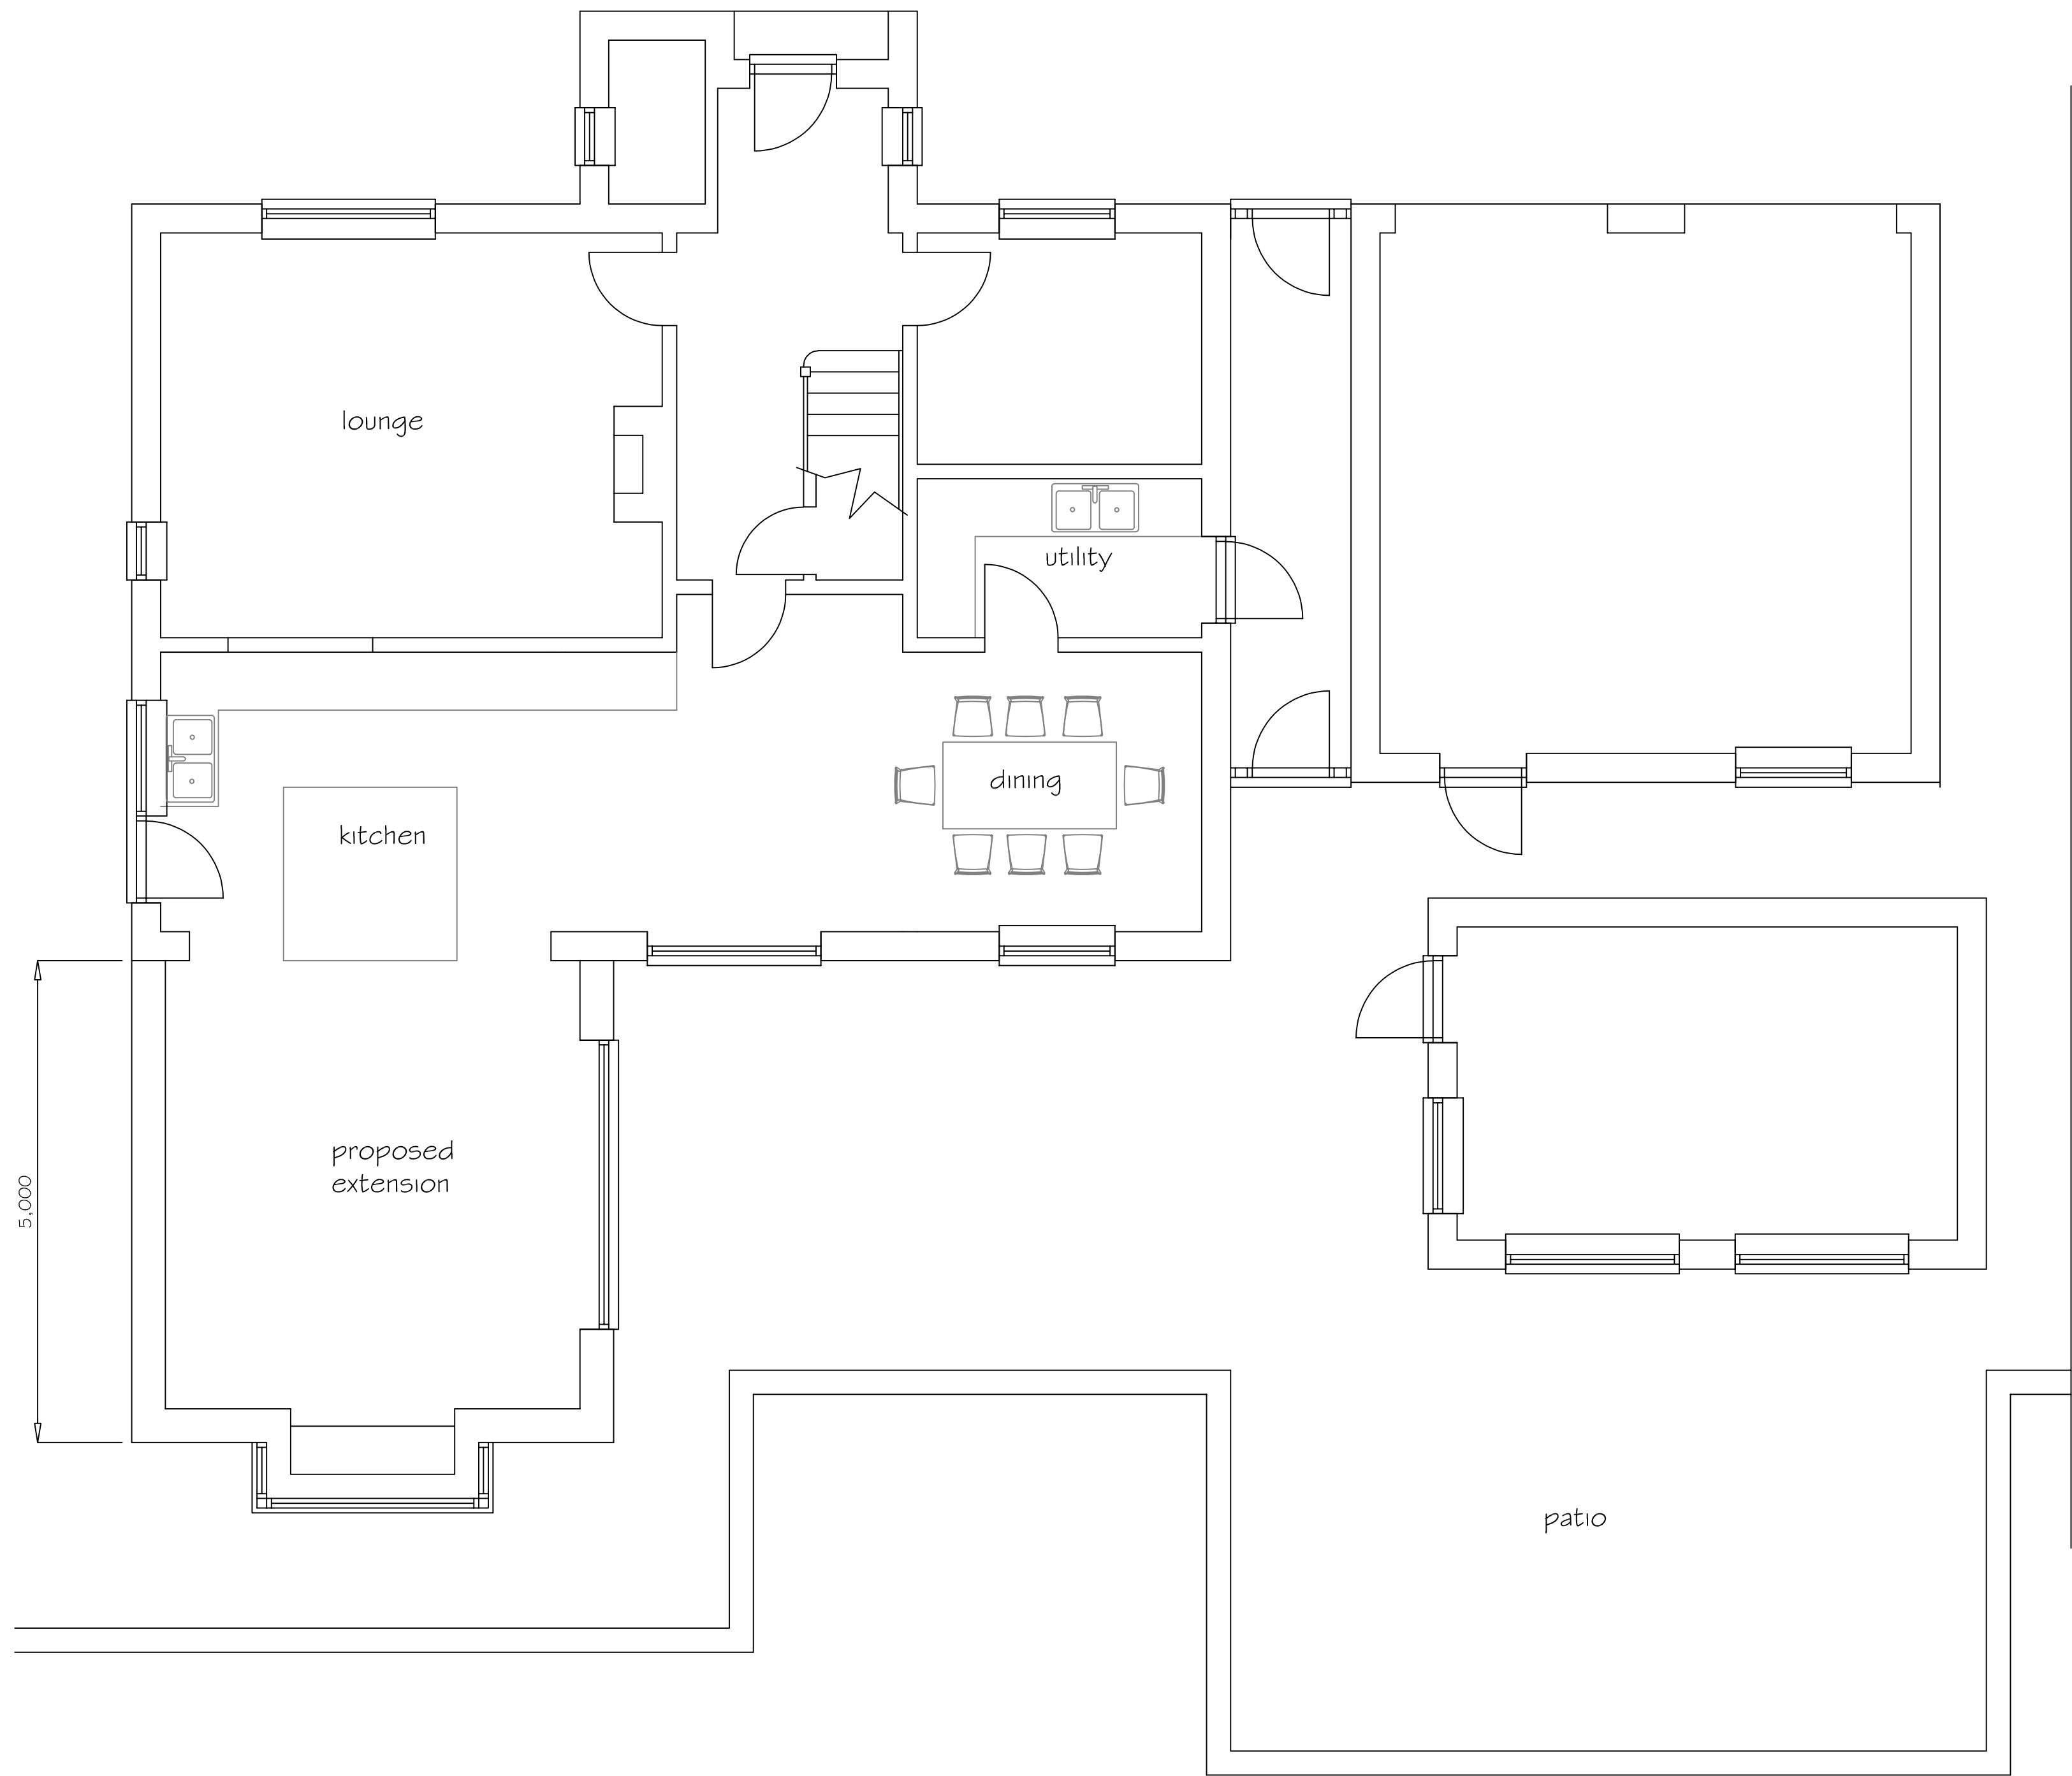

PROPOSED GROUND FLOOR PLAN 1:50

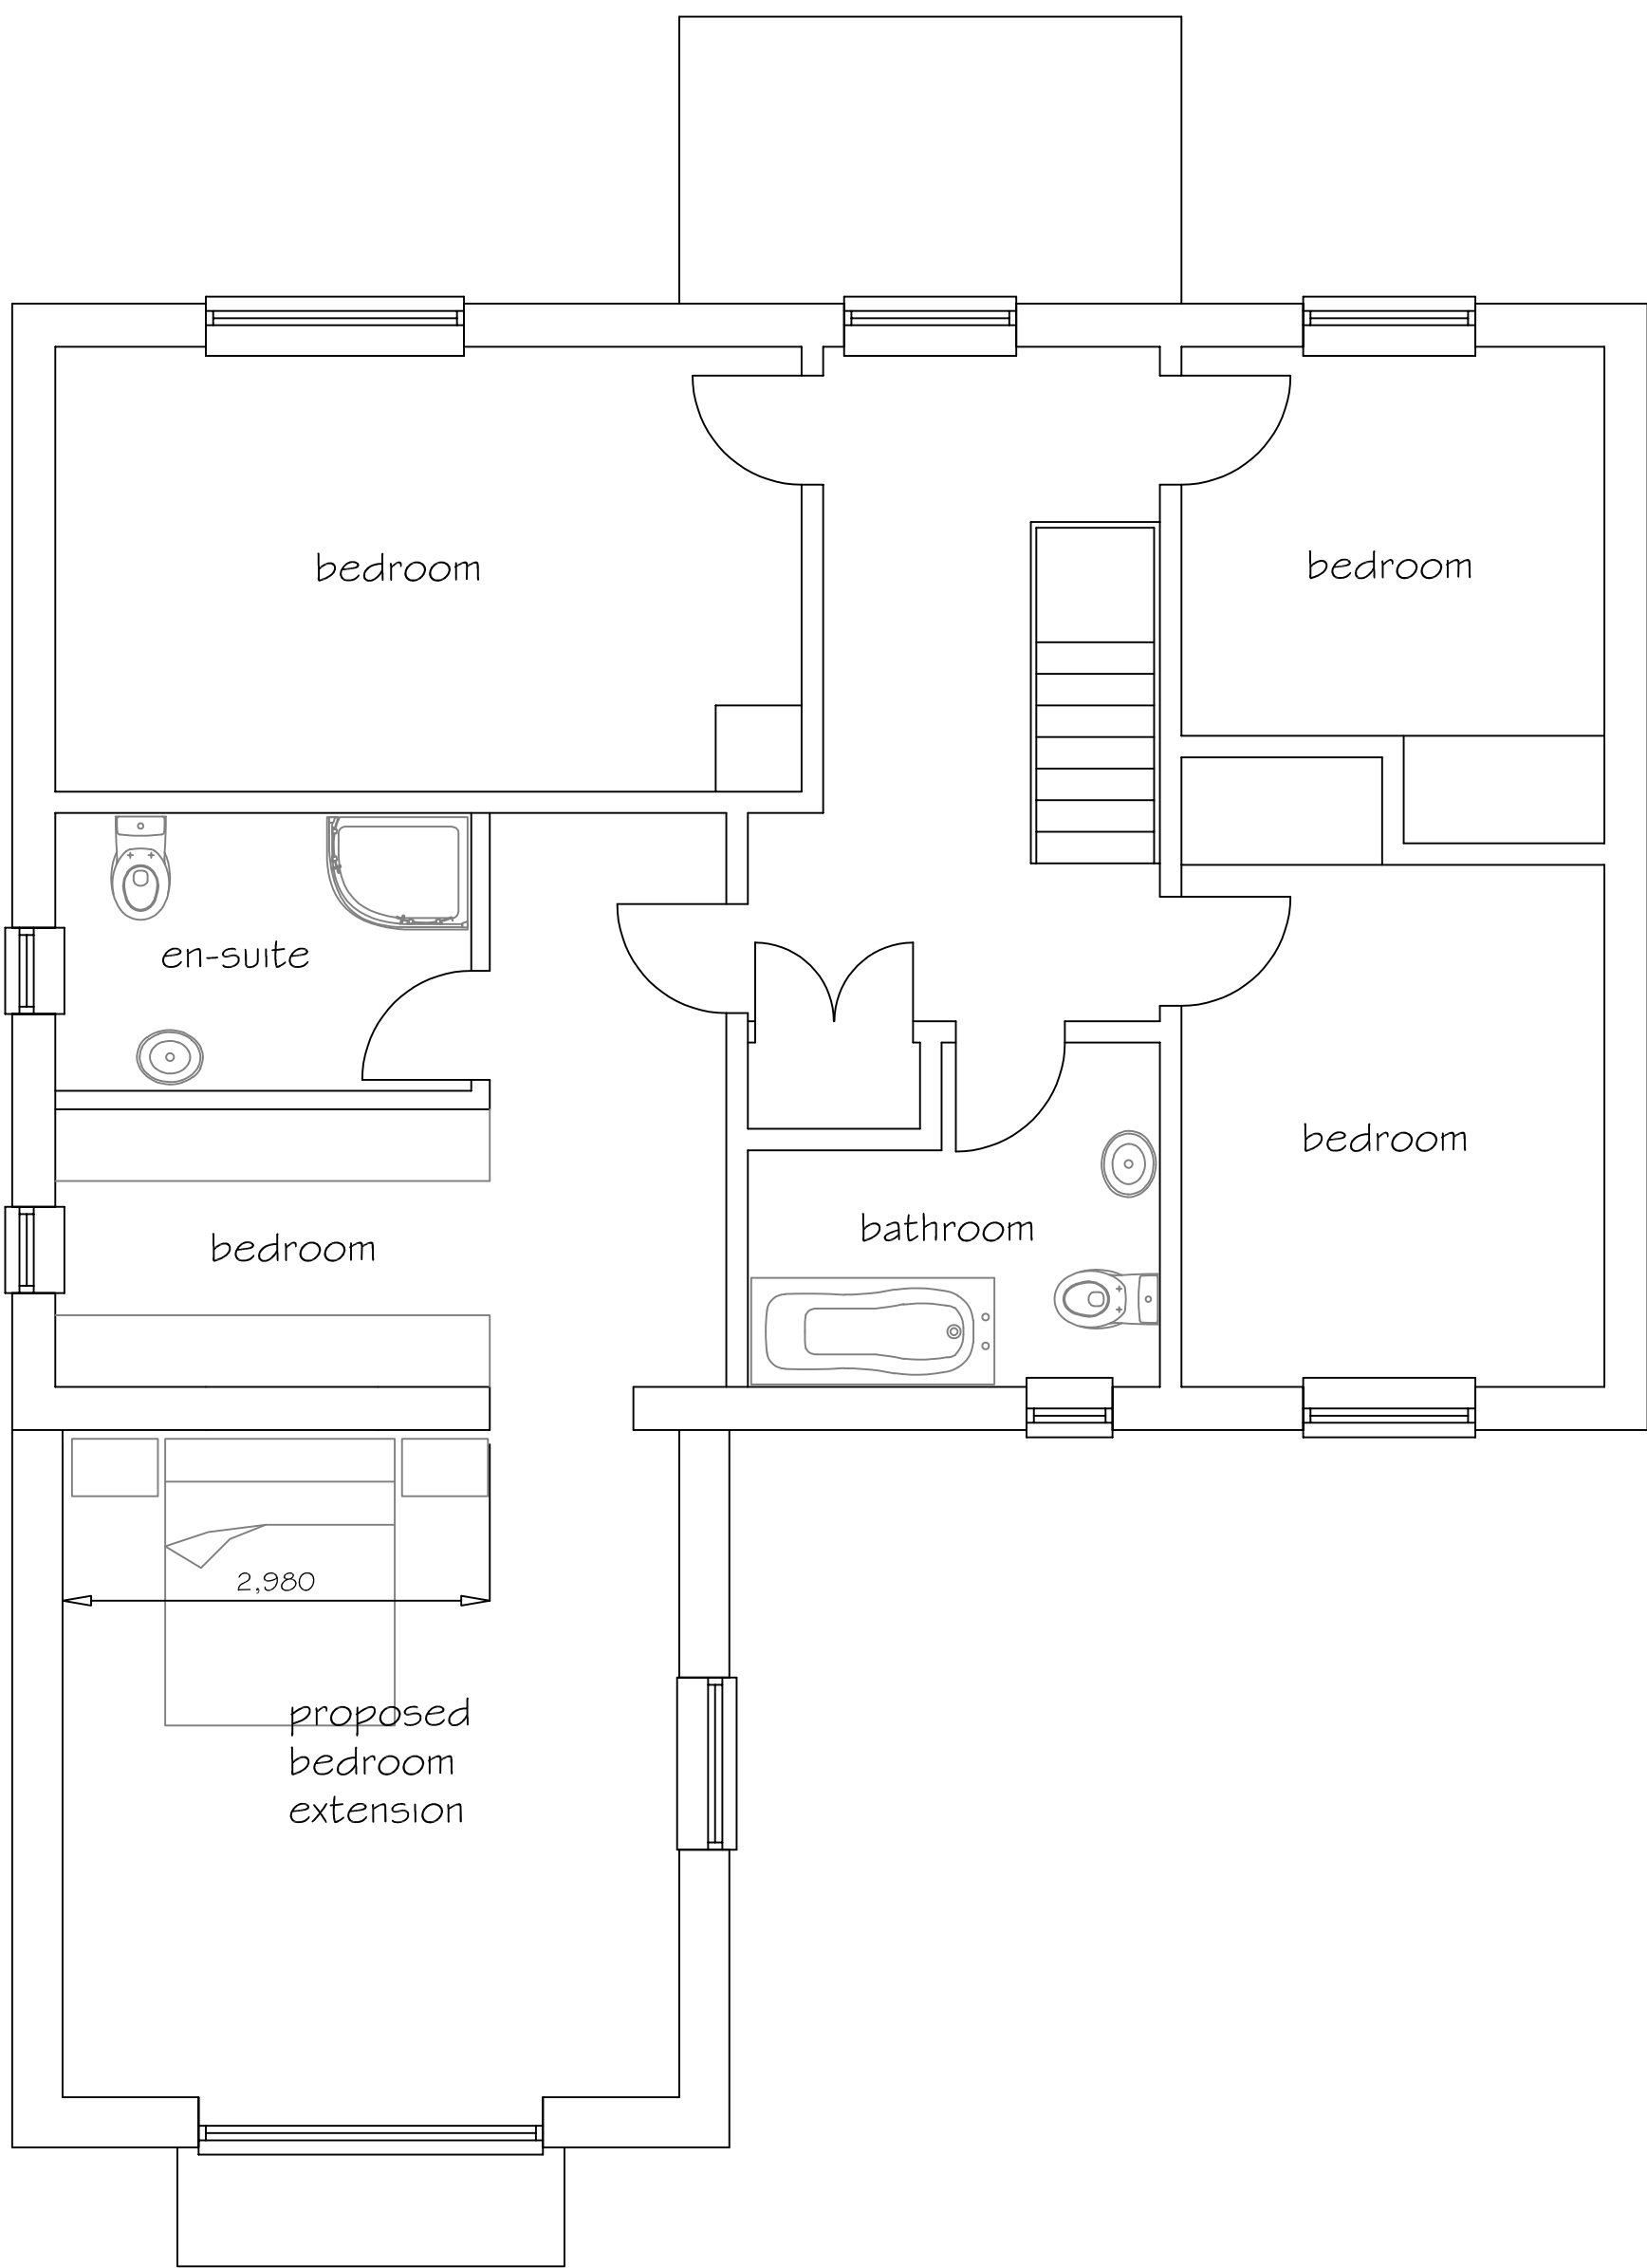

PROPOSED FIRST FLOOR PLAN 1:50

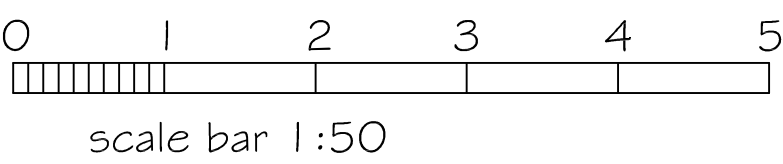

SJF PLANNING & DESIGN SERVICE 01225 782078 simonnearthebell@gmail.com		
PROPOSED TWO STOREY REAR EXTENSION & INTERNAL & EXTERNAL ALTERATIONS		
CLIENT MRS L MARTIN		
LOCATION 18 POUND LANE SEMINGTON BA1 4 GLP		
TITLE PROPOSED FLOOR PLANS		
DRG NO	ISSUE	DATE
2602-2	1	JAN 2026