




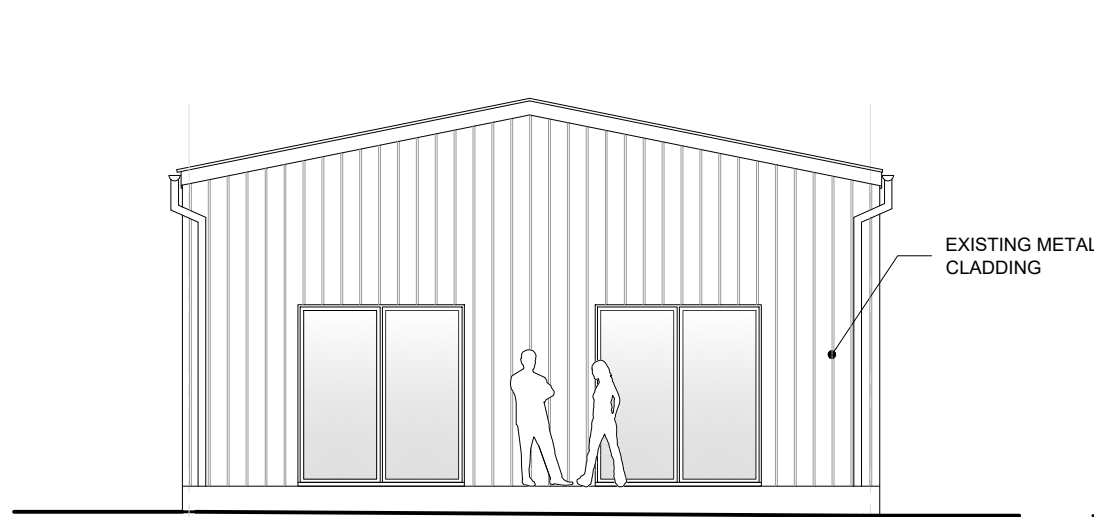


**PROPOSED
NORTH ELEVATION**
SCALE 1:100

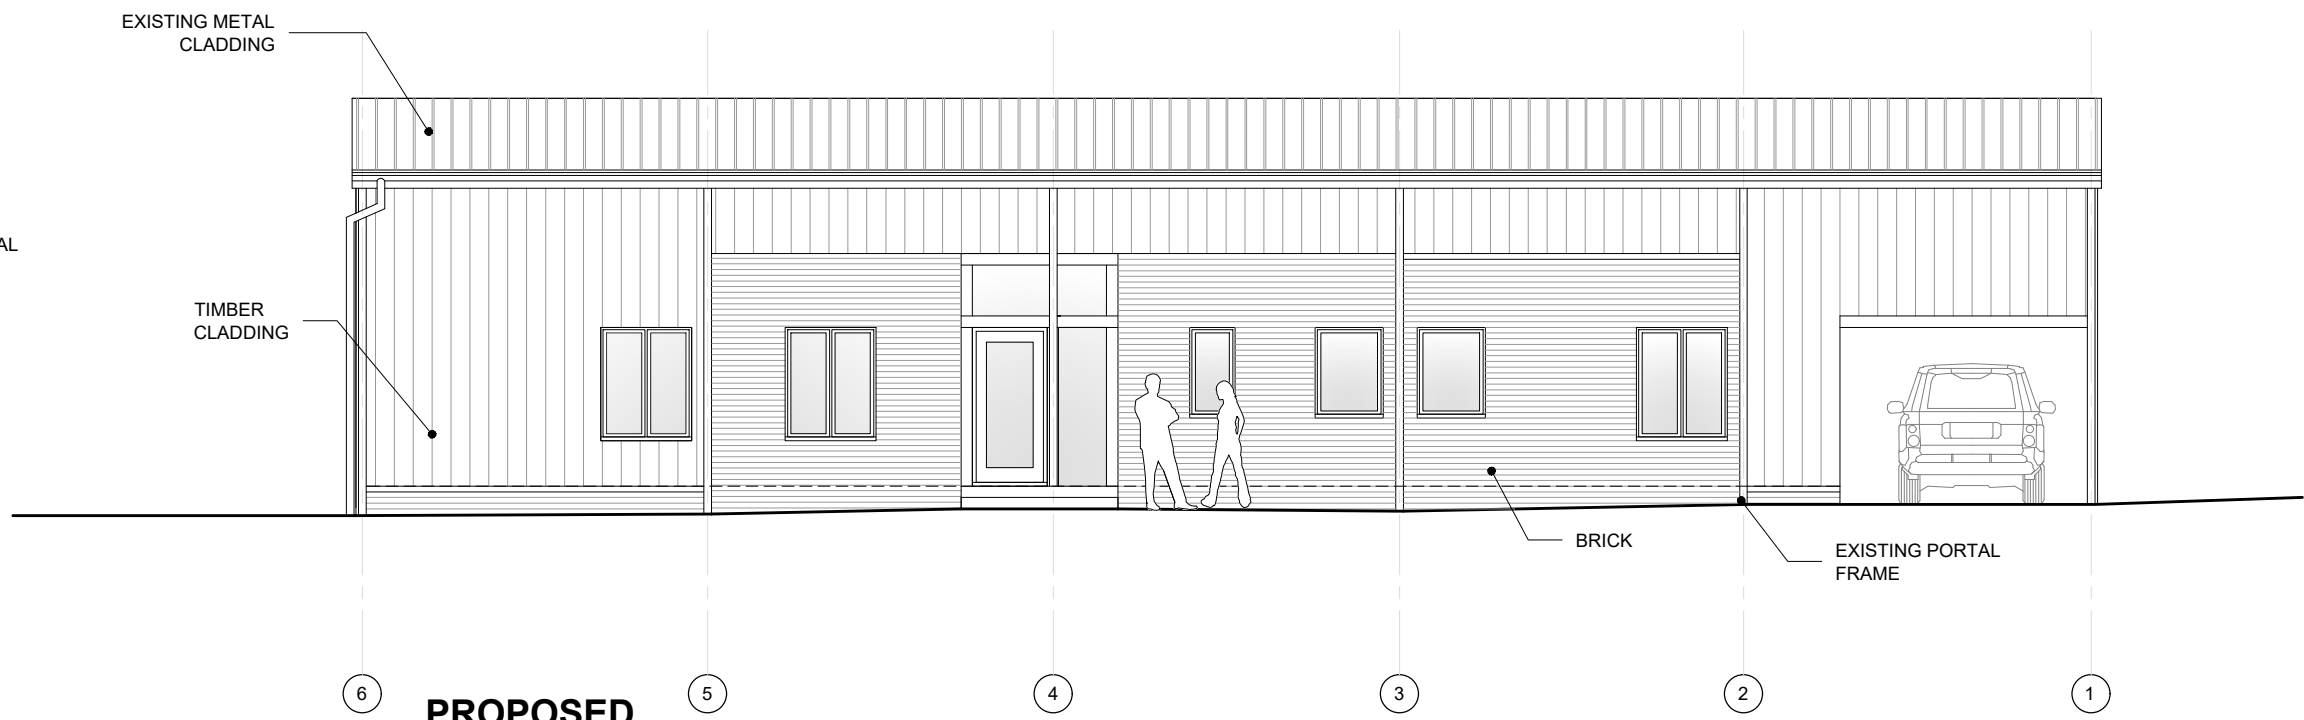

**PROPOSED
WEST ELEVATION**
SCALE 1:100

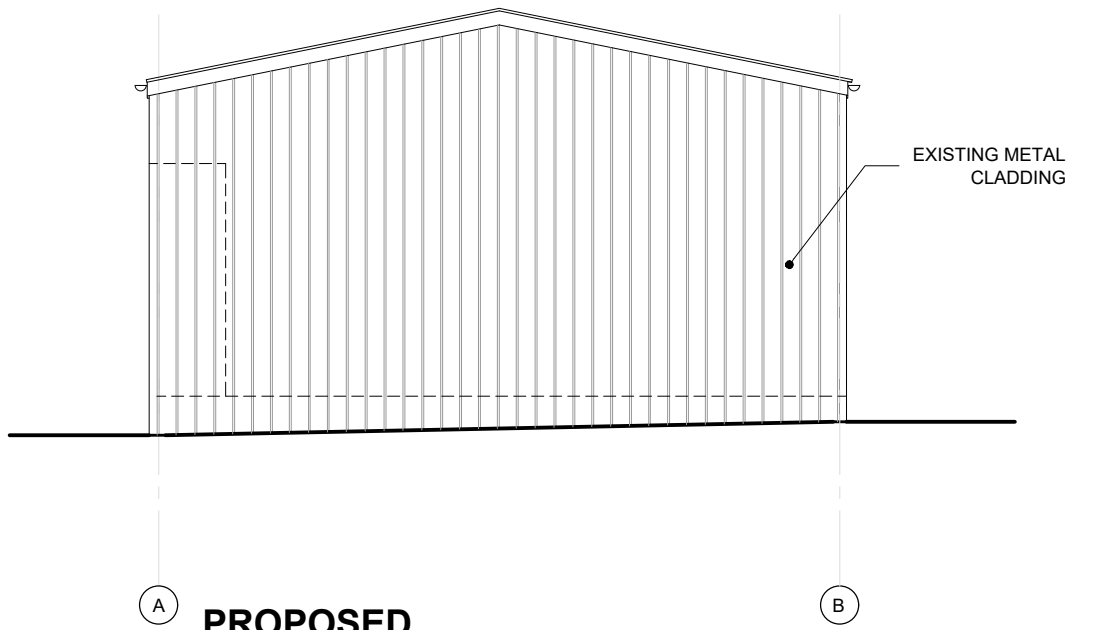


**PROPOSED
SOUTH ELEVATION**
SCALE 1:100

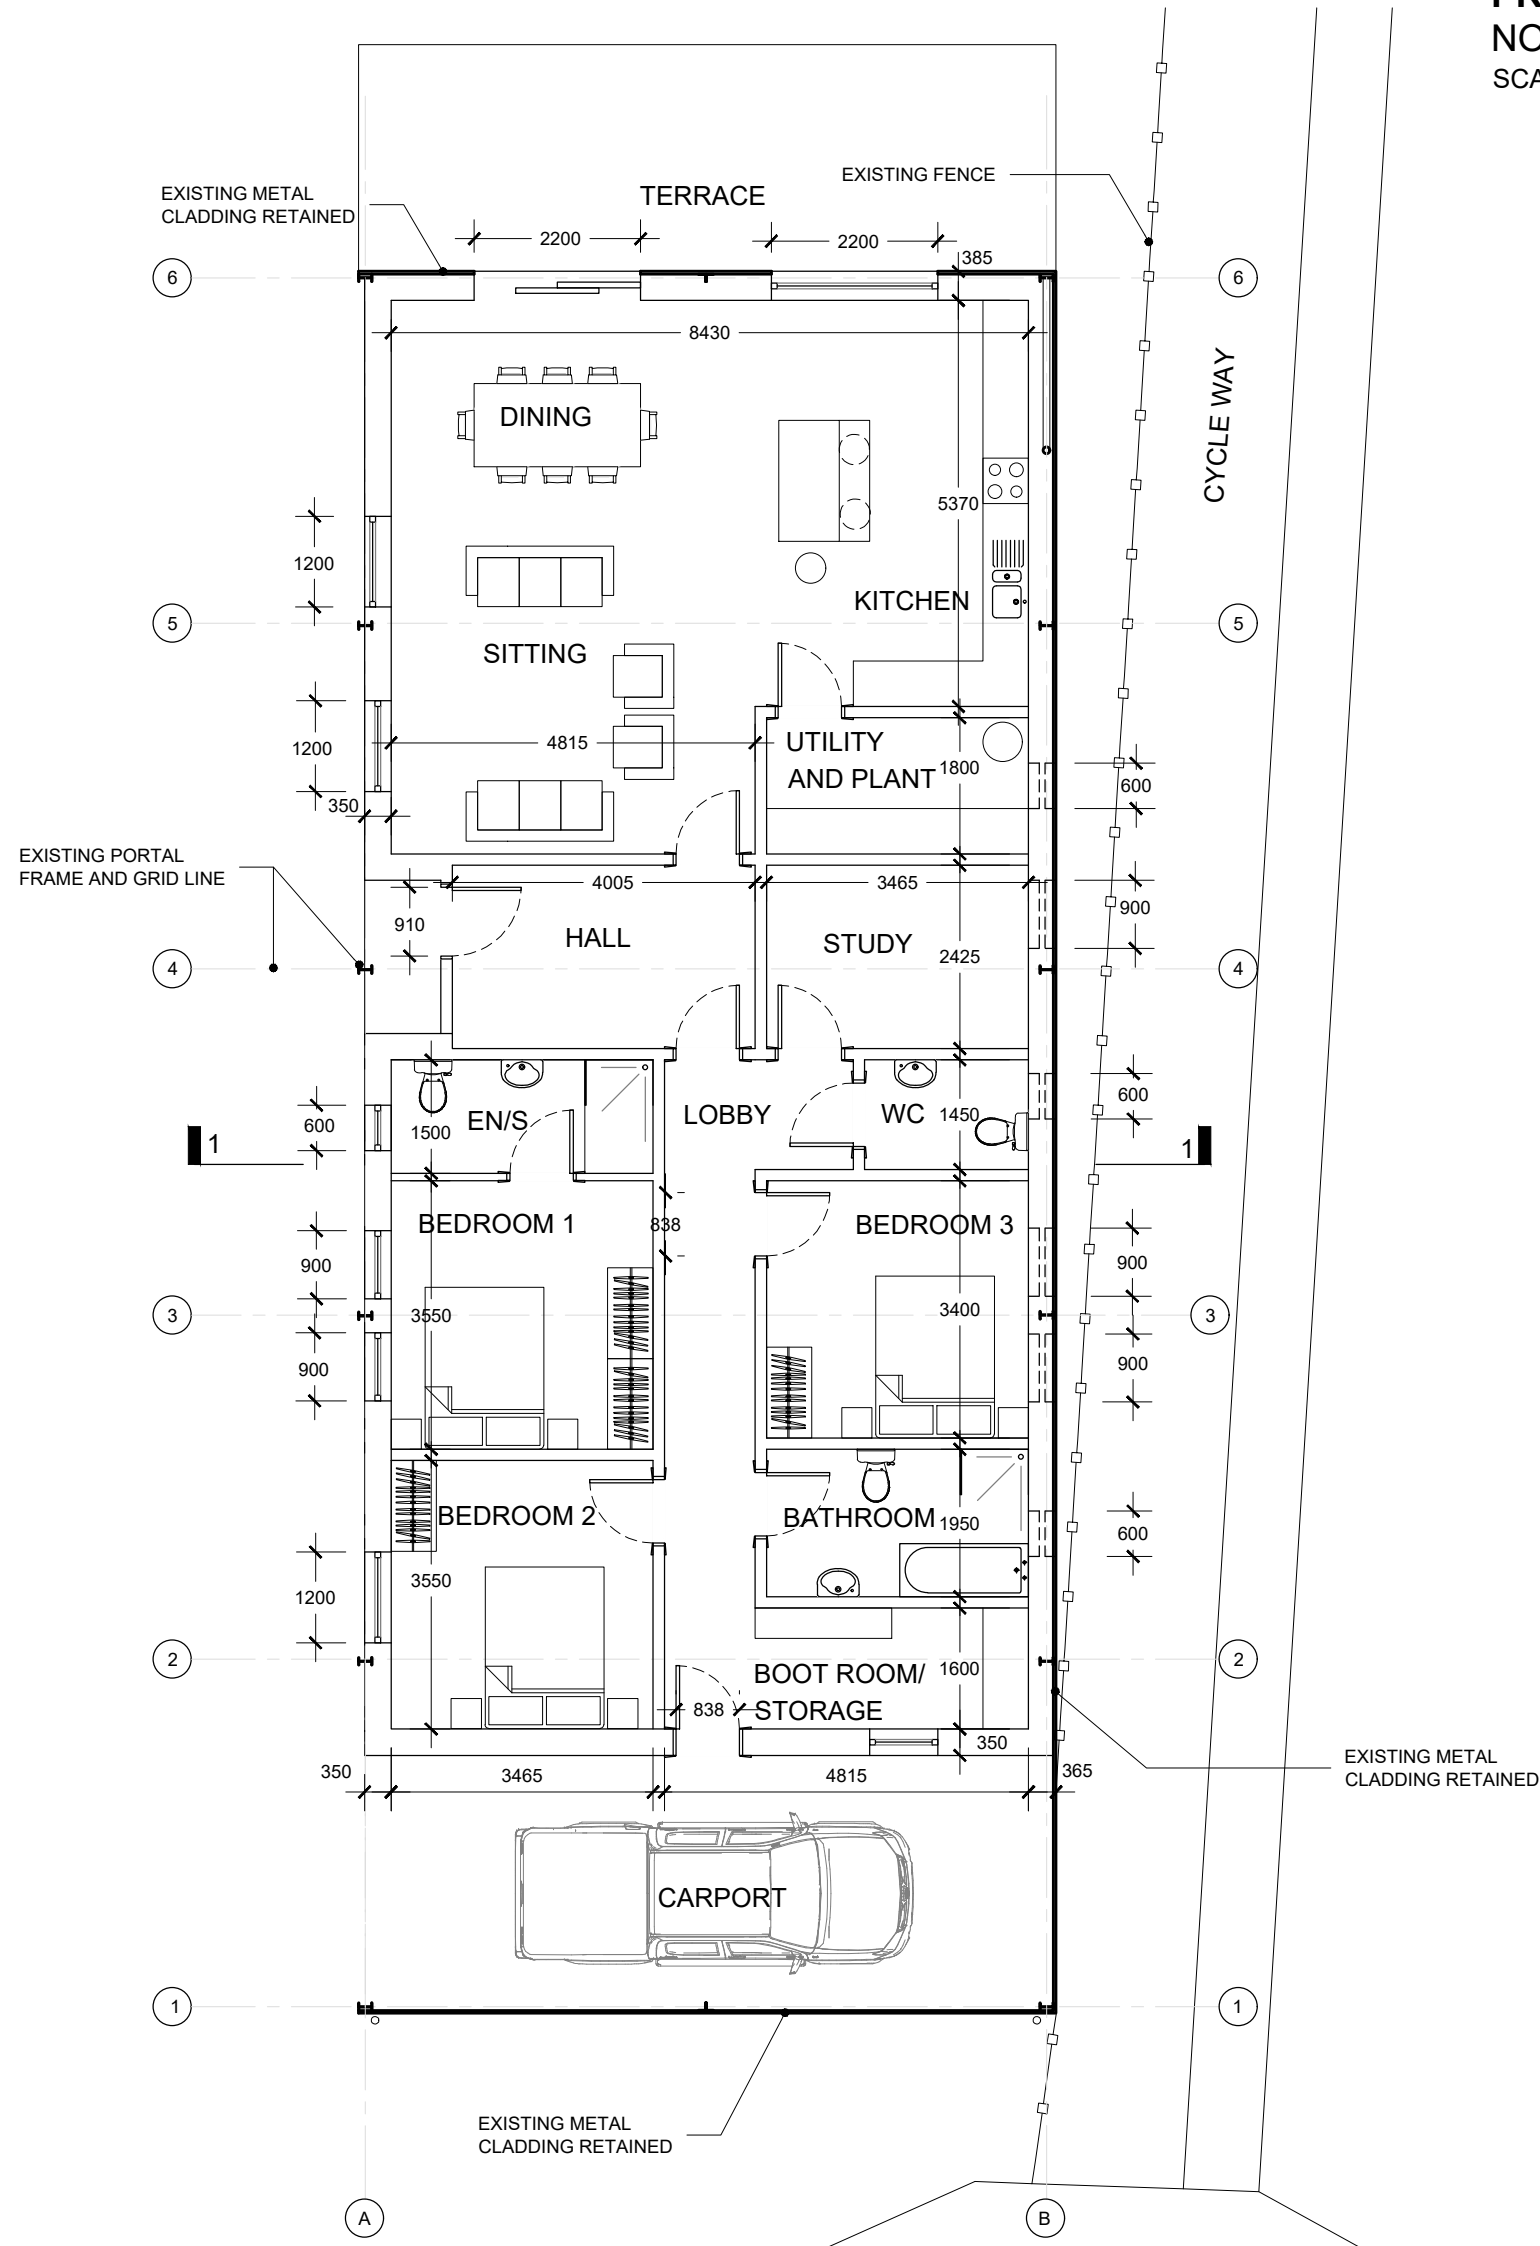


PROPOSED FLOOR AREAS

HALL	9.70m2
KITCHEN SITTING AND DINING	54.65m2
UTILITY AND PLANT	6.23m2
STUDY	8.40m2
WC	3.14m2
BEDROOM 1	12.30m2
EN-SUITE 1	5.19m2
BEDROOM 2	12.30m2
BEDROOM 3	11.78m2
BATHROOM	6.75m2
BOOT ROOM	5.78m2
LOBBY	12.50m2

TOTAL: 148.73m2

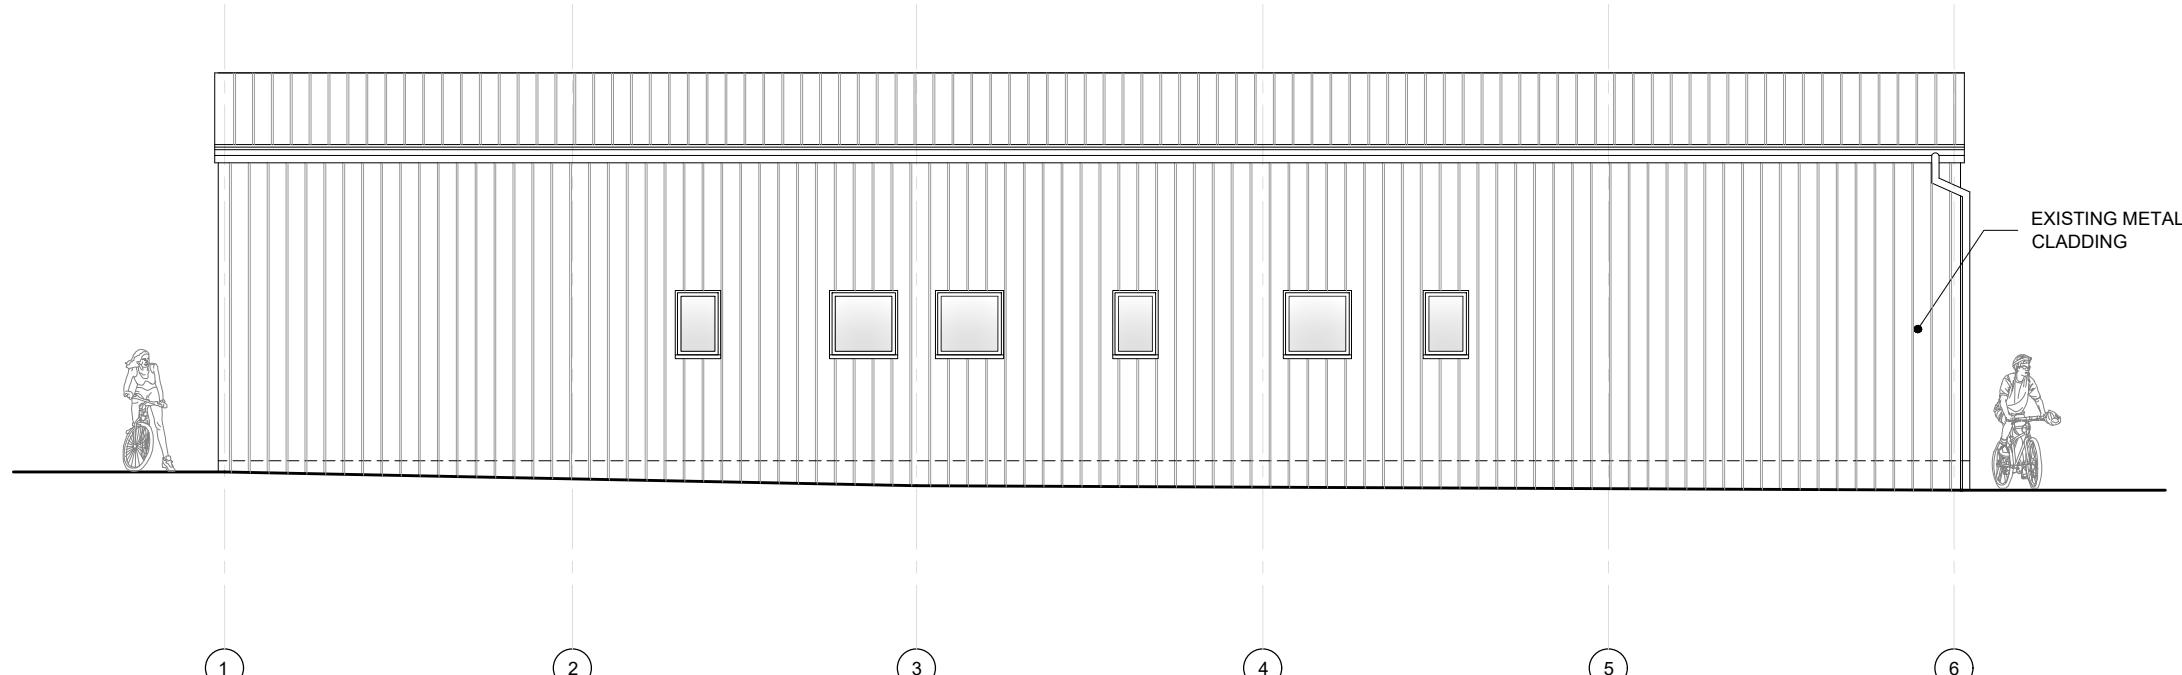


**PROPOSED
EAST ELEVATION**
SCALE 1:100

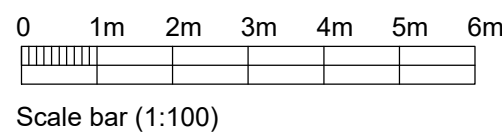



PROPOSED GLAZING AREAS

HALL	3.50m2
KITCHEN SITTING AND DINING	11.07m2
UTILITY AND PLANT	0.32m2
STUDY	0.55m2
WC	0.32m2
BEDROOM 1	1.54m2
EN-SUITE 1	0.46m2
BEDROOM 2	1.23m2
BEDROOM 3	1.10m2
BATHROOM	0.32m2
BOOT ROOM	0.99m2


TOTAL: 21.40m2

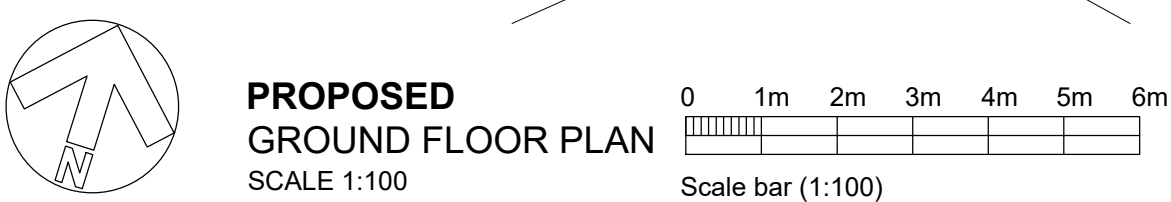

**PROPOSED
GROUND FLOOR PLAN**
SCALE 1:100

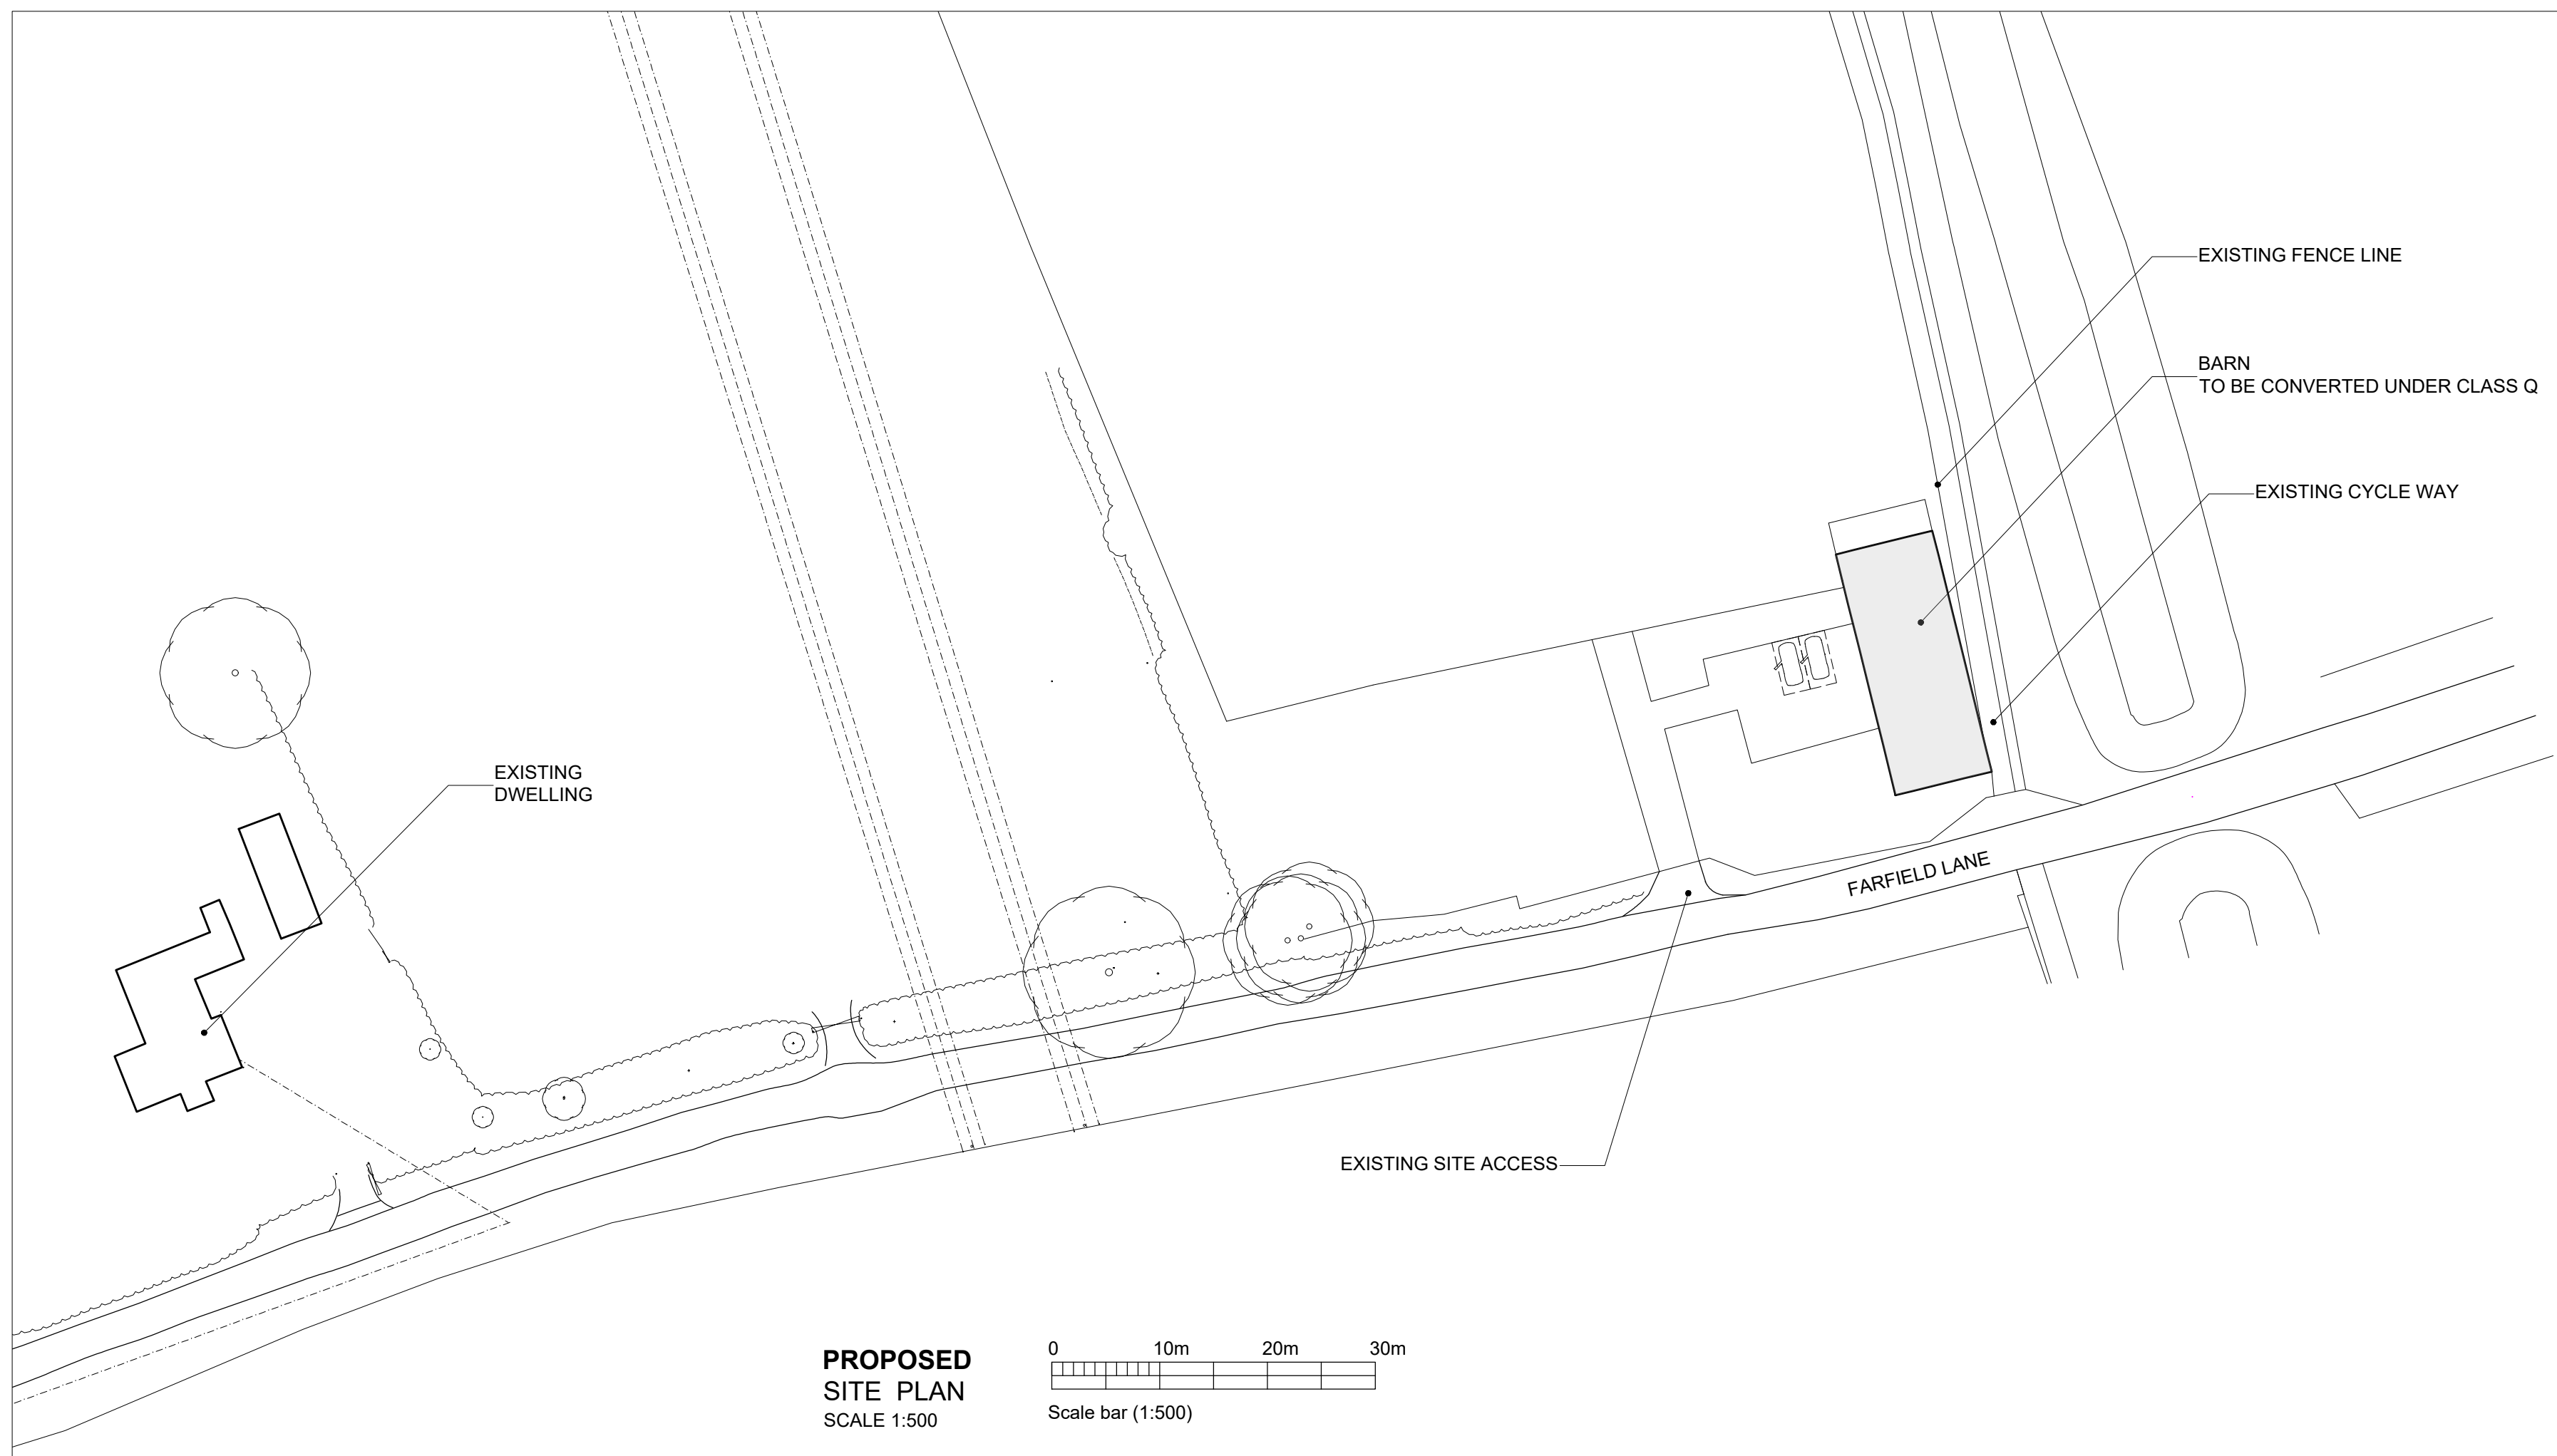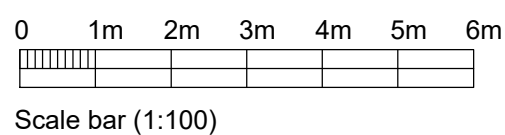

**PROPOSED
SITE PLAN**
SCALE 1:500

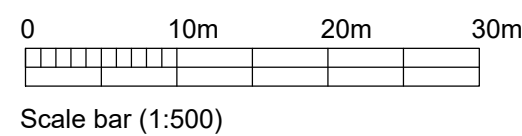

Rev.	Date	Dimensions on barn plan shown.	EK
			Init

CLIENT	Mr Willmer
PROJECT	Class Q Barn Conversion at Farfield Lane, Cricklade
DRAWING	Proposed Site Plan and Barn Plan, Elevations and Section

DRAWN:	Date:	Scale:
EK	04/01/2026	as noted @ A1
Drawing number:	4467- 03	Rev. A

DOLMAN
ARCHITECTURAL DESIGNERS BUILDING SURVEYORS
COST CONSULTANTS CDM PRINCIPAL DESIGNERS
Sussex House
Bath Road
Devizes
Wiltshire SN10 2AF
Tel: 01380 729456
Web: www.dolmansurveyors.co.uk
Email: info@dolmansurveyors.co.uk