
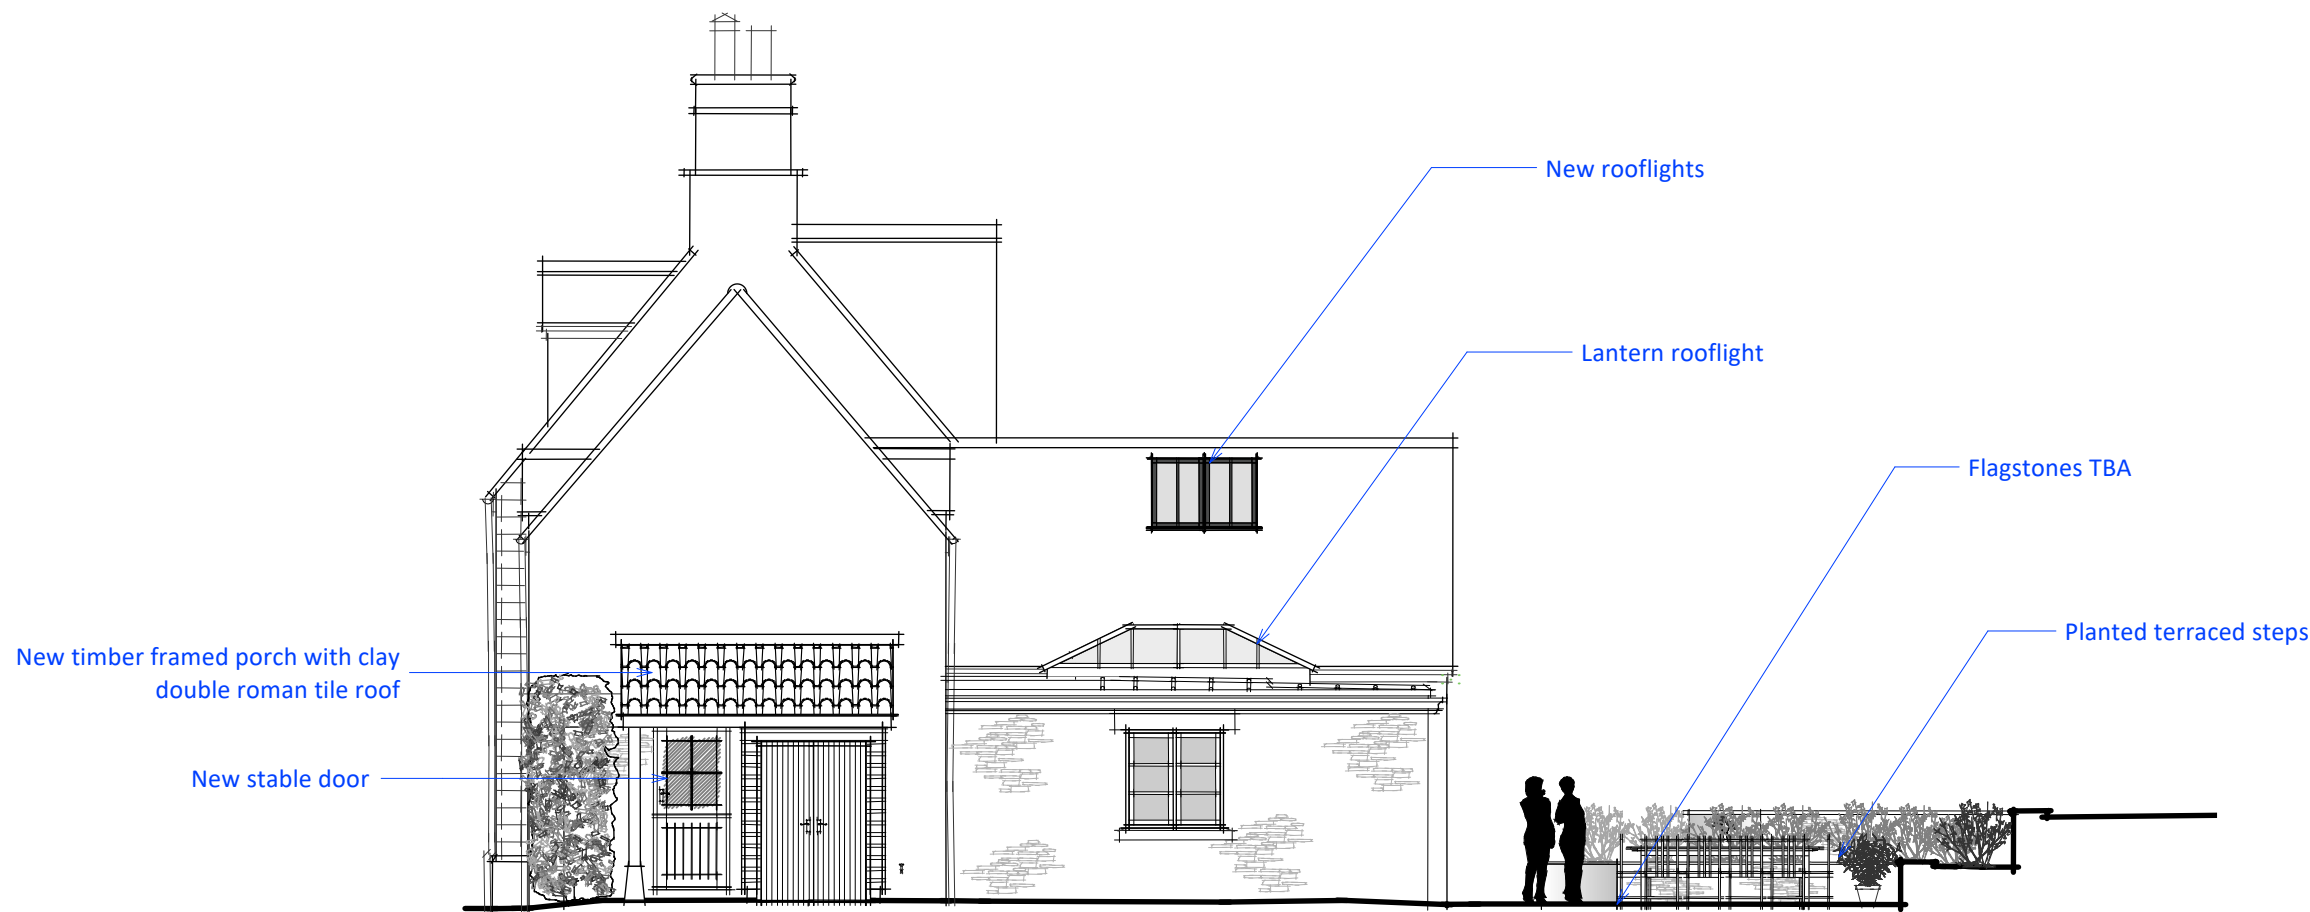
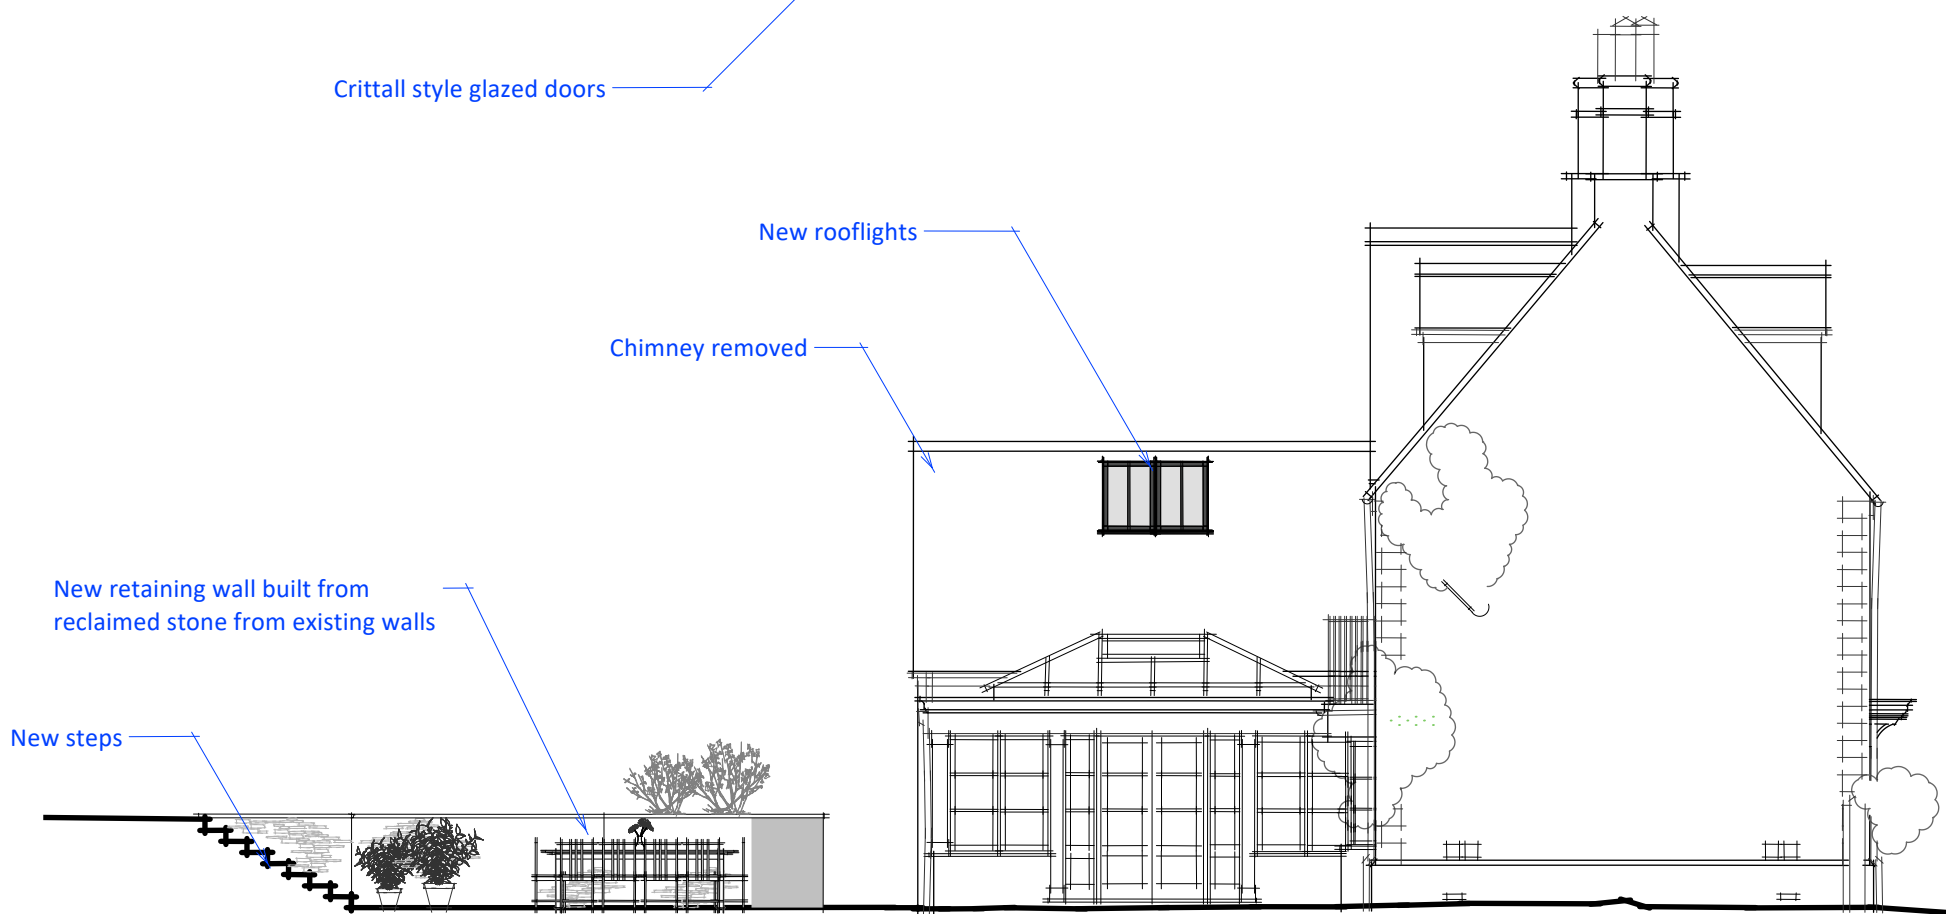


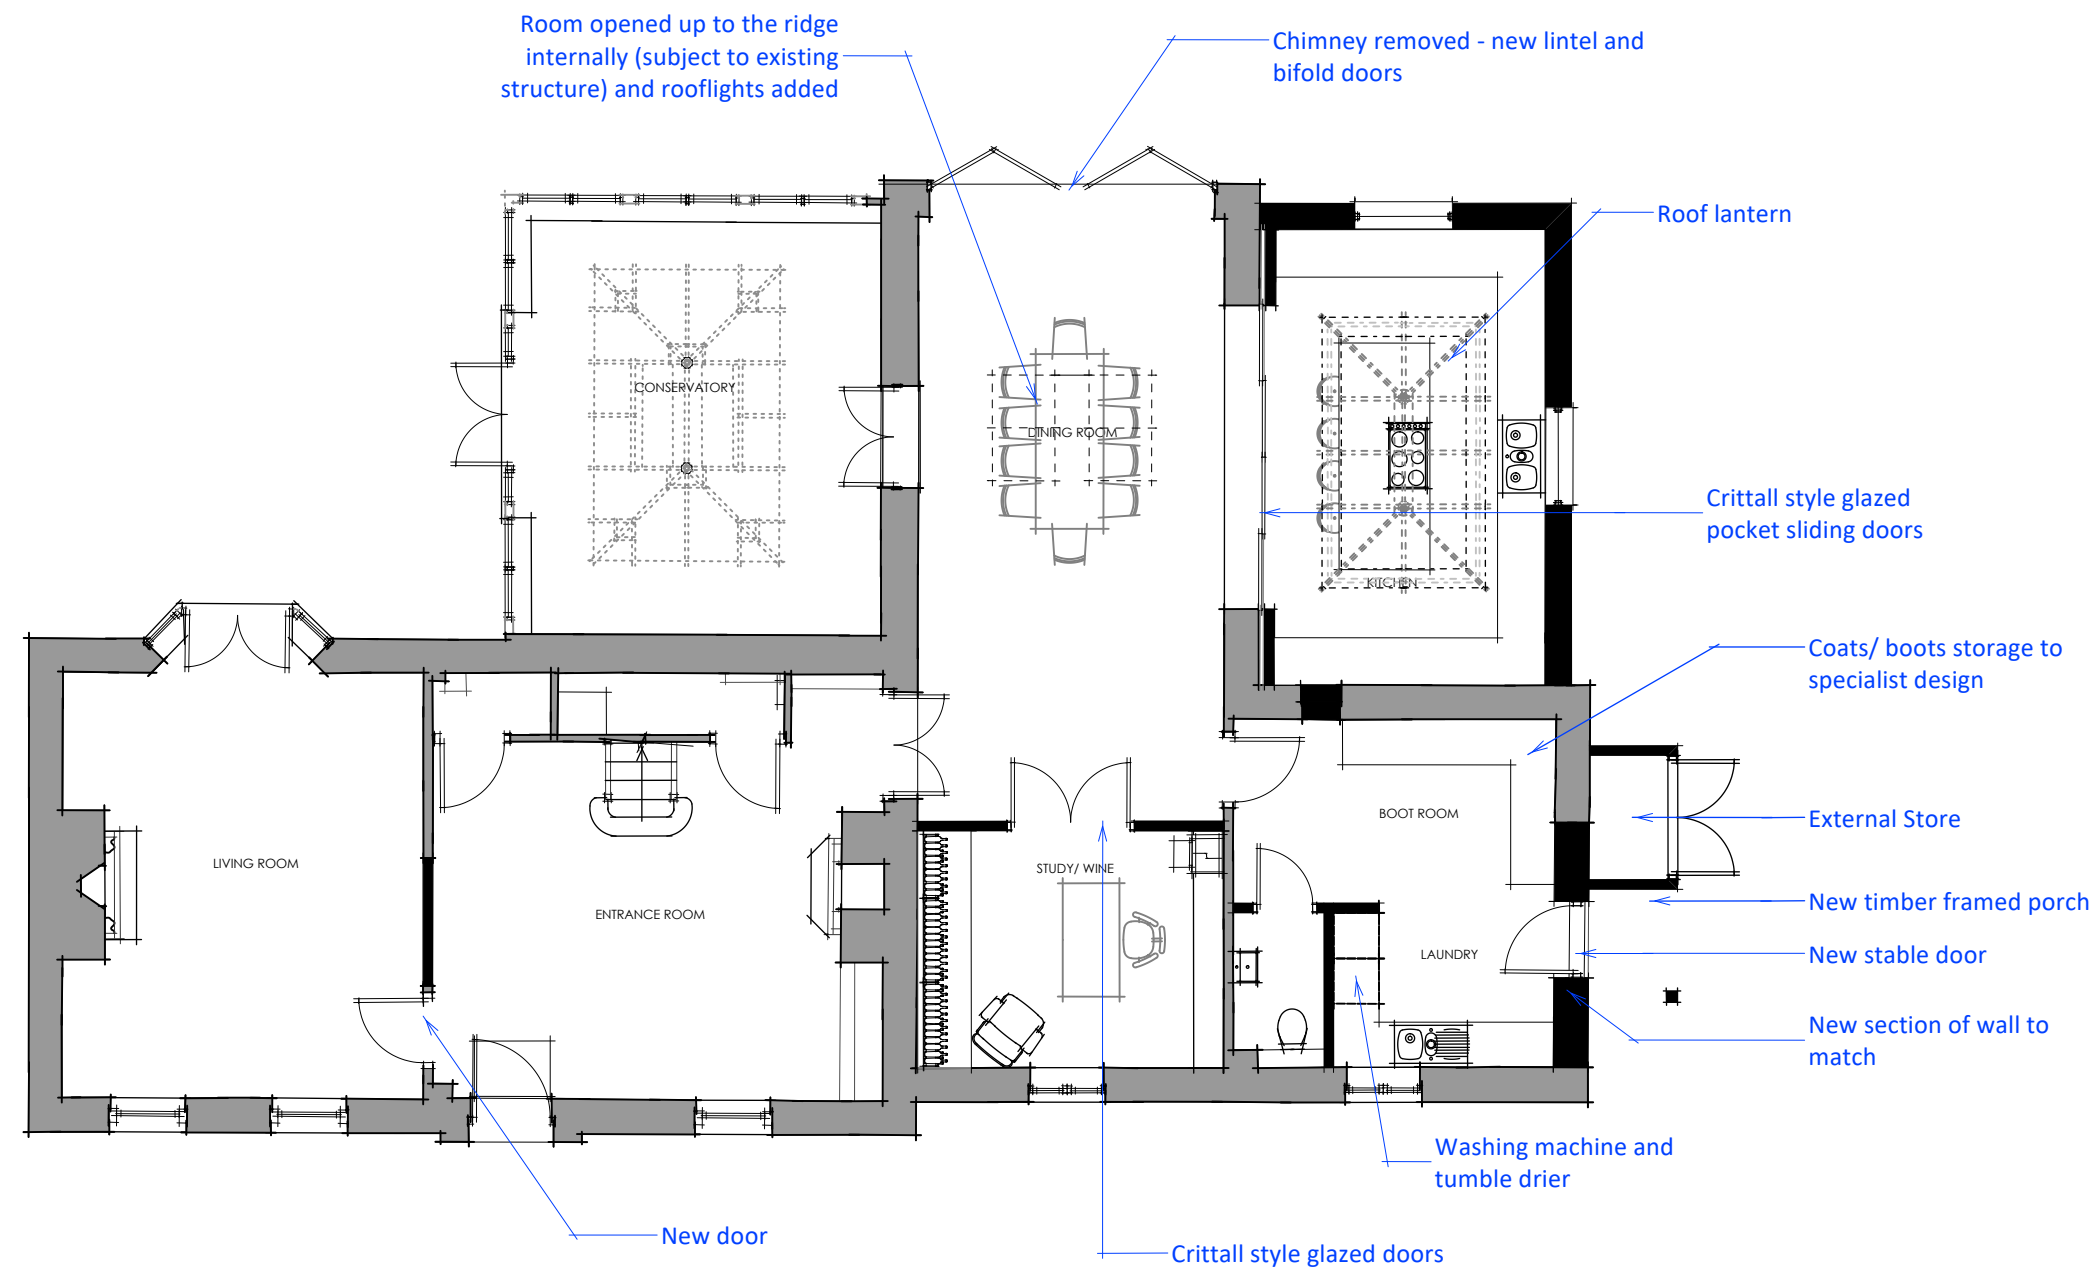

This drawing is the copyright of PKA Architects Ltd.
Registered in England and Wales No 8605083.
Do not rely on Scaled Dimensions - work to figured dimensions only. If in doubt - ASK.
All dimensions to be checked on site by contractor
Work to existing building features where appropriate
Any OS copyright data on this drawing is reproduced under license

Date	No.	Revision Notes
------	-----	----------------

PKA
ARCHITECTS

PKA Architects Ltd
Featherbrook, Whitley Road, Potterne, Devizes, Wiltshire SN10 5TD
tel 01380 725688 tom@pka-architects.com www.pka-architects.com

Project Title
Kitchen Extension, Internal alterations and Landscaping

Address
Highfield House, Richards Drive, Upper North Wraxall, Chippenham. SN14 7AZ

Client
Mr and Mrs Neill

Sheet Title
Proposed Elevations, Site and Ground Floor Plans

Scale 1:200/ 1:100 @A1	Drawn By SOVA/ tk	Date 19/02/2026
---------------------------	----------------------	--------------------

Project ID 2170	Stage PL-001	Sheet No. -	Revision -
---------------------------	------------------------	-----------------------	----------------------

Status
PLANNING ISSUE

File Name
2170-PLANNING.vsx

Stage Key
EX - Existing
SK - Sketch
PL - Planning
WD - Working
DR - Drawings
BR - Building
Regulations
TN - Tender
CN - Construction
AB - As Built