




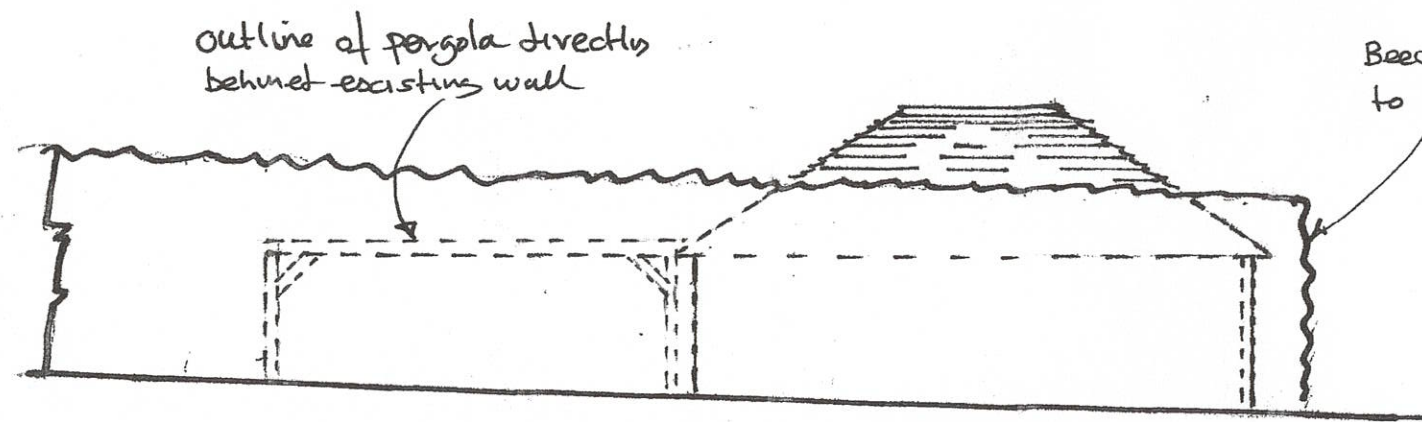


Existing Drive & Hedge Elevation

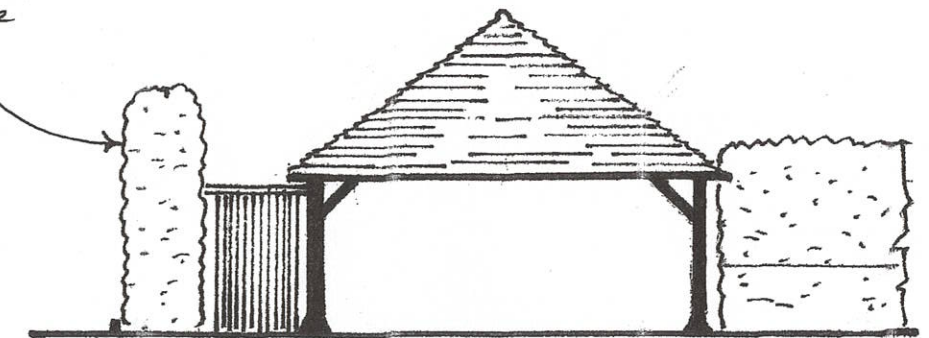


Road & existing car-port Elevation

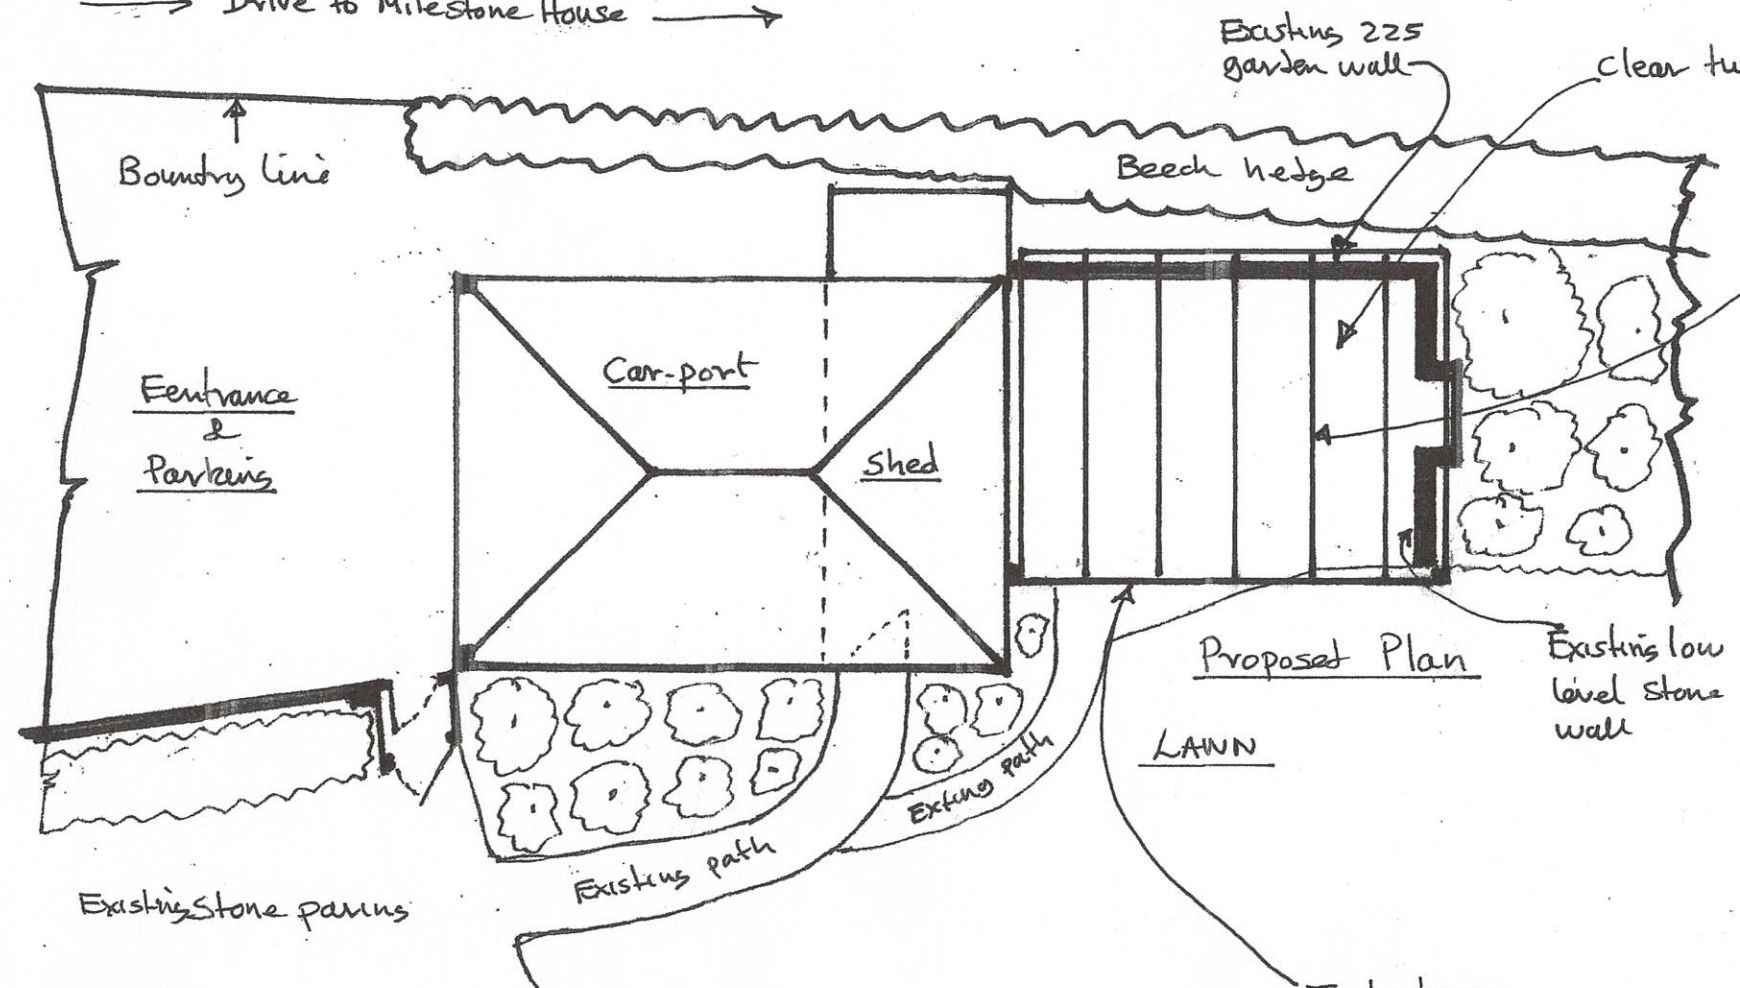

Proposed Plan

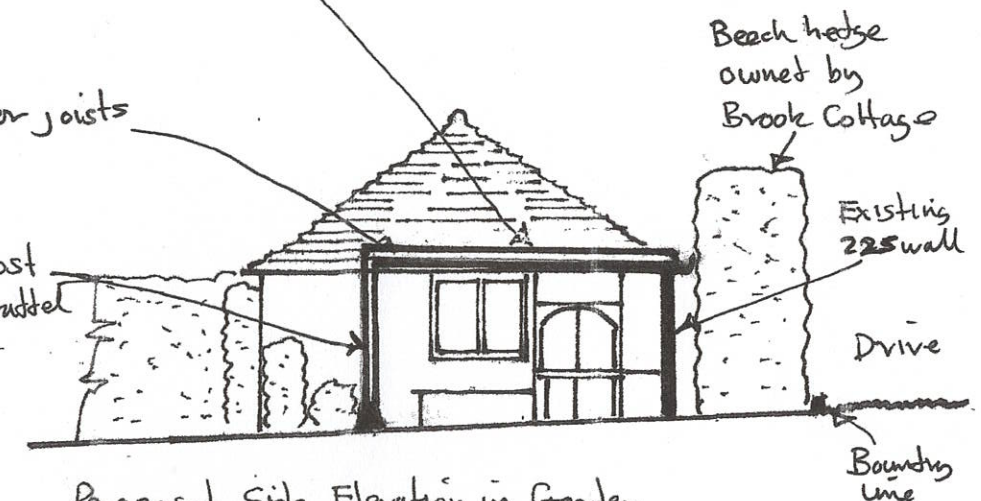

Proposed Side Elevation in Garden

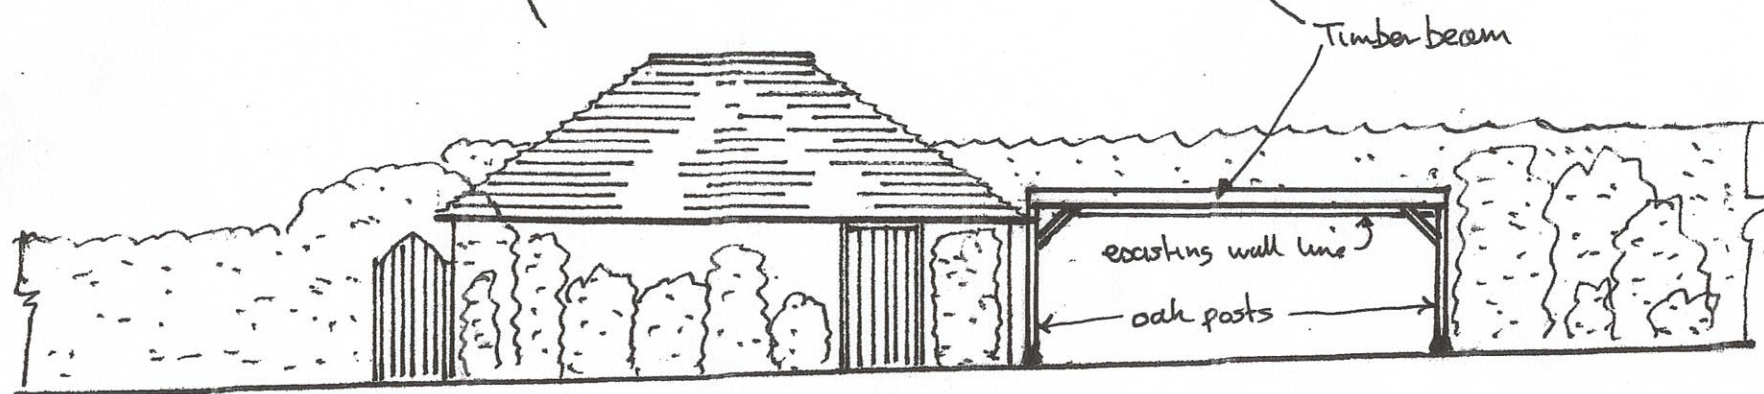

Proposed Front Elevation in Garden

PROPOSED PERGOLA AND CLEAR ROOF
AT BROOK COTTAGE, ALDBOURNE
FOR MR C.V. FRANKLIN
PROPOSED PLANS & ELEVATIONS
DRAWING 0791B

Scale 1:100

Scale Bar 0 1 2 3 4 5 6 meters

Date January 2026