




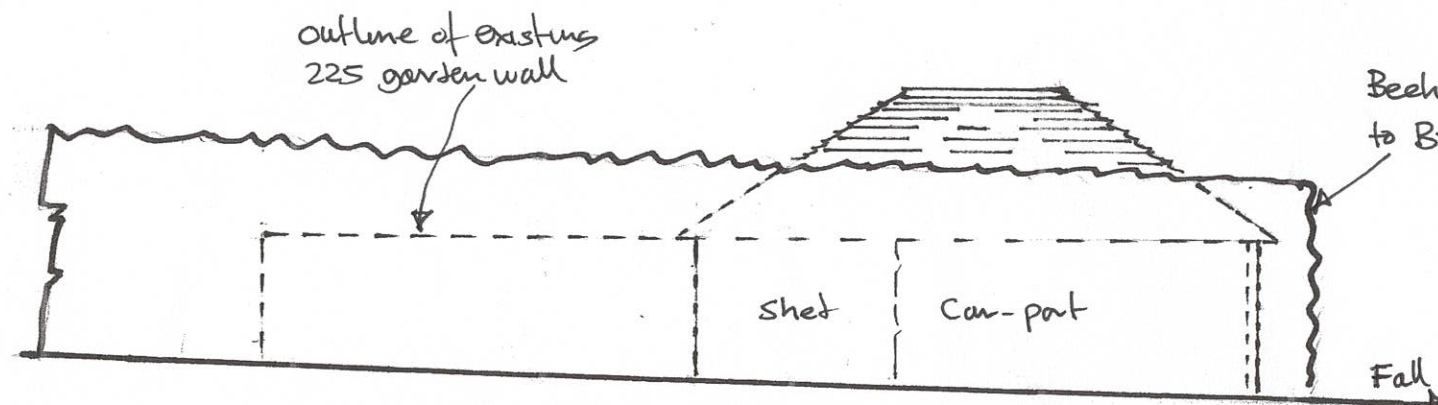

Existing Drive & Hedge Elevation

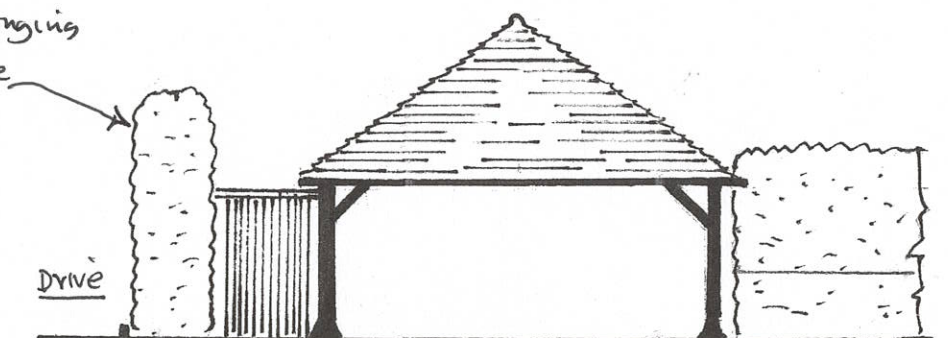


Roof and existing car-port Elevation

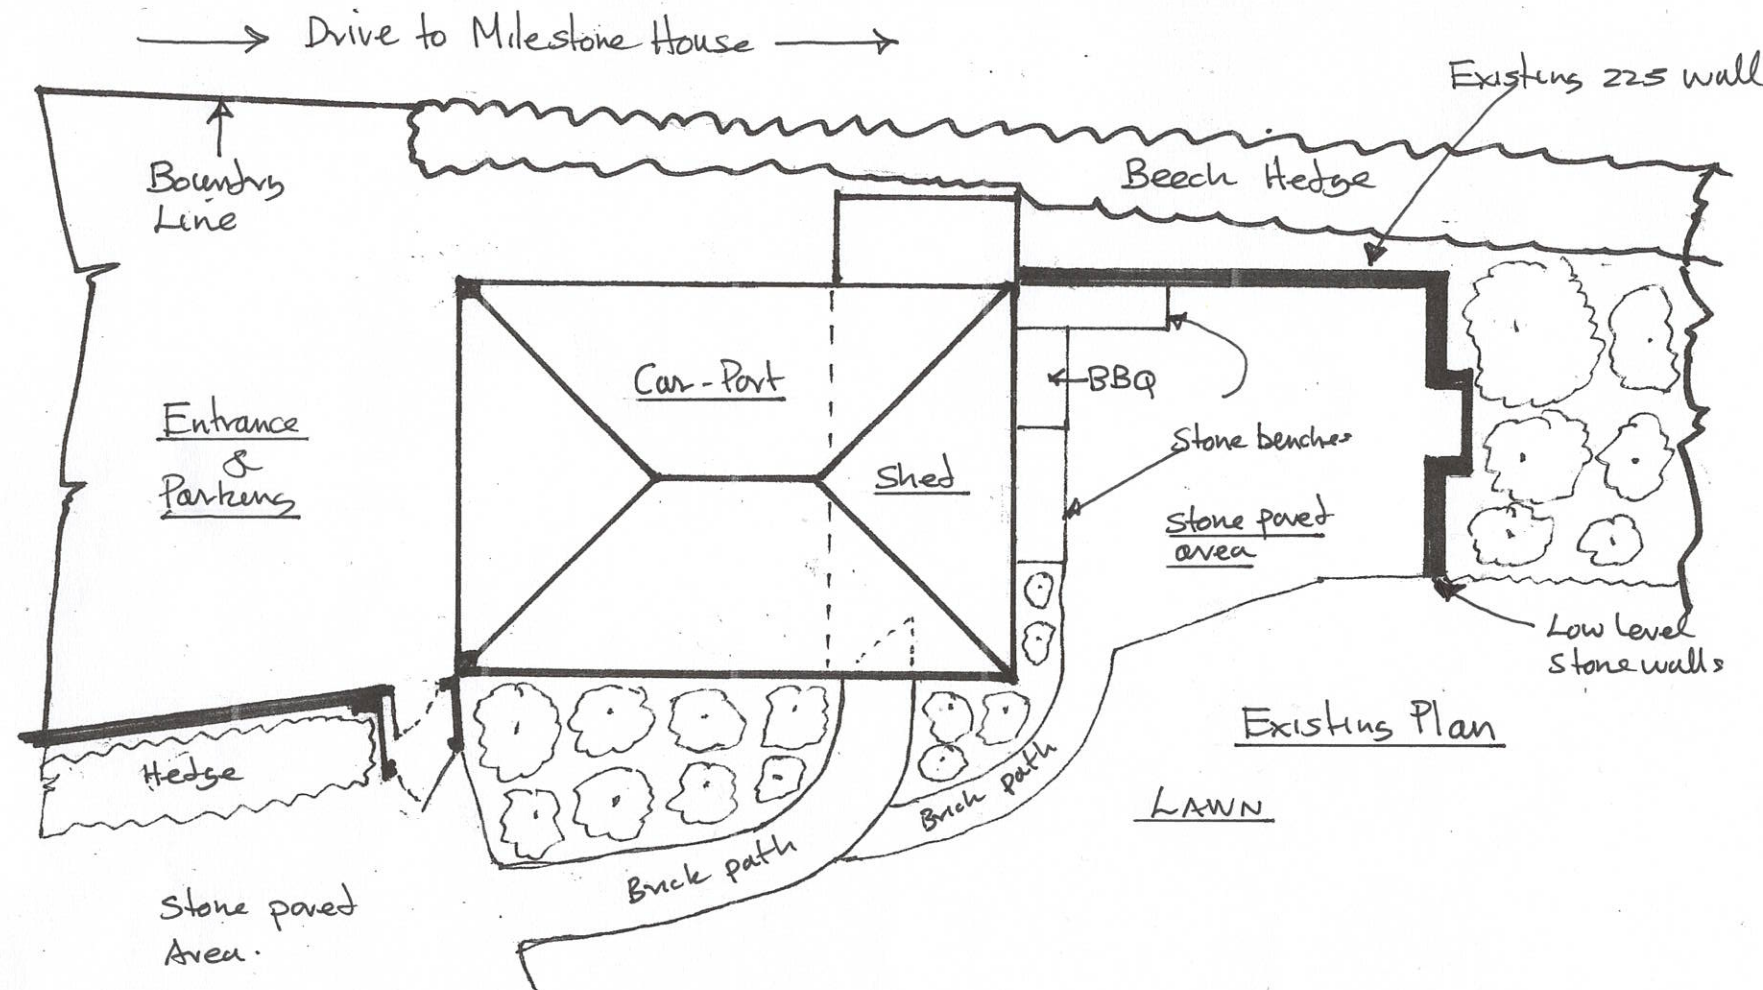

Existing Plan



Existing Side Elevation in Garden

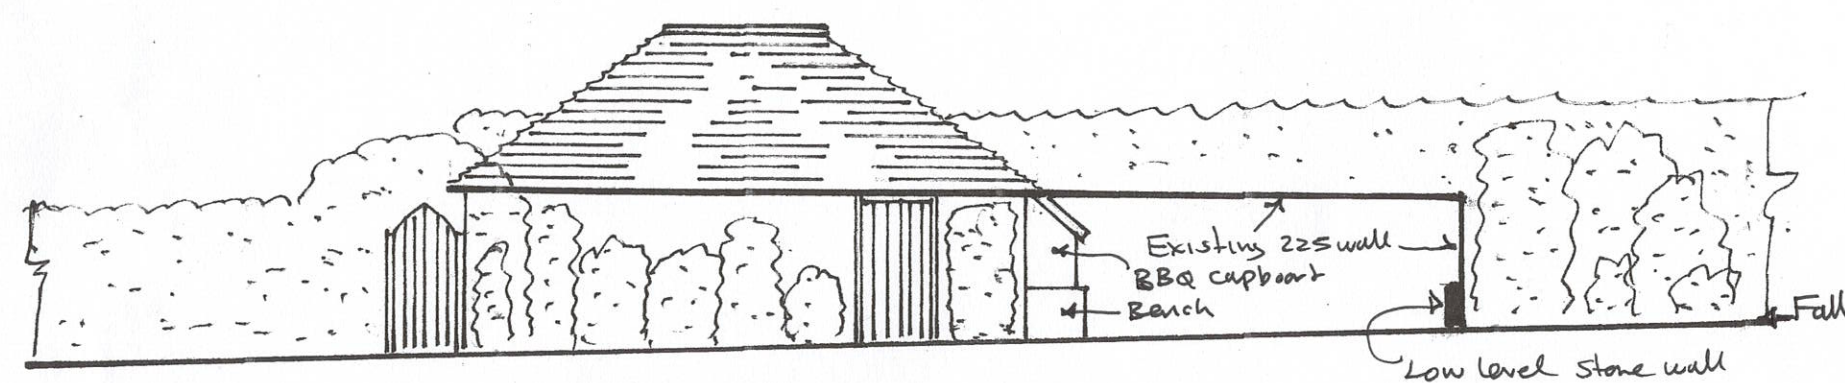

Existing Front Elevation in Garden

PROPOSED PERGOLA AND CLEAR ROOF
AT BROOK COTTAGE, ALDBOURNE
FOR MR C.V. FRANKLIN
EXISTING PLANS & ELEVATIONS
DRAWING 0791 A

Scale 1:100

Scale Bar 0 1 2 3 4 5 6 meters

Date January 2026